

© Mountford Pigott LLP 2012
Reproduction in whole or in part by any means is prohibited without the prior permission of Mountford Pigott LLP.

This drawing is only to the stated scale if it is printed correctly. MPELLP cannot accept responsibility for the incorrect scaling of drawings printed by third parties.

All dimensions are in mm unless otherwise stated.

If this drawing forms part of an application for planning permission on behalf of the applicant named below, it shall not be used for any other purpose without the express permission of Mountford Pigott LLP.


This drawing may incorporate information from other professionals. Mountford Pigott LLP cannot accept responsibility for the integrity and accuracy of such information. Any clarification and/or additions that are required appertaining to such information should be sought from the relevant profession or their appointment representative as listed below.

LIST OF INFORMANTS
Ordinance Survey - Masterplan - Licence No. 100019980

REVISIONS	DATE	DRN	REV
PRESENTATION UPDATES	08/08/17	HA	A
SUBSTATION 1 RELOCATED	19/10/17	HA	B

- LEGEND:
- CIRCULATION
 - OFFICES
 - WAREHOUSE
 - WCs & SHOWERS
 - LANDSCAPE
 - PEDESTRIAN ACCESS
 - BOUNDARY LINE

- NOTES:
- INTERNAL LAYOUTS FOR INFORMATION. FINAL SCOPE TO BE REVIEWED & AGREED WITH TENANT.
 - REFER TO AGREED SPECIFICATION.
 - ALL LEVELS ARE INDICATIVE. FINAL LEVELS TO BE DESIGNED BY THE CIVIL ENGINEER.

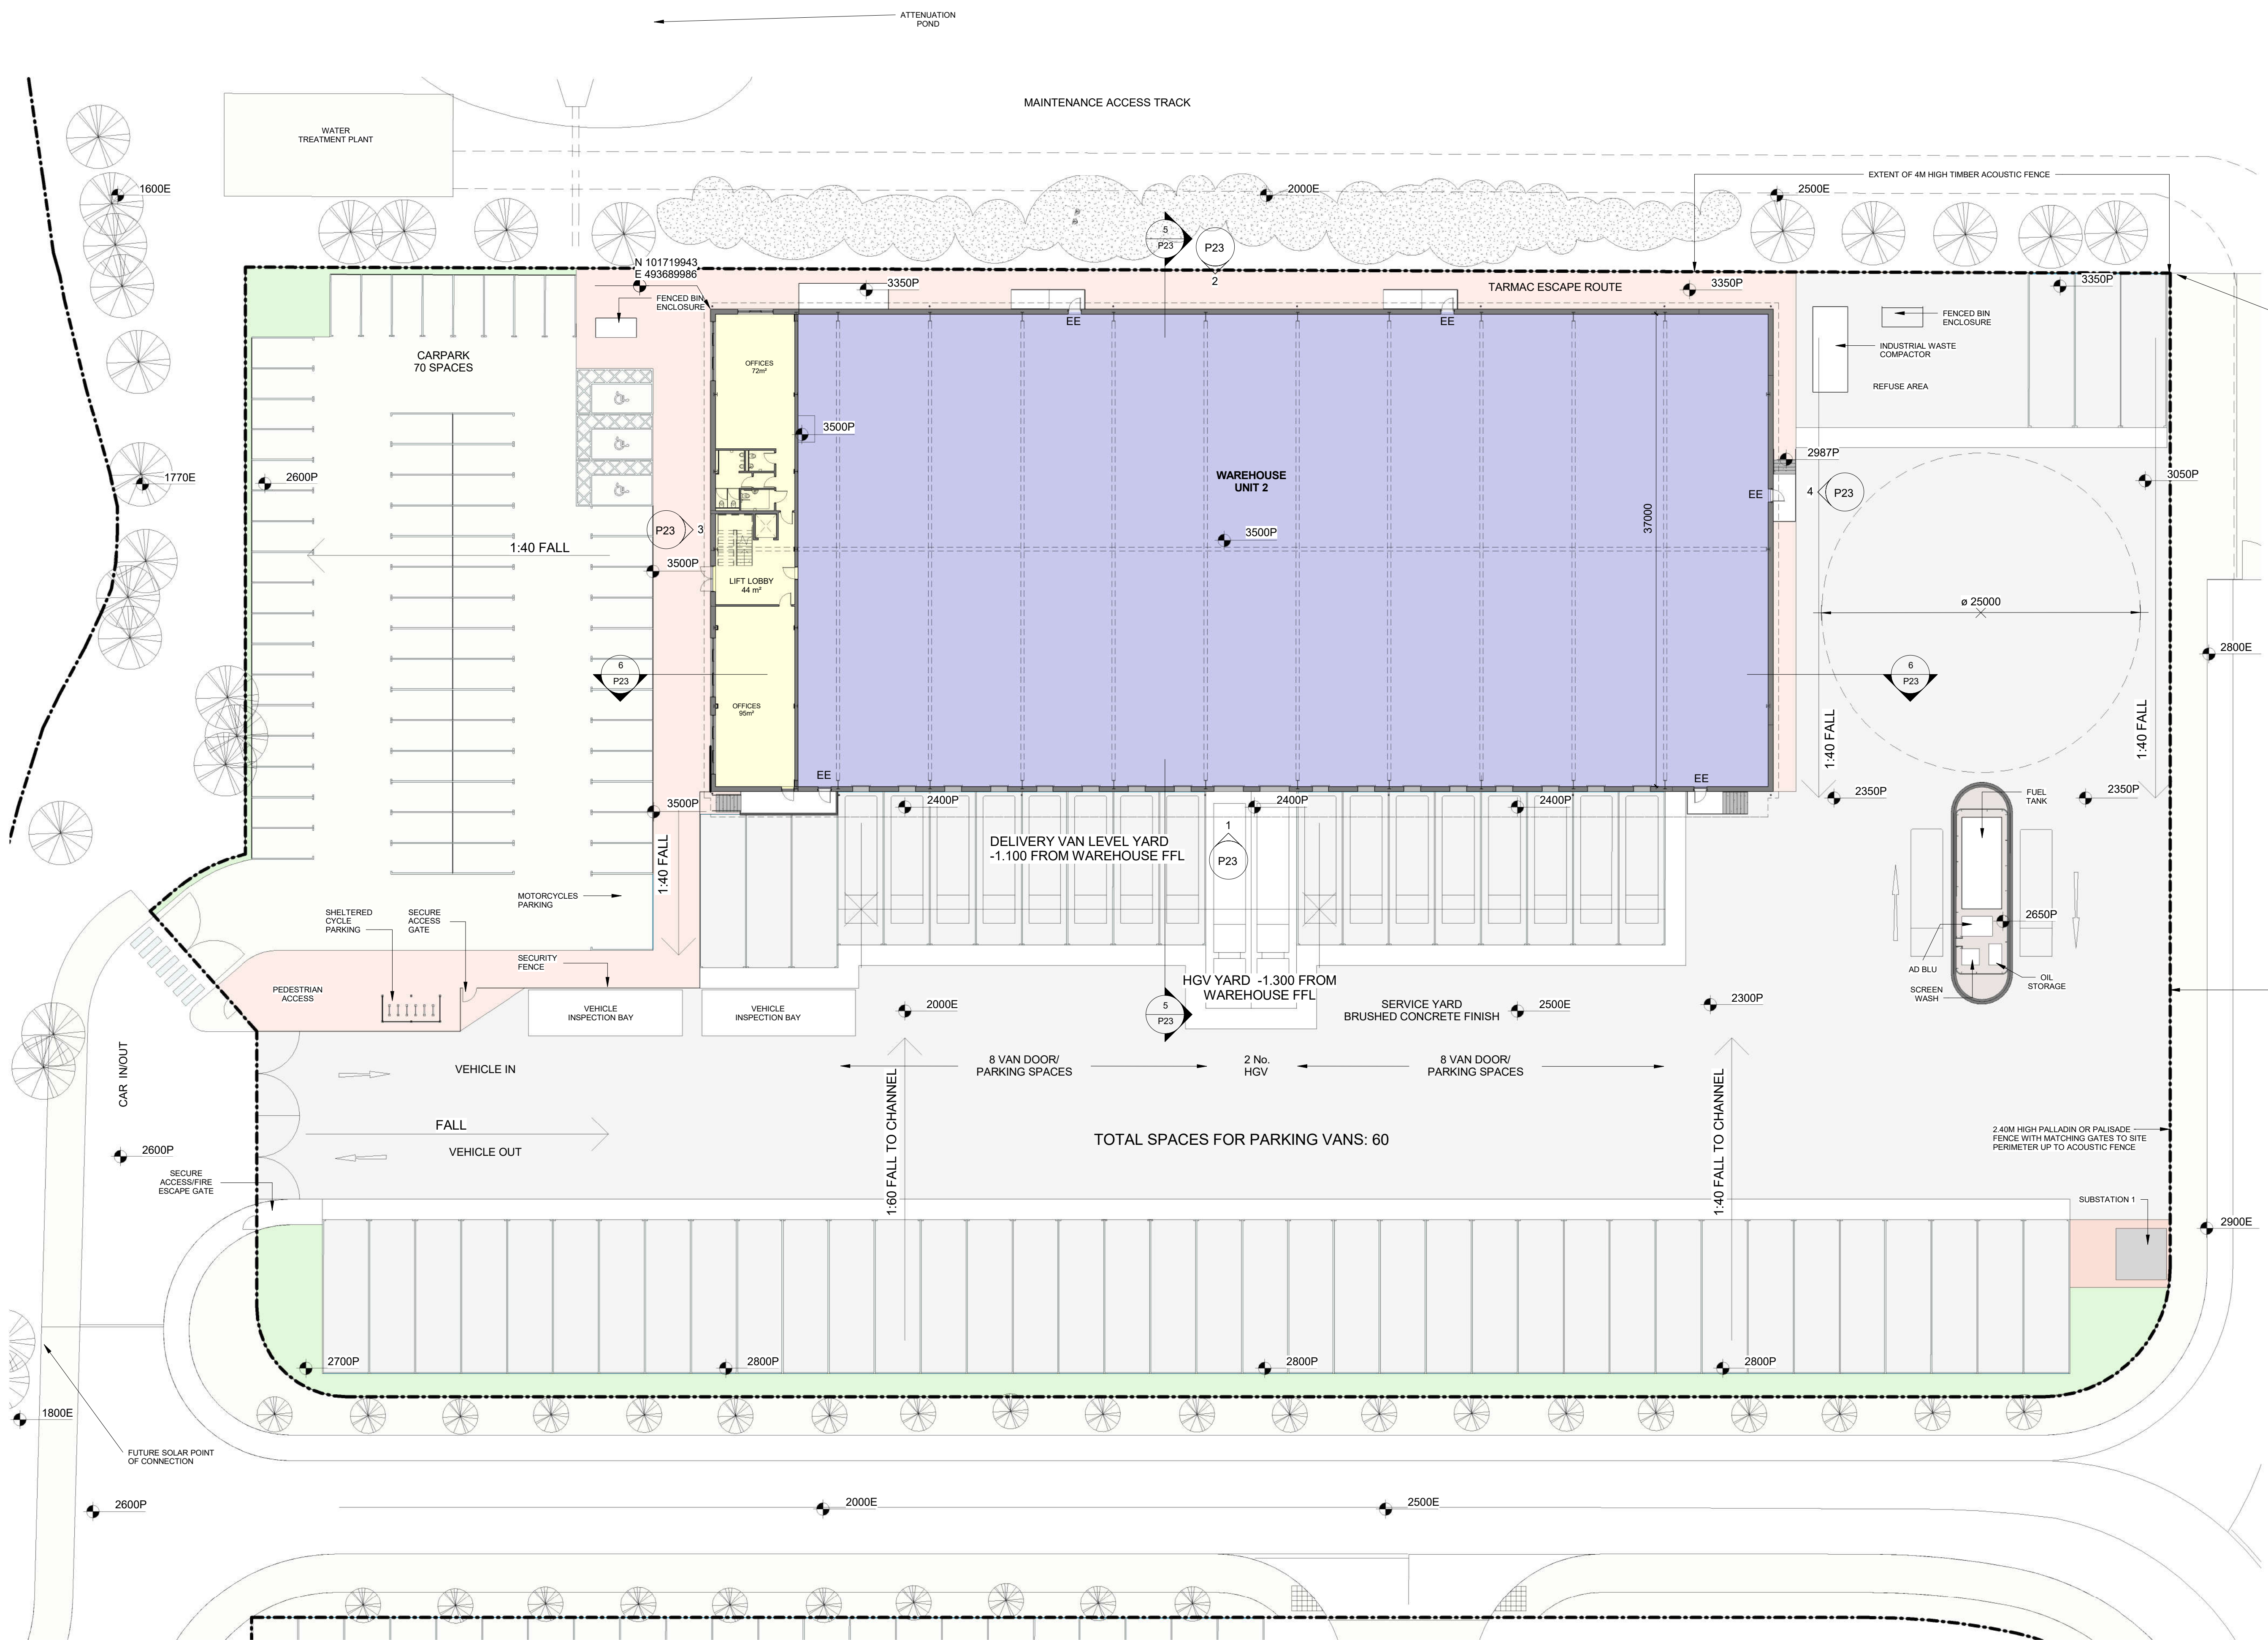

1 PROPOSED GROUND FLOOR PLAN
1 : 250

SALT BOX SITE- BOGNOR REGIS