



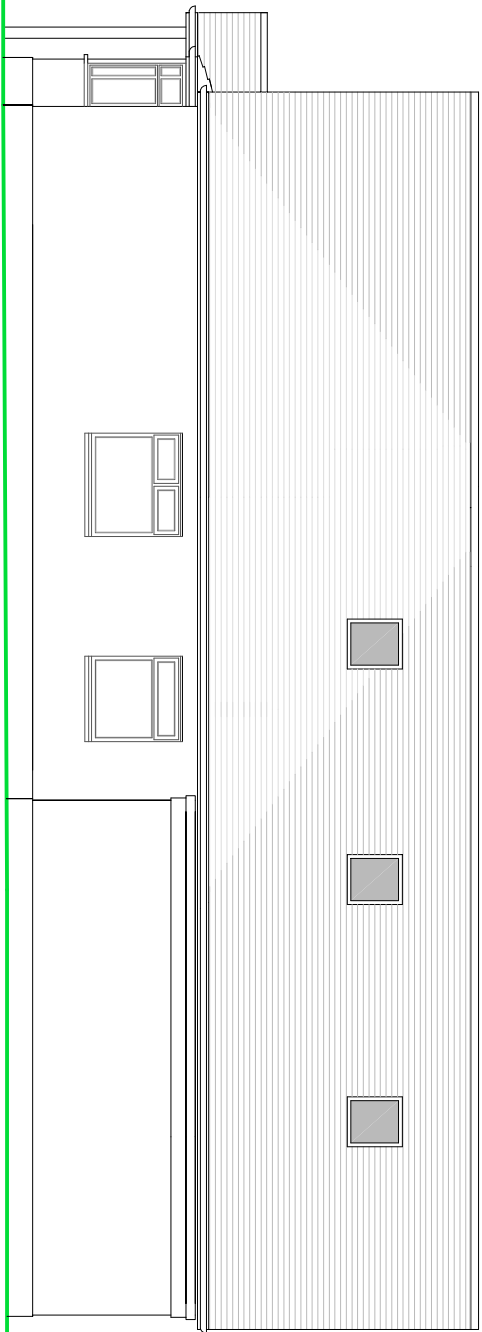

SIDE ELEVATION

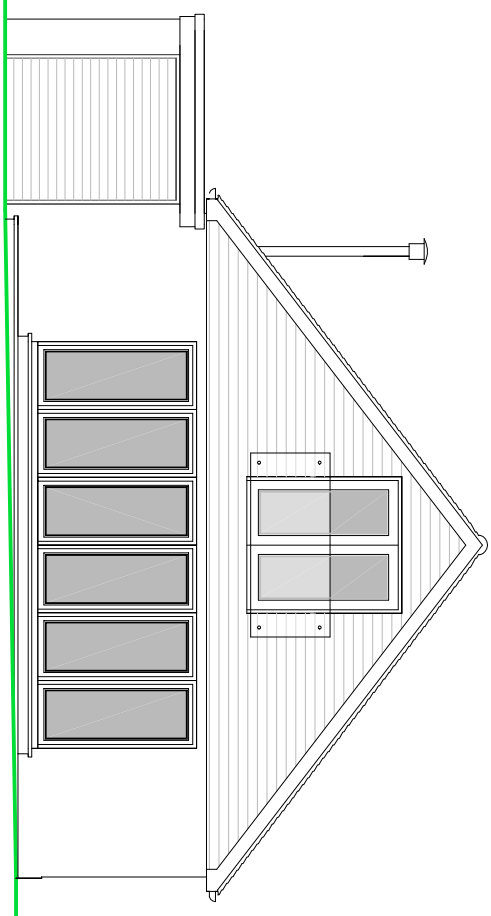

REAR ELEVATION


NOTES

ROOF - Plain concrete tiles to pitched roof to match existing.


WALLS - Painted render external walls to main building, cement based 'New England' style boarding to gable walls.

WINDOWS - White framed PVC double glazed units.

DOORS - Powder coated aluminium framed double glazed units.

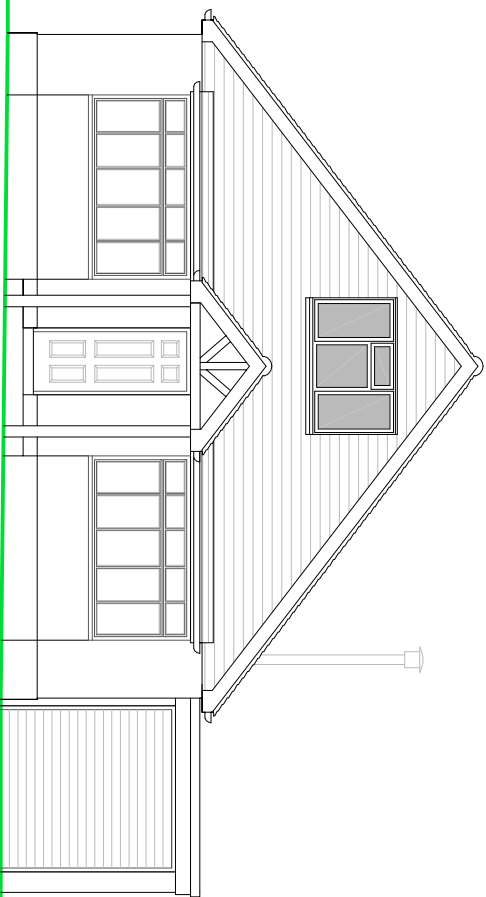


FRONT ELEVATION

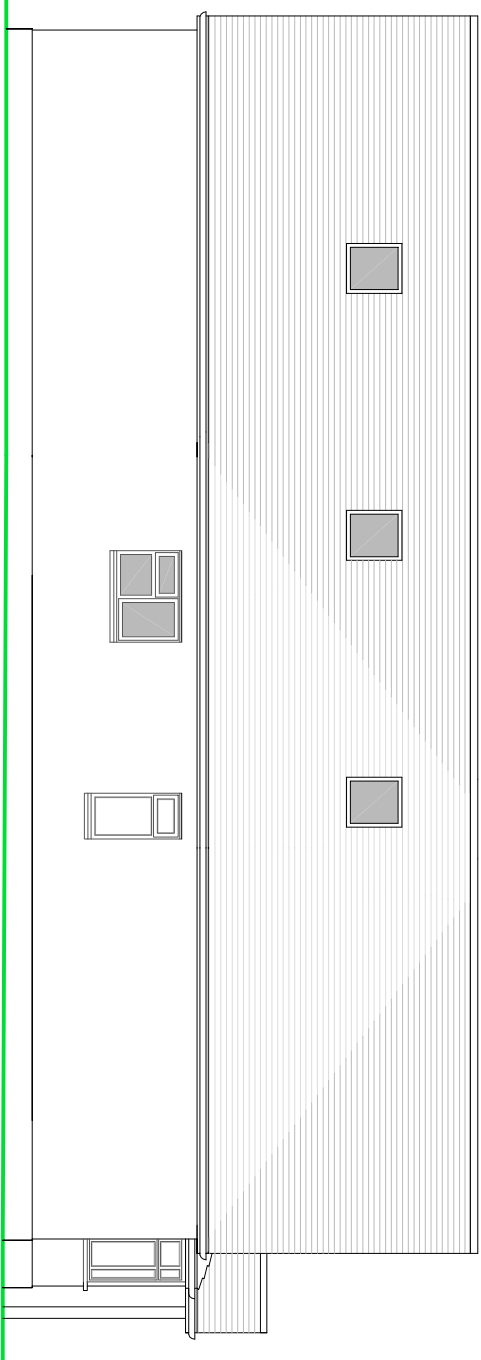

SIDE ELEVATION

SCALE

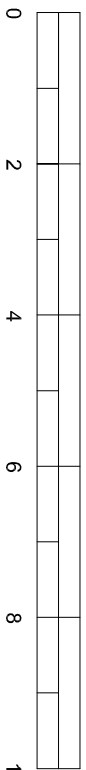

METRES

PROPOSED ELEVATIONS

SUSSEX BUILDING CONSULTANCY LIMITED 37 MANSFIELD ROAD, BOGNOR REGIS, WEST SUSSEX.		 LABC partner 3 MONTHS FREE BOGNOR REGIS PO21 3LZ TEL: (01243) 861379
--	--	--