


Ordnance Survey
Paper Map Copying
Licence No.
100056538

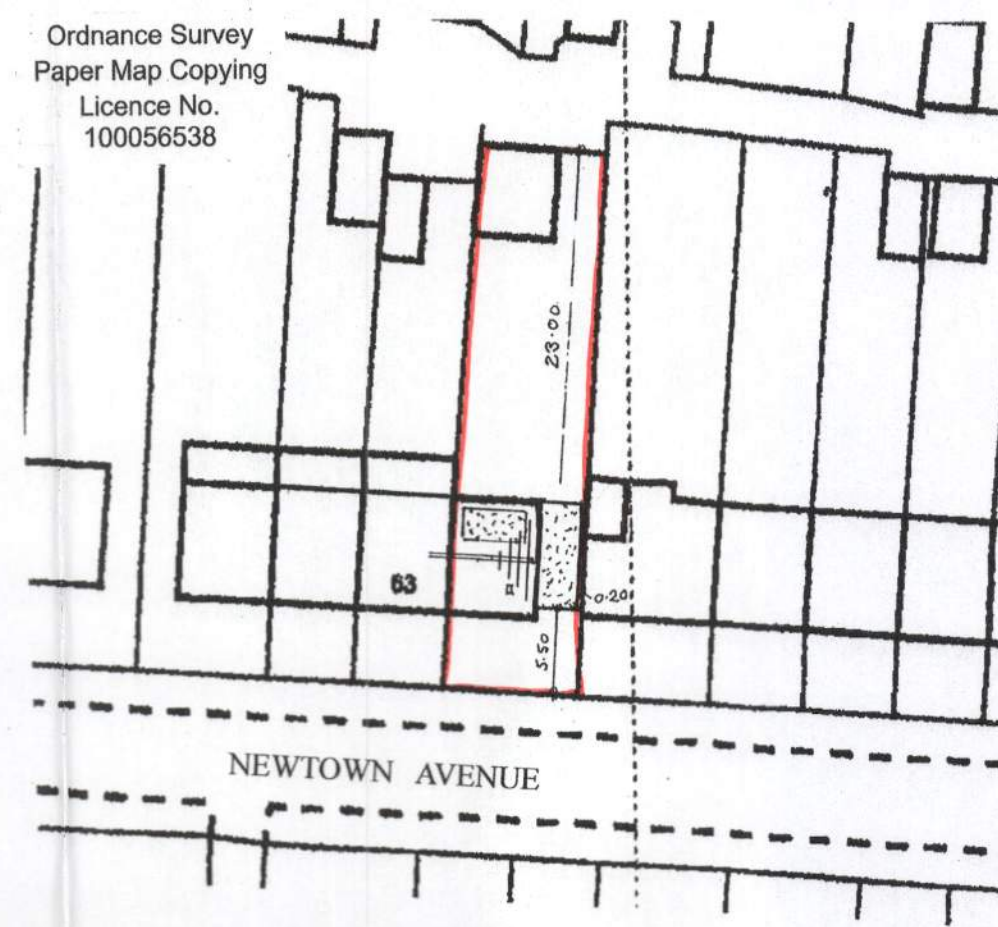


block plan

1 : 500




location plan

1 : 1250

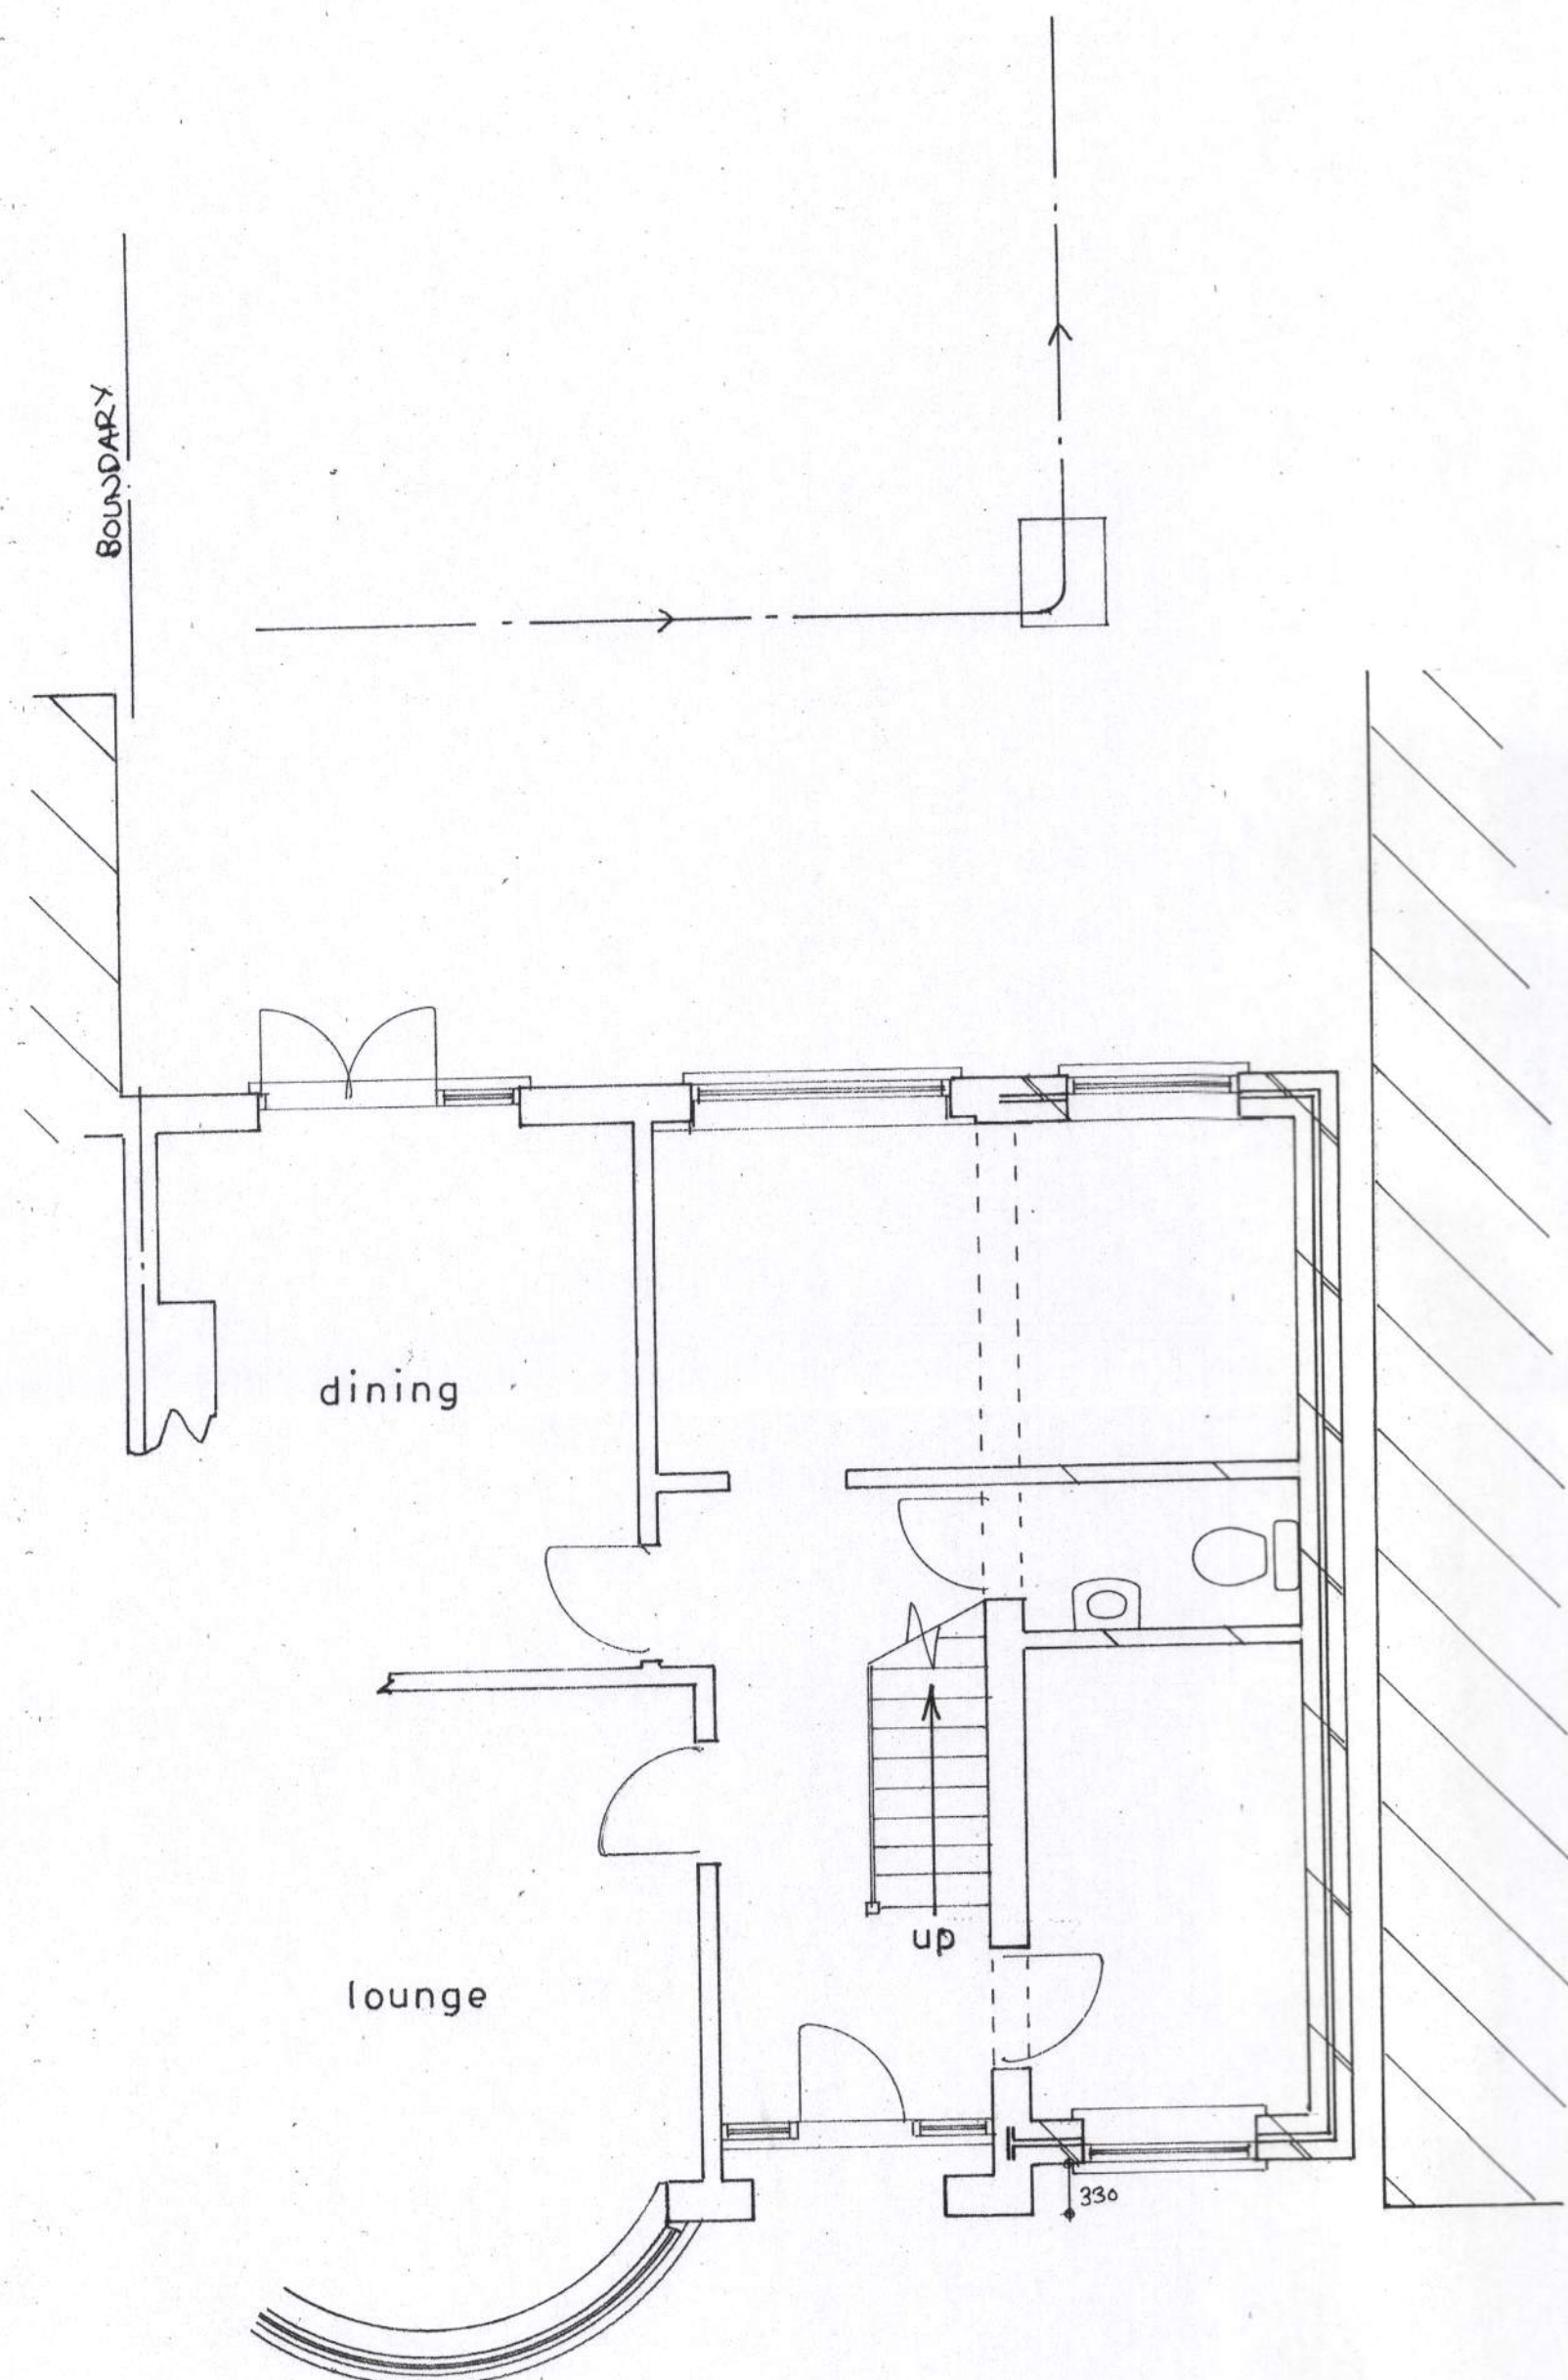

Ground floor plan

1 : 50

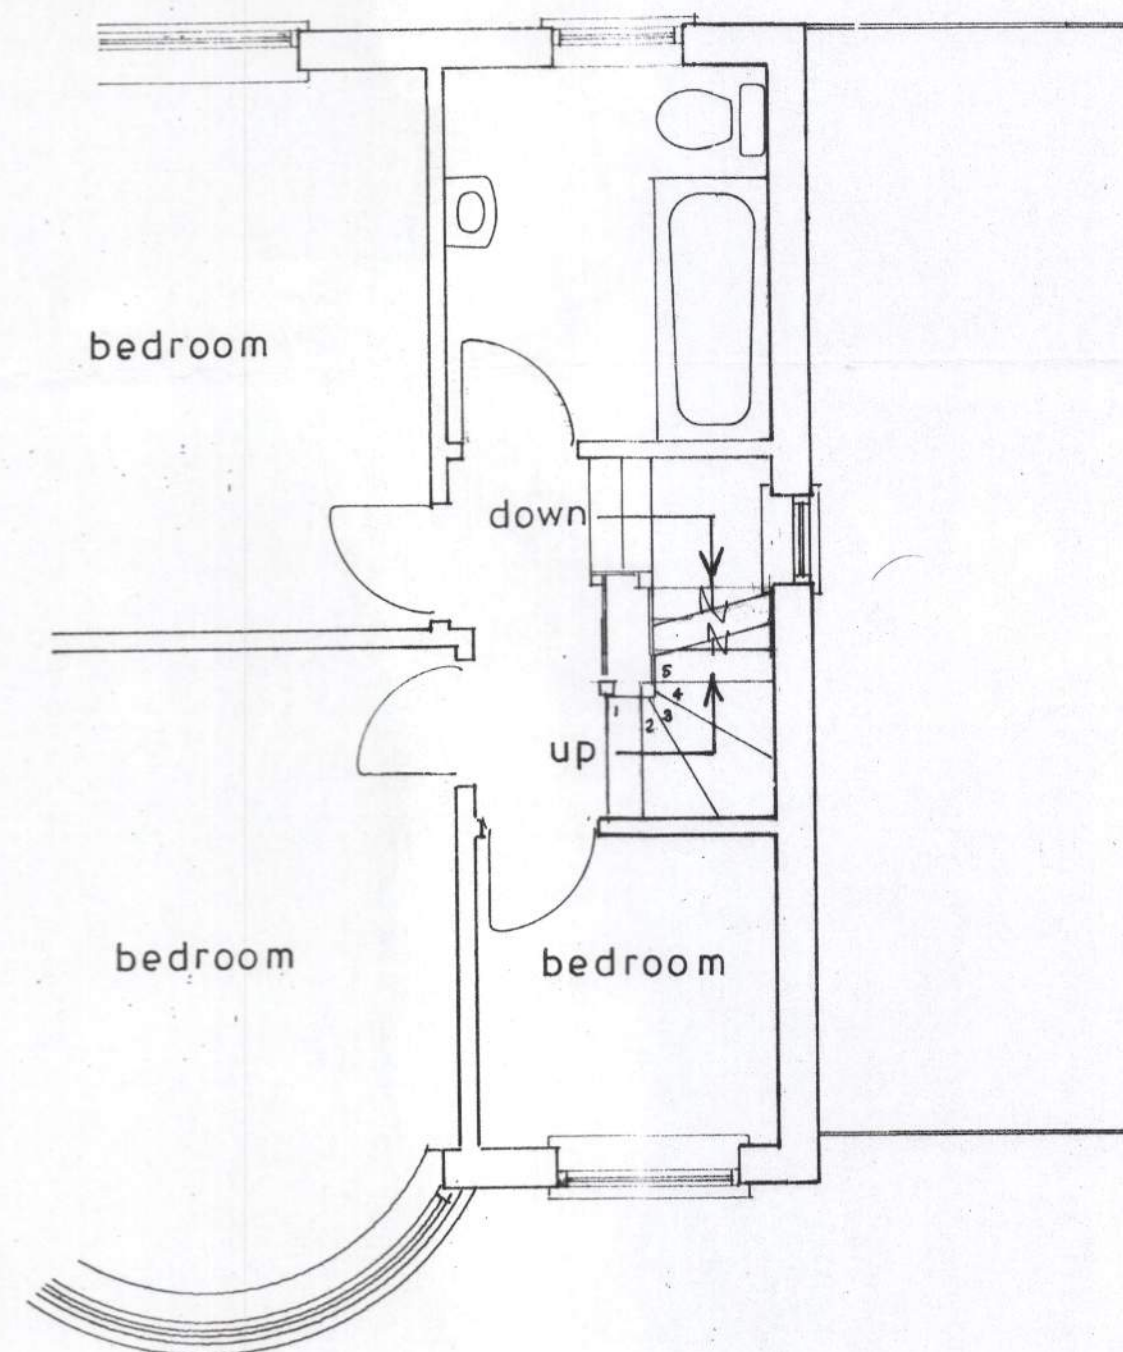

1st floor plan

Proposed

PROPOSED SINGLE STOREY EXTENSION AND 2ND FLOOR LOFT CONVERSION
AT 61, NEWTOWN AVE., BOGNOR REGIS FOR MR. & MRS. R. HUTCHINGS.

sheet 1 of 3

Bryan Butcher
Rainbow Cottage
Nyetimber Lane
Bognor Regis PO21 3JX
01243 266871
07973 233442
bryan.butcher@btinternet.com
www.bryanbutcher.com