
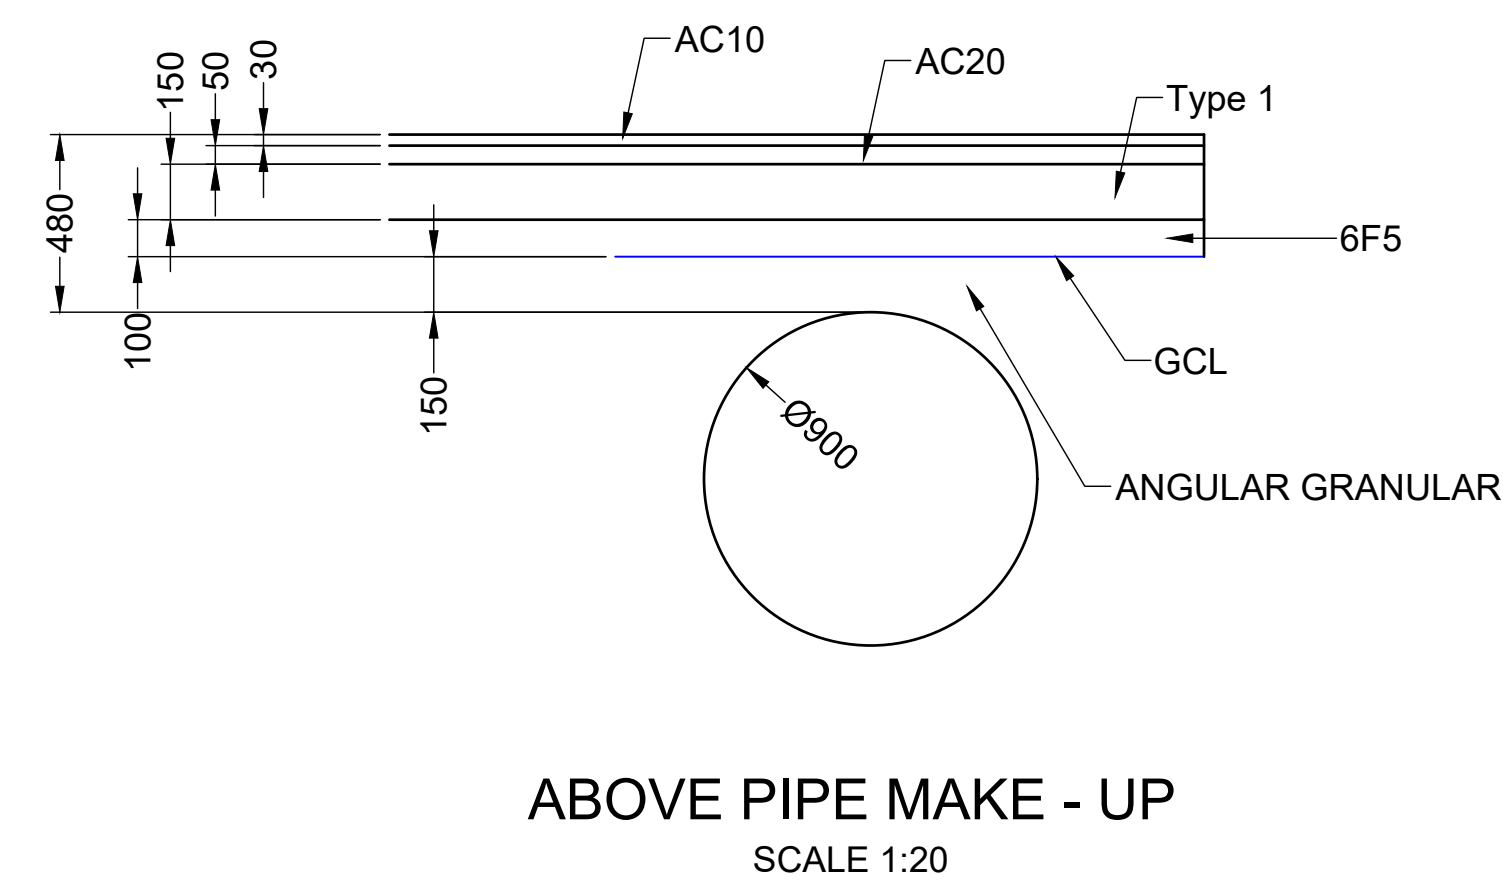
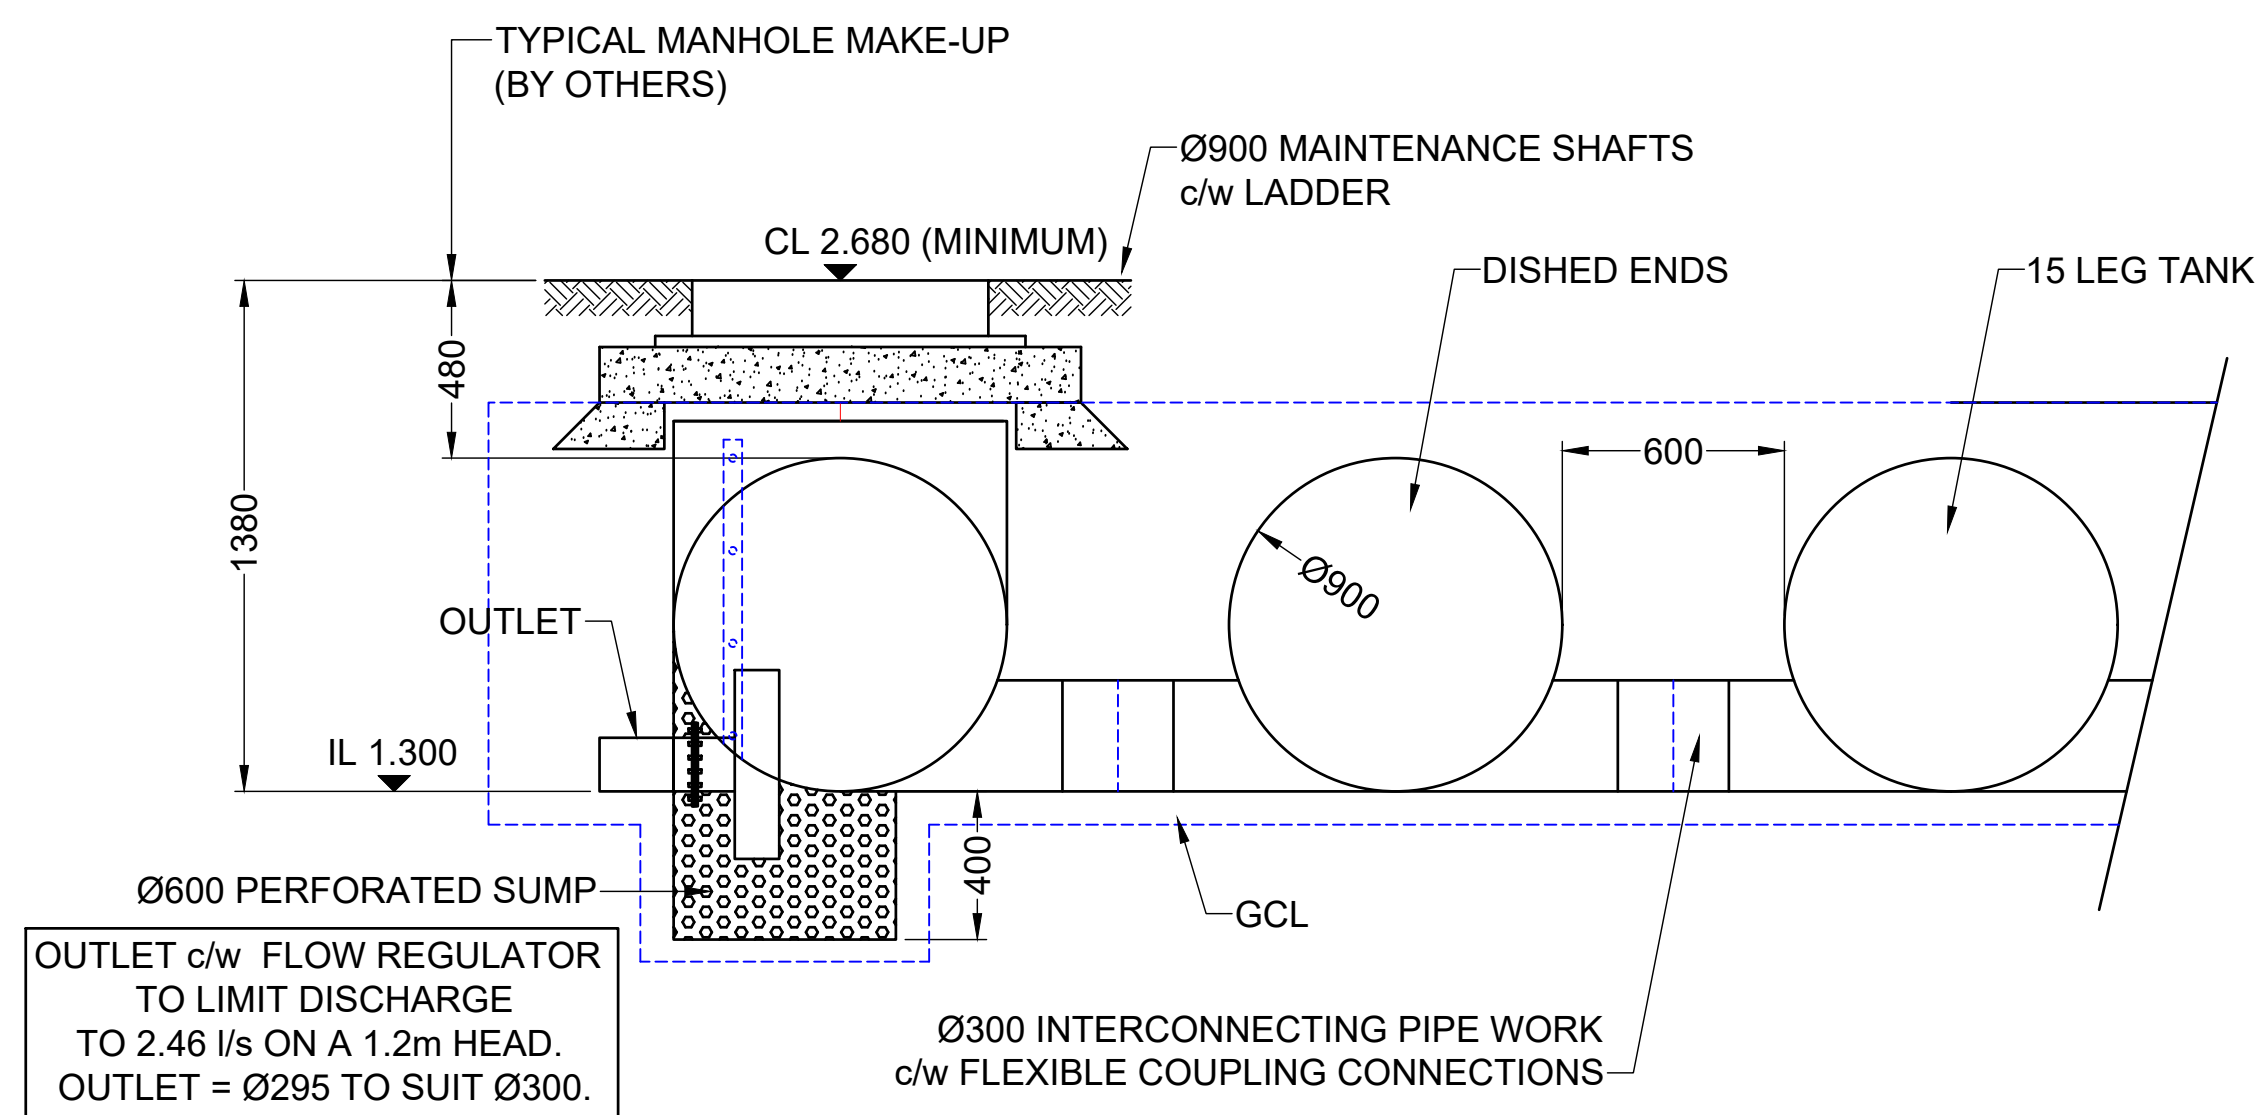


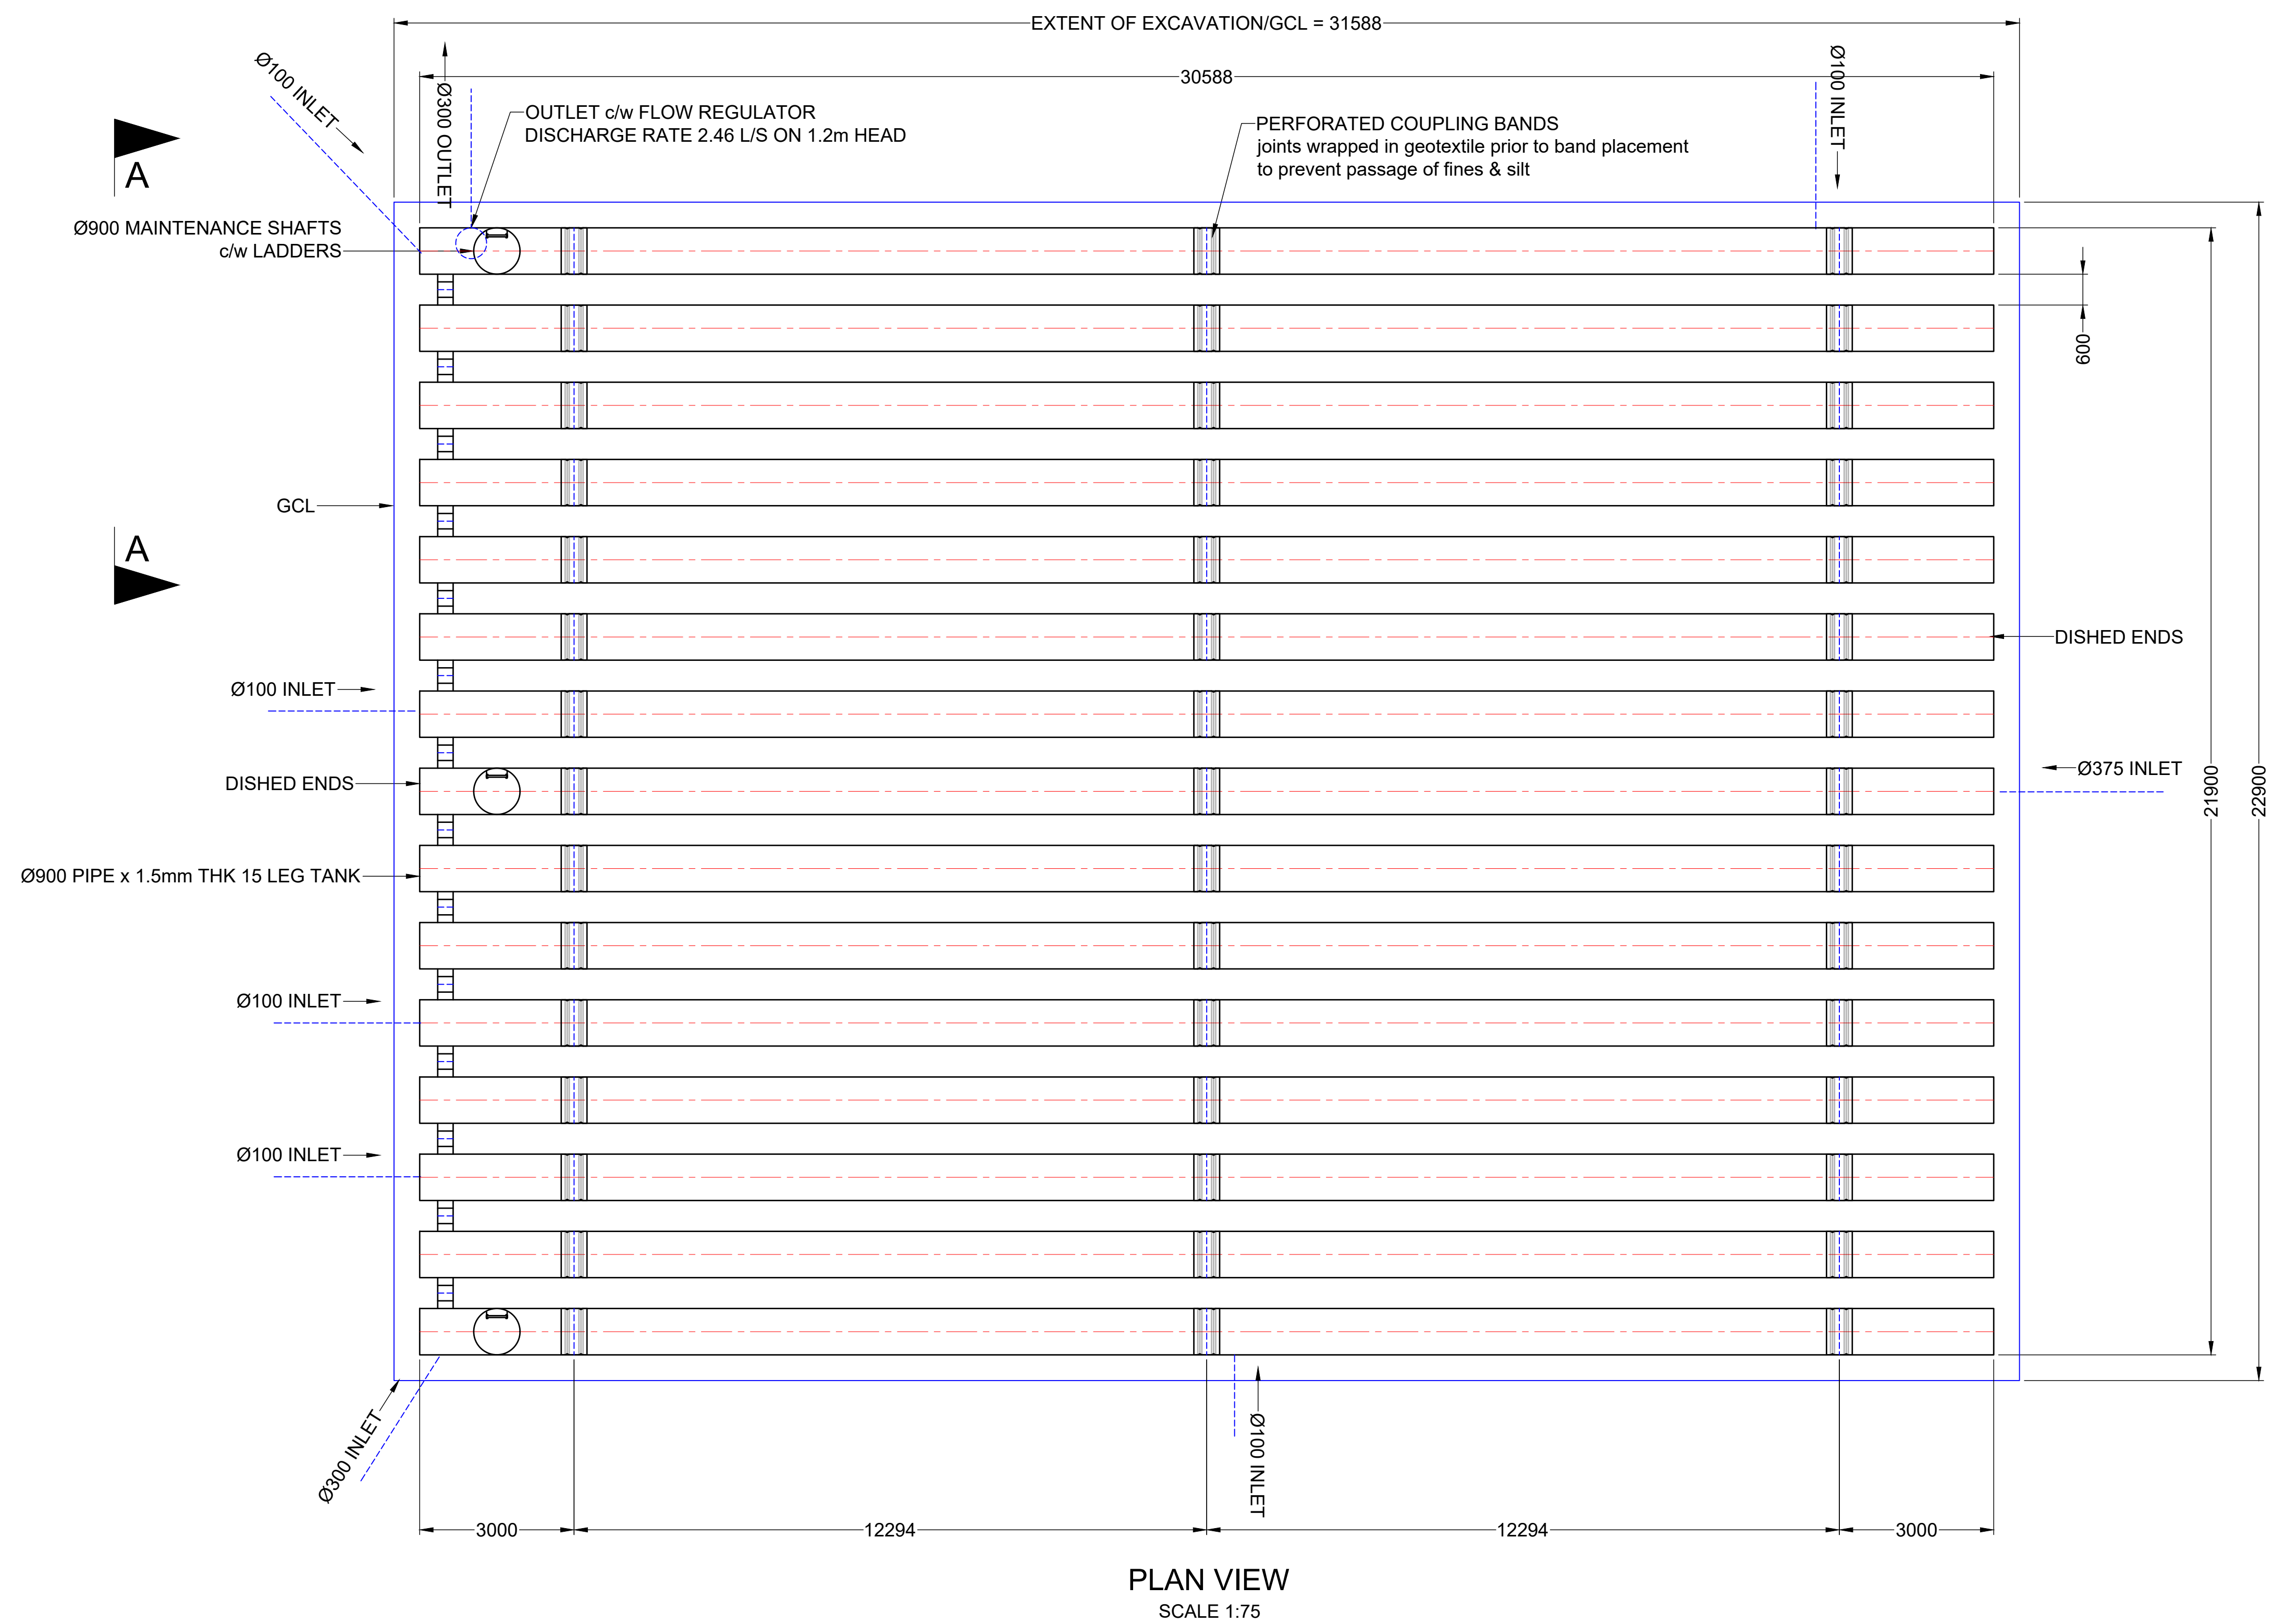

NOTES:
1. INLETS/OUTLET CAN BE POSITIONED TO SUIT REQUIREMENTS

C	5.04.22	MR	Add Inlet Connections
B	17.03.22	MR	Amend Overlay View
A	4.03.22	MR	Amend Layout & Volume
-	19.01.22	MR	Sales Drawing

TITLE
Tubosider Tank For
Saltbox Bognor Regis

Cubic Capacity = 480m3
EN21_20881

SCALE @ A0	TUBOSIDER DRAWING No.	REV.	SHEET
AS SHOWN	EN21_20881_TUB17547_C		1

TUBOSIDER
UNITED KINGDOM LTD
A PART OF

VIACON

10 SUTTON FOLD,
ST HELENS,
MERSEYSIDE,
WA9 3GL

TEL: 01744 452900
Fax: 01744 452949
Website: www.tubosider.co.uk
Email: sales@tubosider.co.uk

DE/2072/004

COPYRIGHT, DESIGNS & PATENTS ACT 1988. THIS DRAWING IS THE SOLE PROPERTY OF TUBOSIDER UNITED KINGDOM LIMITED & SHALL NOT BE REPRODUCED, COPIED IN WHOLE OR PART, NOR GIVEN, LOANED OR DISCLOSED TO ANY THIRD PARTY WITHOUT THE WRITTEN CONSENT OF TUBOSIDER UNITED KINGDOM LIMITED.

*The patented Tubosider Twinstore system combines the volume of storage in the pipes, with the volume of storage in the voids of the single size stone backfill. The sum of these two volumes is the gross capacity of the system which is stored within the extents of the geosynthetic clay liner (GCL). The gross cubic capacity of this system is shown in the title block.