




Copyright of this drawing is the property of Urban Edge Architecture Limited. It must not be reproduced or amended nor used in the execution of any works whether in conjunction with the proposed works for which it is prepared or otherwise without the express consent in writing of Urban Edge Architecture Limited.

Urban Edge Architecture Limited
One Scotgate Mews, Scotgate,
Stamford, Lincolnshire, PE9 2FX.

Tel. ++44 (0)1780 755665
Fax. ++44 (0)1780 755360

DO NOT SCALE FROM THIS DRAWING - ALL DIMENSIONS TO BE
CHECKED ON SITE, ANY DISCREPANCIES RAISED WITH URBAN EDGE

DRAWING TO BE READ IN COLOUR

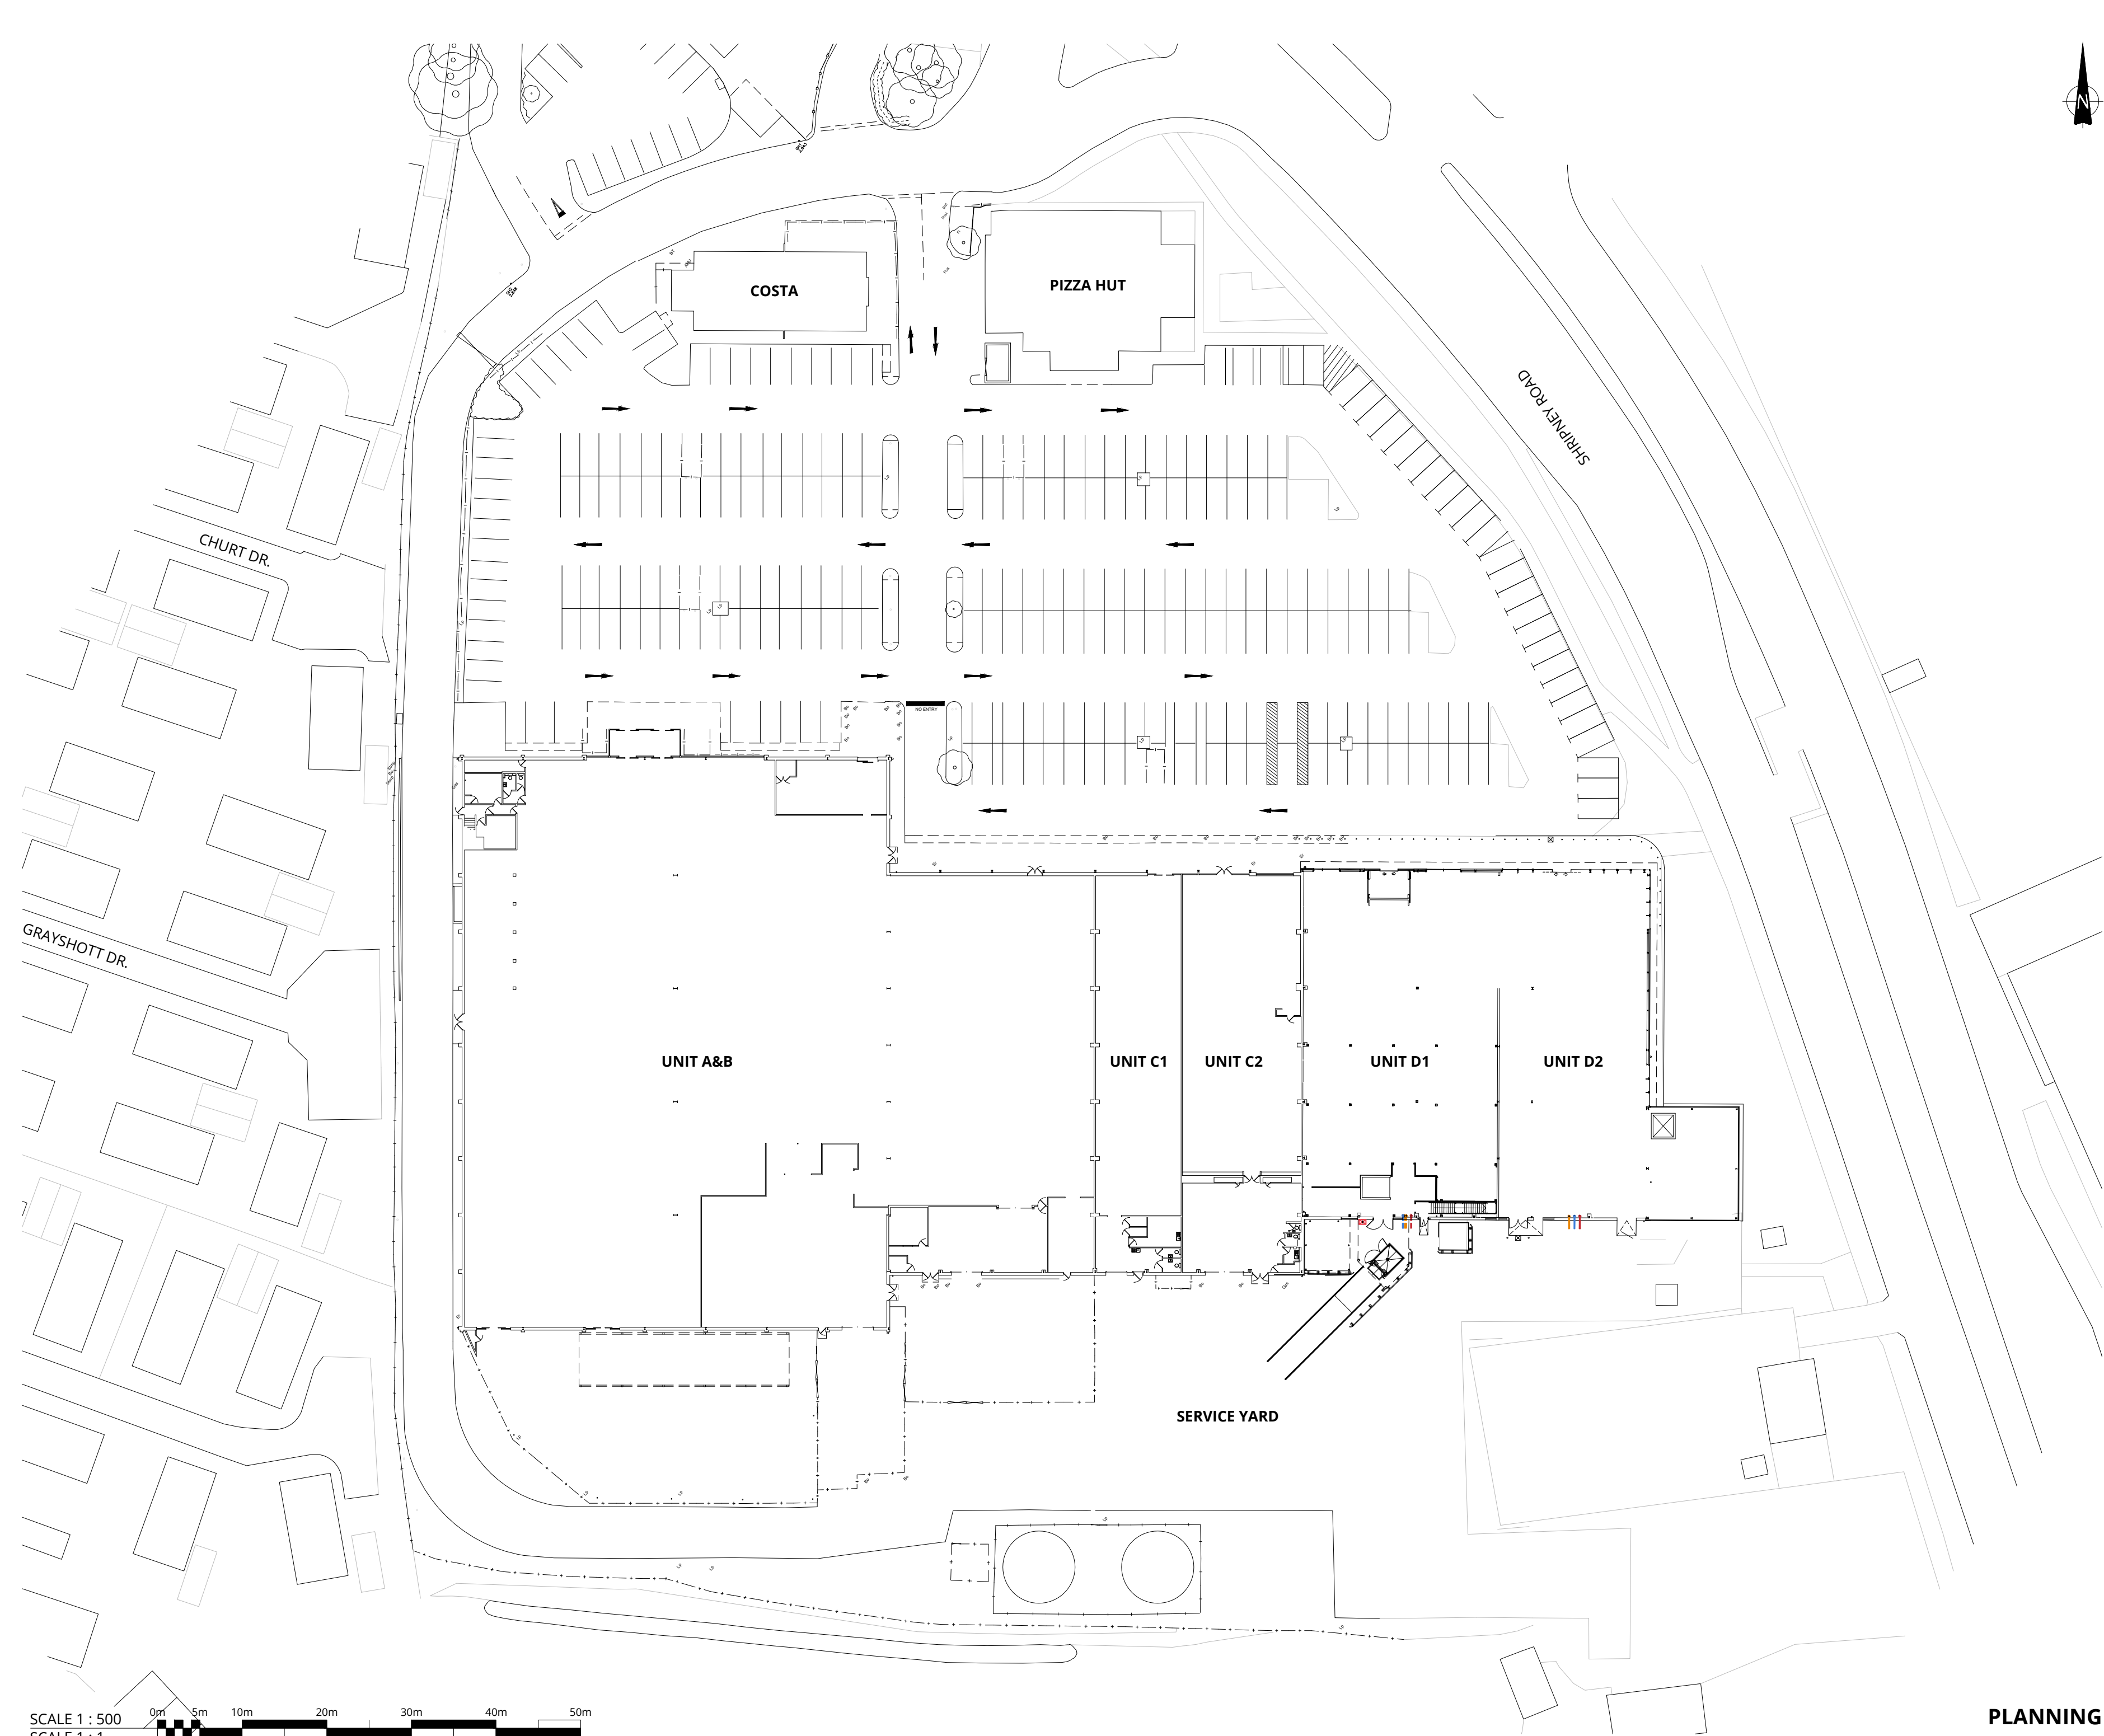

Revision	Description	Date
----------	-------------	------

URBANEDGE
architecture / landscape / masterplanning

Client **BBC PENSION TRUST LIMITED**

Project **ARUN RETAIL PARK, BOGNOR REGIS
UNITS A-C2 REFURBISHMENT**

Drawing **SITE BLOCK PLAN
AS EXISTING**

Scale 1:500 @ A2
Date FEB 2019
Drawn CN

Project No. Drawing No. Revision
2055 URB AR[08] 00 02 D00

SCALE 1 : 500
SCALE 1 : 1



PLANNING