




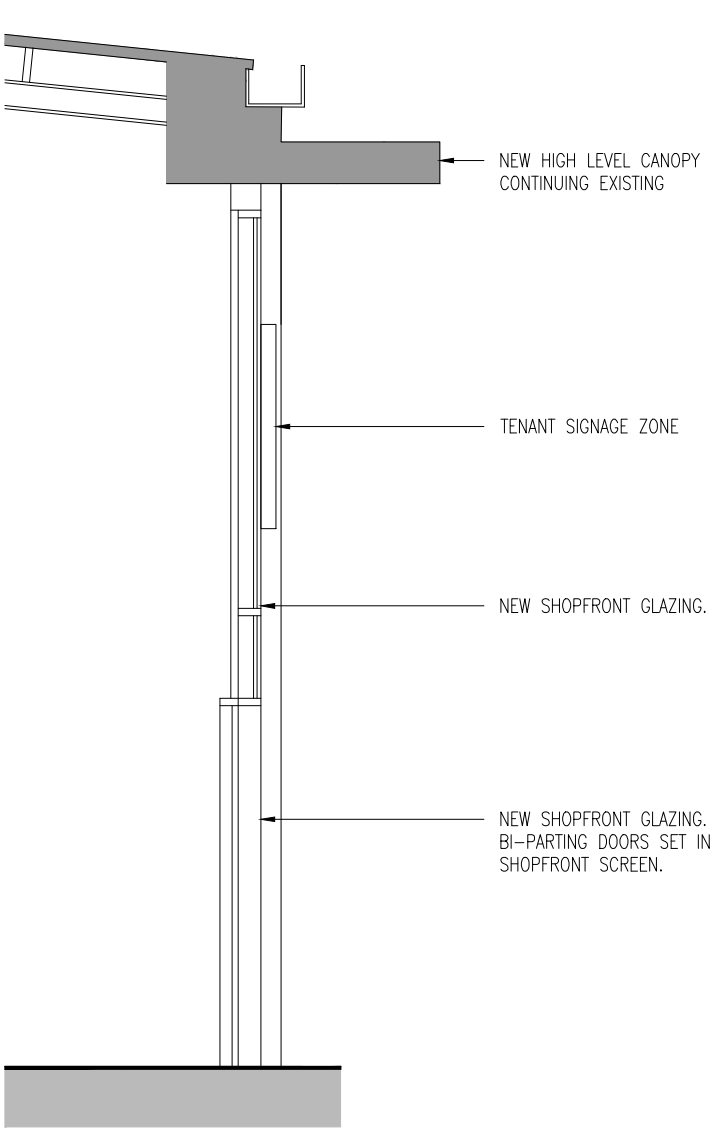


SECTION A-A (CARPETRIGHT)

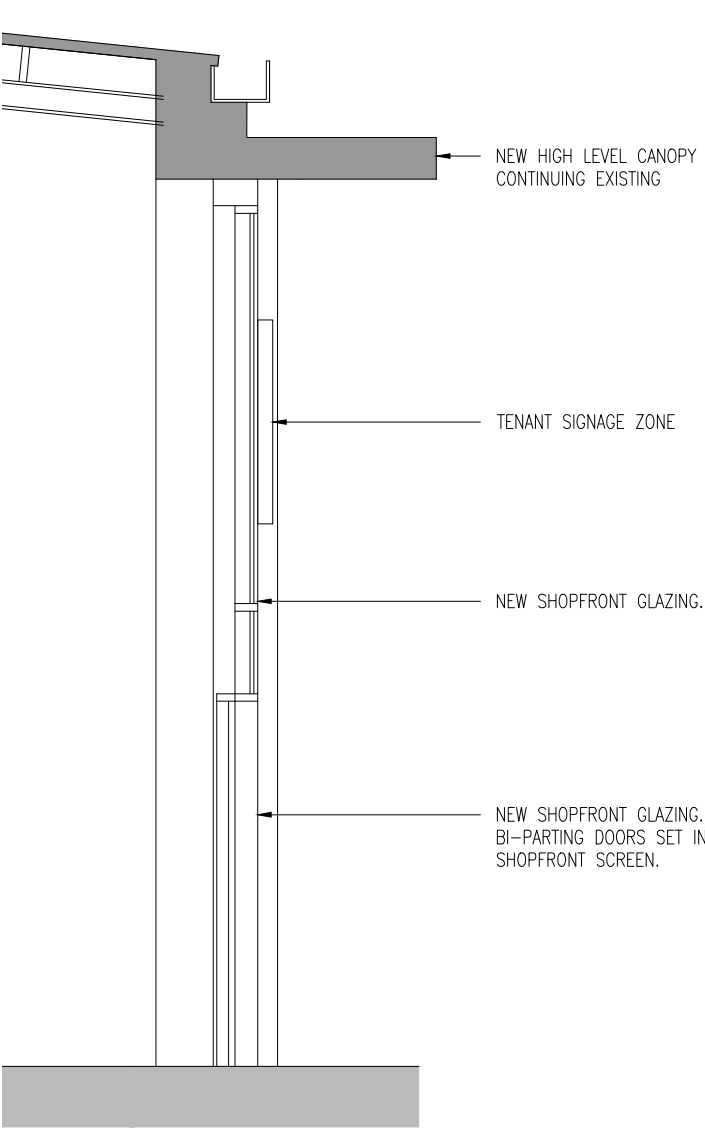

SECTION B-B (PETS AT HOME)

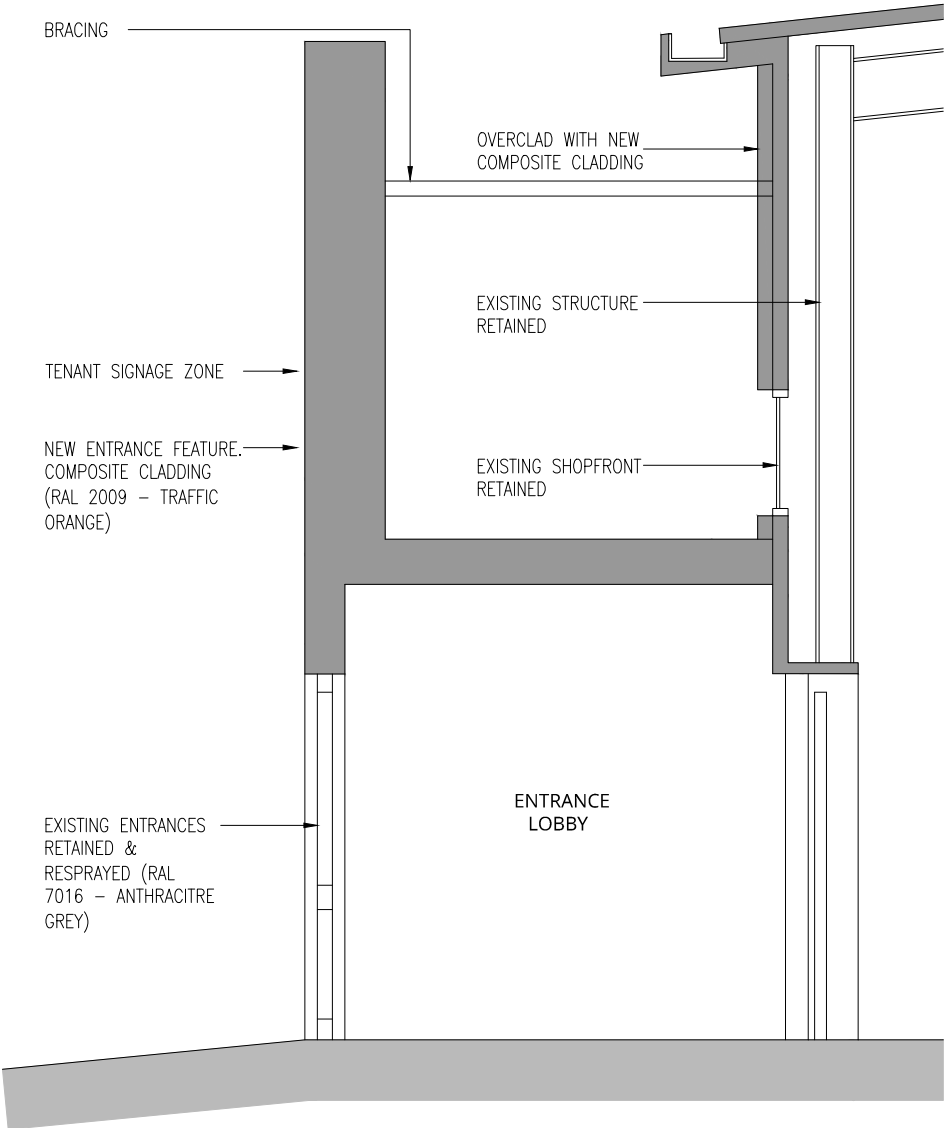

SECTION C-C (B&Q)

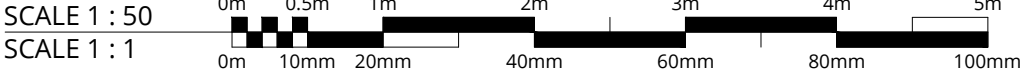

PLANNING

Revision	Description	Date
URBANEDGE architecture / landscape / masterplanning		
Client	BBC PENSION TRUST LIMITED	
Project	ARUN RETAIL PARK BOGNOR REGIS UNITS A-C2 REFURBISHMENT	
Drawing	TYPICAL SECTIONS AS PROPOSED	
Scale	1:50 @ A3	Drawn CN
Date	FEB 2019	
Project No.	Drawing No.	Revision
2055	URB AR[08] 80 02	D00

ARUN DISTRICT COUNCIL BE/21/19/PL