
ARUN DISTRICT COUNCIL BE/21/20/DOC

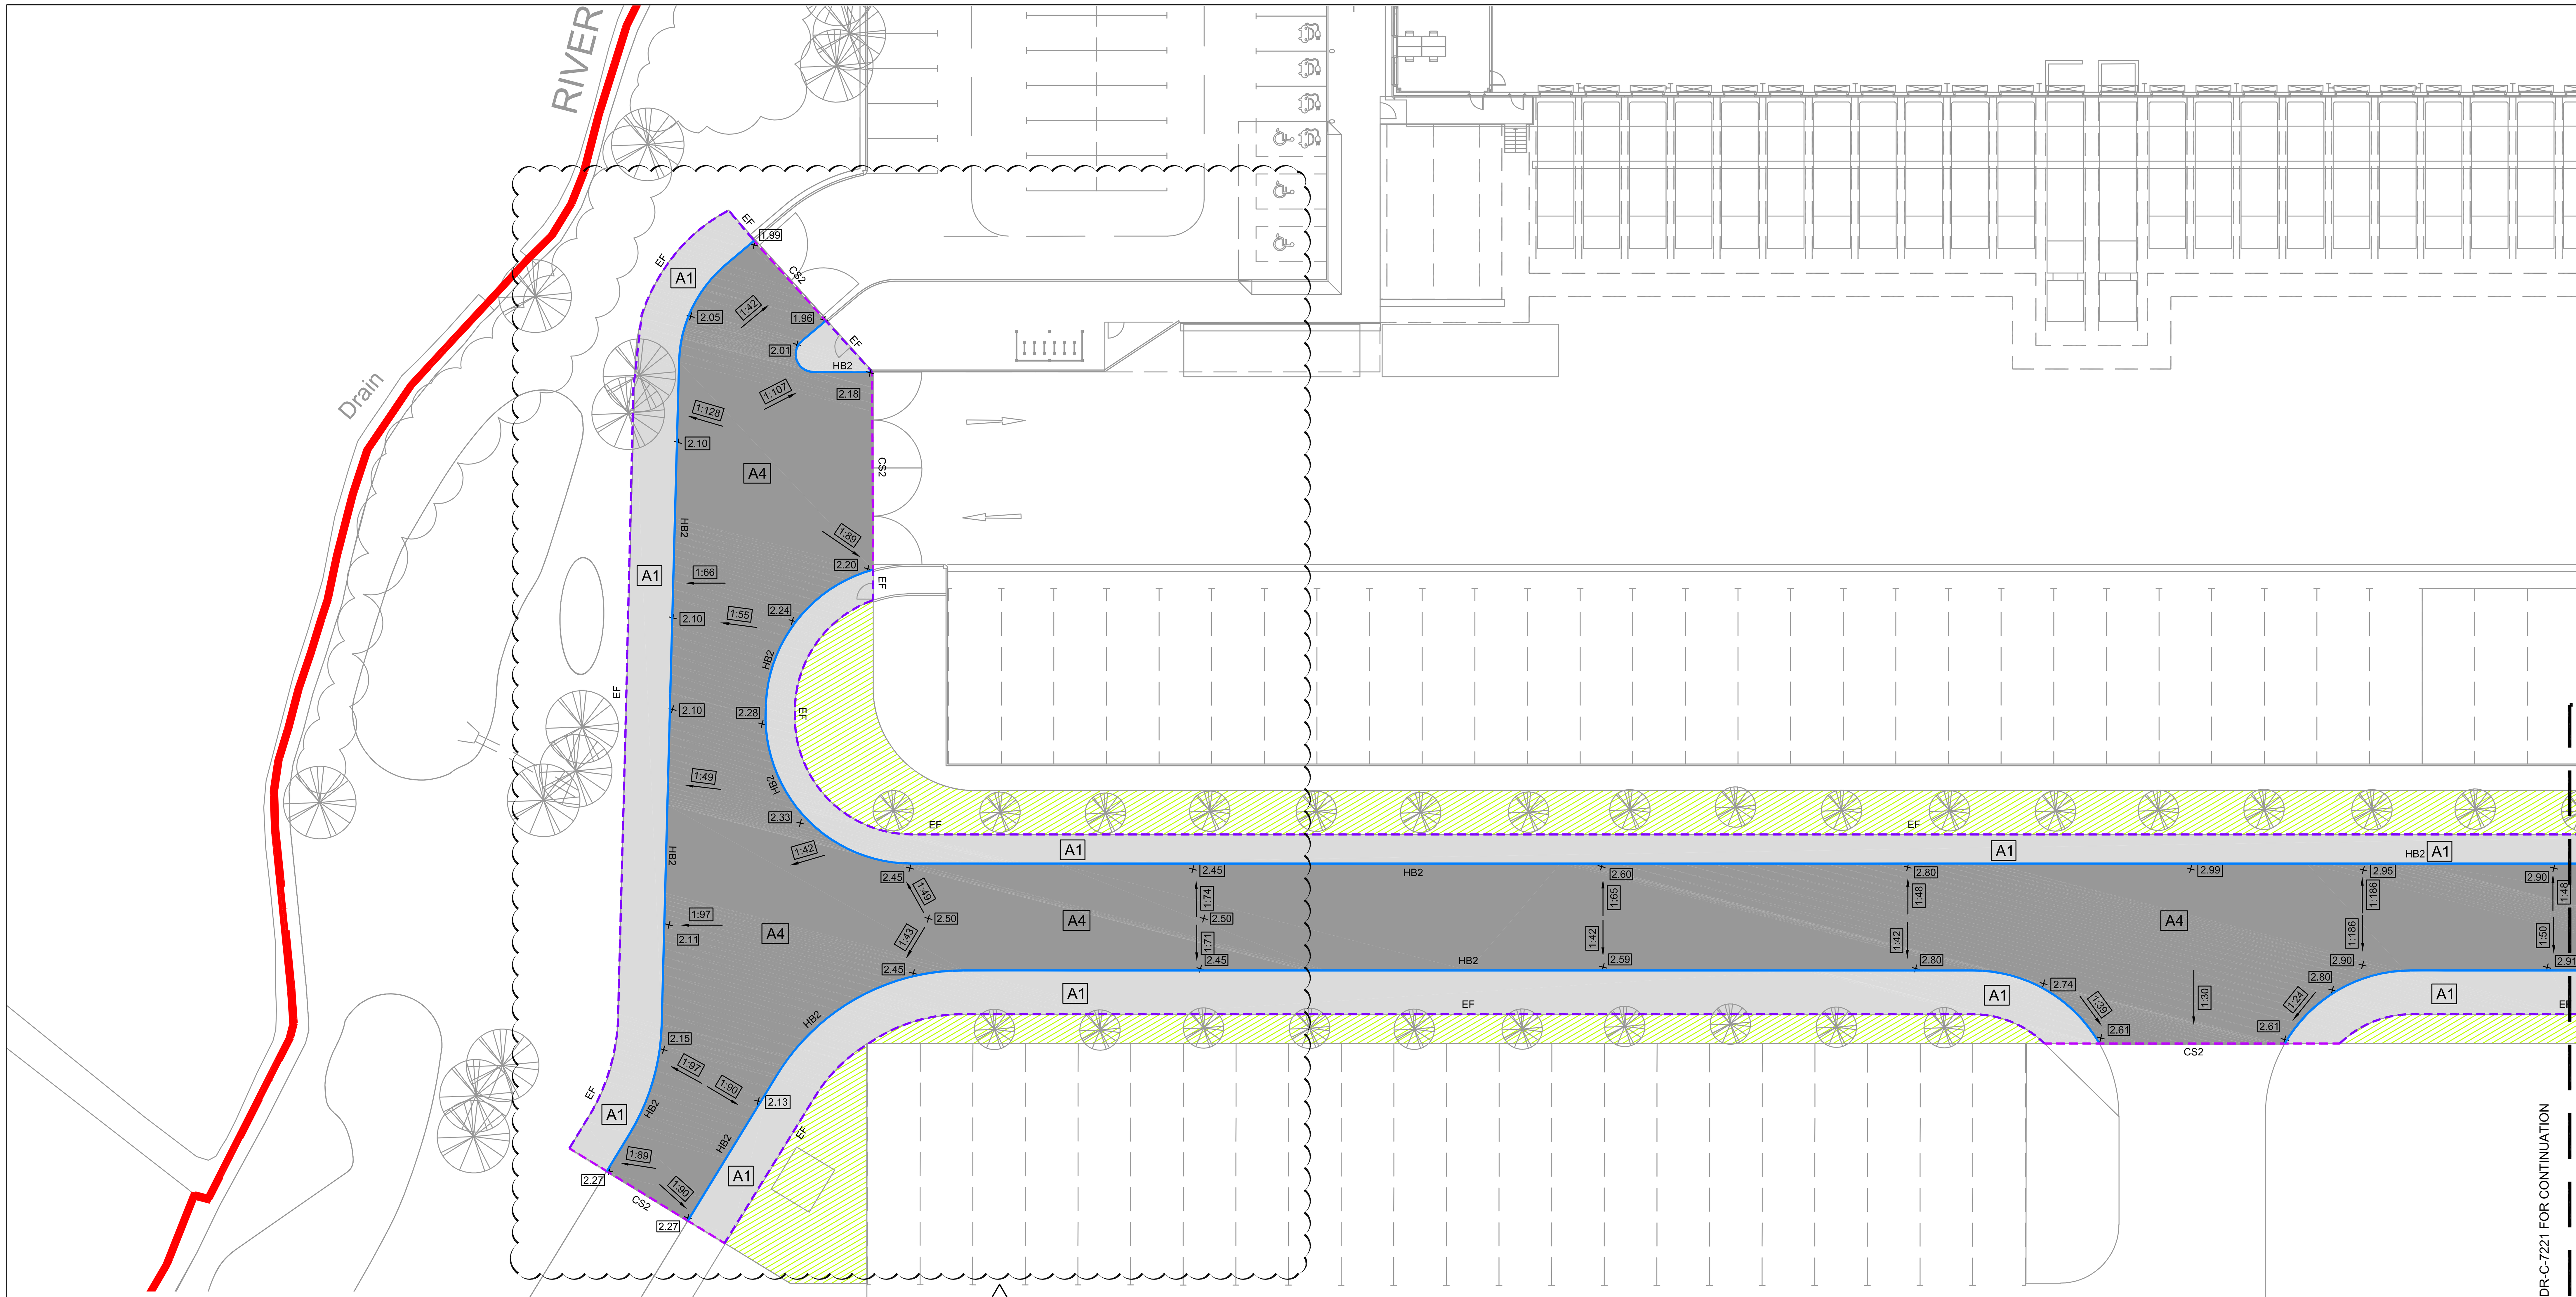

LEGEND - KERB TYPES

HB2	HALF BATTERED KERB (TYPE HB2: 125mm UPSTAND)
SP	SPLAY KERB (TYPE SP: 125mm UPSTAND)
BNF	BULLNOSED KERB (TYPE BN: LAID FLUSH)
BN 6mm	BULLNOSED KERB (TYPE BN: 6mm UPSTAND)
BN 25mm	BULLNOSED KERB (TYPE BN: 25mm UPSTAND)
CS2	CHANNEL SQUARE KERB (TYPE CS2: LAID FLUSH)
EF	FLAT TOP EDGING KERB (TYPE EF: LAID FLUSH)
TK	TRANSITION KERB (TYPE TL/TR: UPSTAND KERB TO DROPPED KERB)
DK	DROPPER KERB (TYPE DL/DR: UPSTAND KERB TO DROPPED KERB)

LEGEND - SURFACE TYPES

TARMAC:

TYPE A1: ASPHALT PAVING CONSTRUCTION -
- PEDESTRIAN LOADING ONLY

TYPE A4: ASPHALT PAVING CONSTRUCTION -
- FREQUENT HGV AND COMMERCIAL VEHICLES

P02

GRASSCRETE:

TYPE G1: GRASSCRETE CONSTRUCTION -
- CARS, LIGHT VEHICLES AND OCCASIONAL HGV'S

REFER TO DRAWING SAL-HYD-PH1-ZZ-C-DR-7300 FOR DETAILS

LEGEND - LEVELS AND GRADIENTS

00.000	PROPOSED SPOT LEVEL
(00.00)	EXISTING SPOT LEVEL
1:100	PROPOSED GRADIENT
(1:100)	EXISTING GRADIENT


NOTES

1. All dimensions are to be checked on site before the commencement of works. Any discrepancies are to be reported to the Architect & Engineer for verification. Figured dimensions only are to be taken from this drawing.
2. The DWG file is issued for the purposes of coordination only and do not represent formal drawing issue and are not to be reprinted in any form. Formal issue of drawings is via DWF, Adobe PDF files and/or hard copies and their associated information issue sheets.
3. Note that all care has been taken with the export of DWG files and their content, but we recommend that you make due dimensional checks before using any DWG file information. Any errors found are to be reported to Hydrock immediately.
4. All levels are shown in metres above Ordnance Datum (m AOD).
5. In the event of any contradiction between this drawing and the specification, then the contractor shall seek clarification from the engineer before proceeding.
6. Refer to landscape architects drawings for extent of external surfaces and kerbing.
7. The works on site affect statutory undertakers apparatus, where the contractor is required to verify the location and depth of all such apparatus prior to commencement of work and to take any precautions necessary when working in the vicinity of apparatus.

REV	REVISION NOTES/COMMENTS					
	DRAWN BY	DATE	CHECKED BY	DATE	APPROVED BY	DATE
P03	LEVELS REVISED					
	D. GALLIMORE	25/02/20	M. GRIFFIN	25/02/20	M. GRIFFIN	25/02/20
P02	REVISED AS CLOUDED					
	D. GALLIMORE	13/12/19	M. GRIFFIN	13/12/19	M. GRIFFIN	13/12/19
P01	TENDER ISSUE					
	D. GALLIMORE	15/11/19	M. GRIFFIN	15/11/19	M. GRIFFIN	15/11/19

Hydrock
Merchants' House North
Wapping Road
Bristol
BS1 4RW
t: +44 (0)117 945 9225
e: bristolcentral@hydrock.com

KEYPLAN

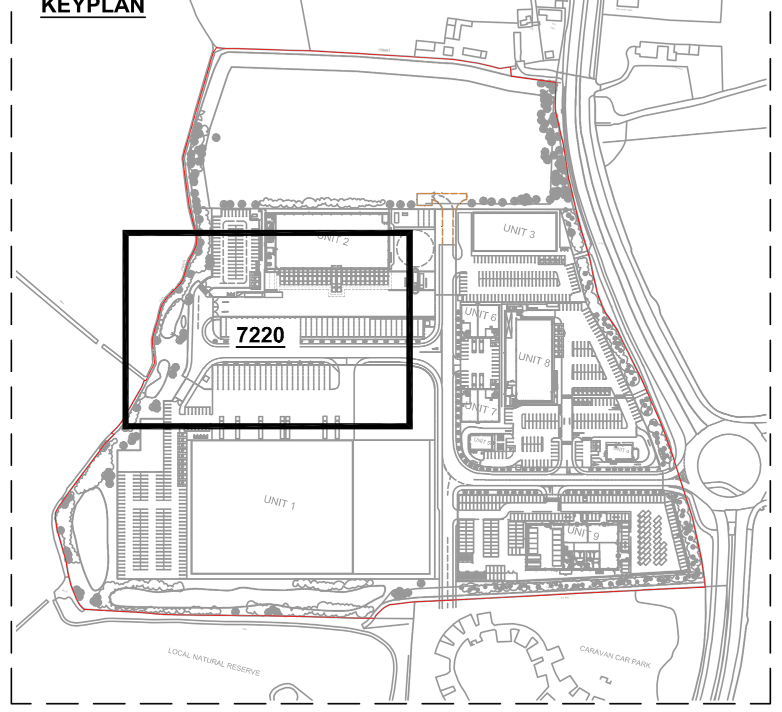

CLIENT
LANDLINK ESTATES

PROJECT
SALTBOX
BOGNOR REGIS

TITLE
ACCESS ROAD EXTERNAL WORKS
SHEET 1

HYDROCK PROJECT NO.	SCALE @ A1
C-13319-C	1:250

STATUS DESCRIPTION	STATUS
TENDER	D2

DRAWING NO. (PROJECT CODE-ORGINATOR-ZONE-LEVEL-TYPE-ROLE-NUMBER)	REVISION
SAL-HYD-PH1-ZZ-DR-C-7220	P03