


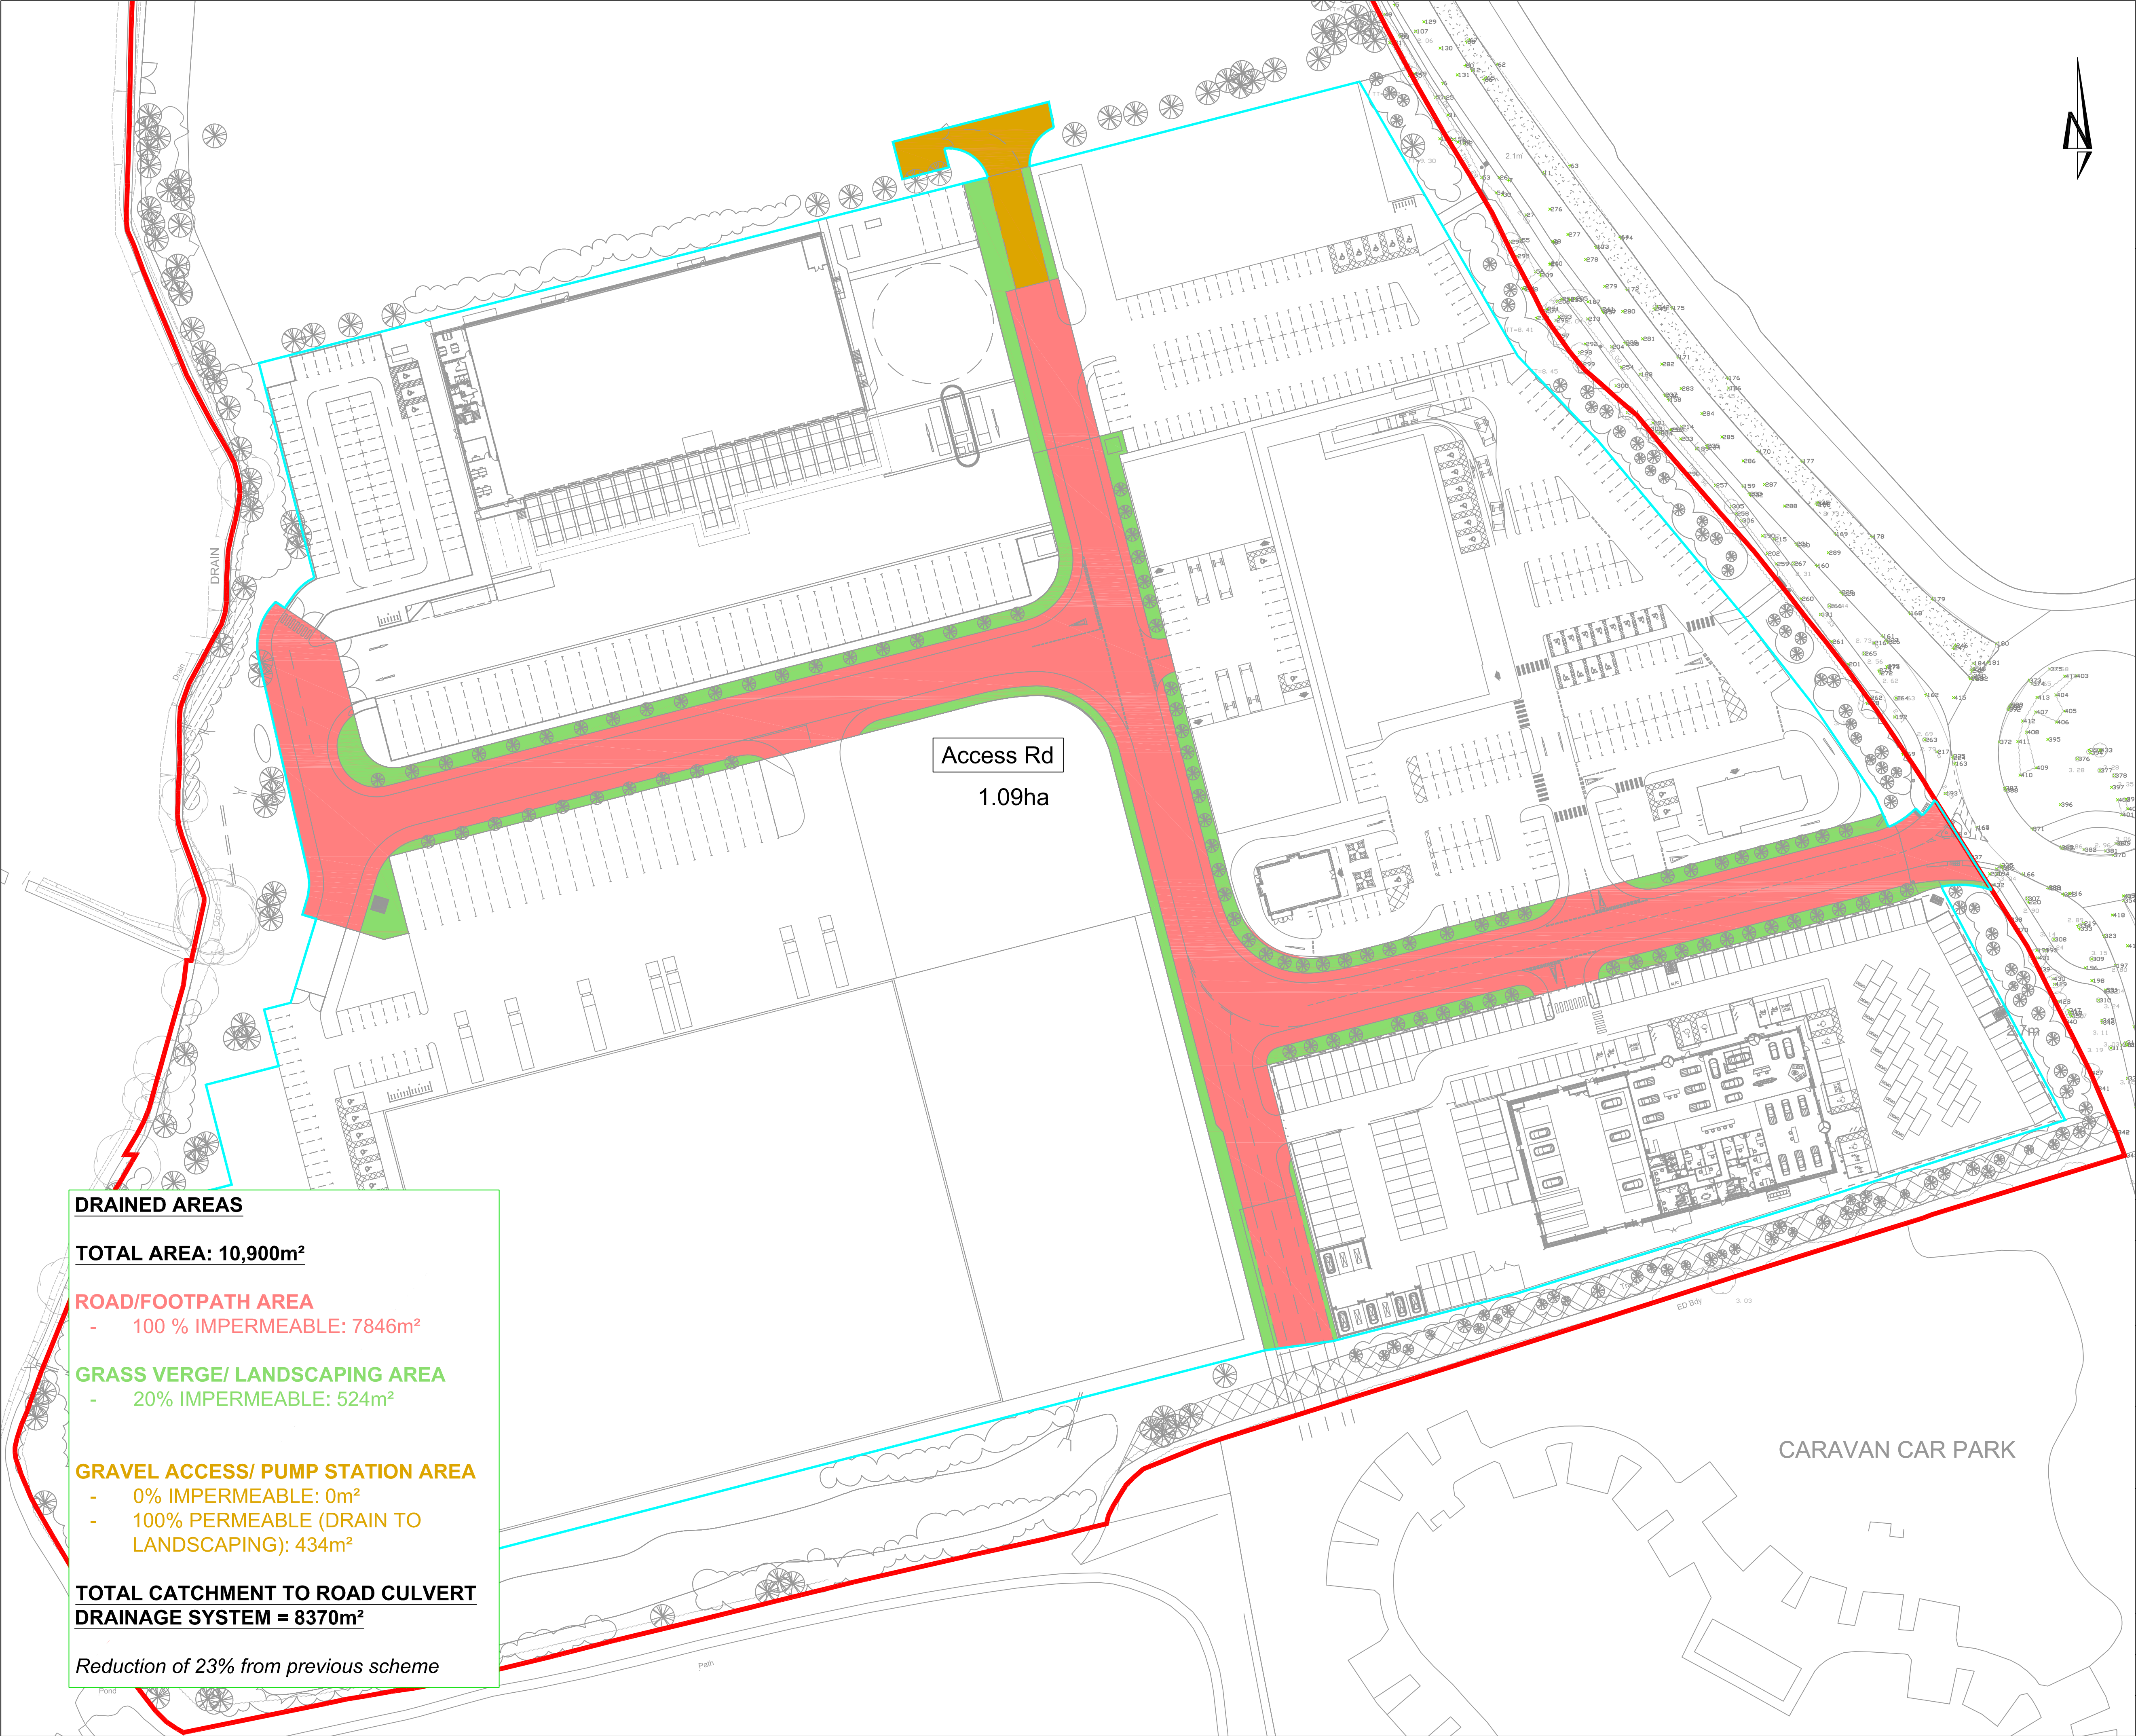

DRAINED AREAS

TOTAL AREA: 10,900m²

ROAD/FOOTPATH AREA

- 100 % IMPERMEABLE: 7846m²

GRASS VERGE/ LANDSCAPING AREA

- 20% IMPERMEABLE: 524m²

GRAVEL ACCESS/ PUMP STATION AREA

- 0% IMPERMEABLE: 0m²

- 100% PERMEABLE (DRAIN TO LANDSCAPING): 434m²

TOTAL CATCHMENT TO ROAD CULVERT DRAINAGE SYSTEM = 8370m²

Reduction of 23% from previous scheme

KEY PLAN

NOTES

ISSUED FOR INFORMATION						
P01	R.HUNT	28/01/20	M.GRIFFIN	28/01/20	M.GRIFFIN	28/01/20
REV	REVISION NOTES/COMMENTS					
	DRAWN BY	DATE	CHECKED BY	DATE	APPROVED BY	DATE

Hydrock

Merchants' House North
Wapping Road
Bristol
BS1 4RW
t: +44 (0)117 945 9225
e: bristolcentral@hydrock.com

CLIENT

LANDLINK ESTATES

PROJECT

SALTBOX
BOGNOR REGIS

TITLE

POST DEVELOPMENT
ACCESS ROAD IMPERMEABLE AREAS

HYDROCK PROJECT NO. C-13319-C	SCALE @ A1 NTS
STATUS DESCRIPTION INFORMATION	STATUS S2
DRAWING NO. (PROJECT CODE-ORIGINATOR-ZONE-LEVEL-TYPE-ROLE-NUMBER) SAL-HYD-00-ZZ-SK-C-7721	REVISION P01

APR 2020 DISTRICT COUNCIL BEST/20/00/000