


- | | | |
|--|--|--------------------|
| HYDROCK PROJECT NO.
C-13319-C | | SCALE @ A1
1:25 |
| STATUS DESCRIPTION
TENDER | | STATUS
D2 |
| DRAWING NO. (PROJECT CODE-ORIGINATOR-ZONE-LEVEL-TYPE-ROLE-NUMBER)
SAL-HYD-00-ZZ-DR-C-7110 | | REVISION
P03 |

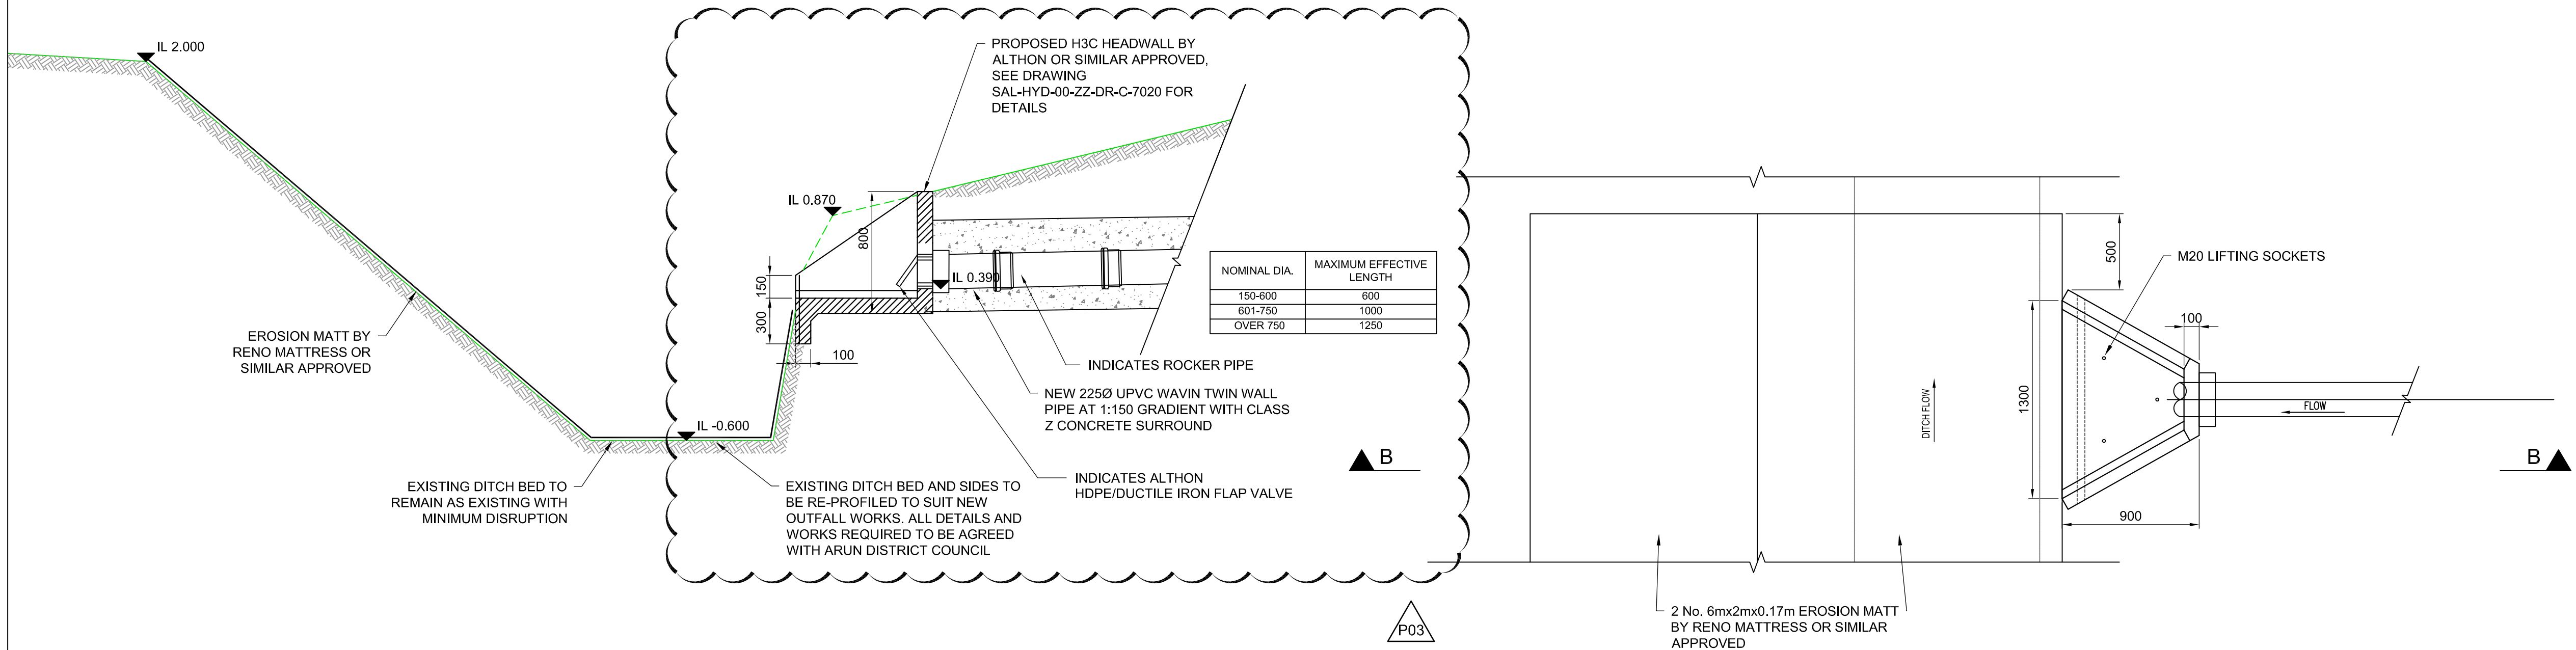

PLAN
TYPICAL NEW OUTFALL/HEADWALL 01

PLAN
TYPICAL NEWOUTFALL/HEADWALL 02

PROJECT
SALTBOX
BOGNOR REGIS

HEADWALL DETAILS

HYDROCK PROJECT NO. C-13319-C	SCALE @ A1 1:25
----------------------------------	--------------------

STATUS DESCRIPTION	STATUS
TENDER	D2

DRAWING NO. (PROJECT CODE-ORIGINATOR-ZONE-LEVEL-TYPE-ROLE-NUMBER)	REVISION
SAL-HYD-00-ZZ-DR-C-7110	P03