


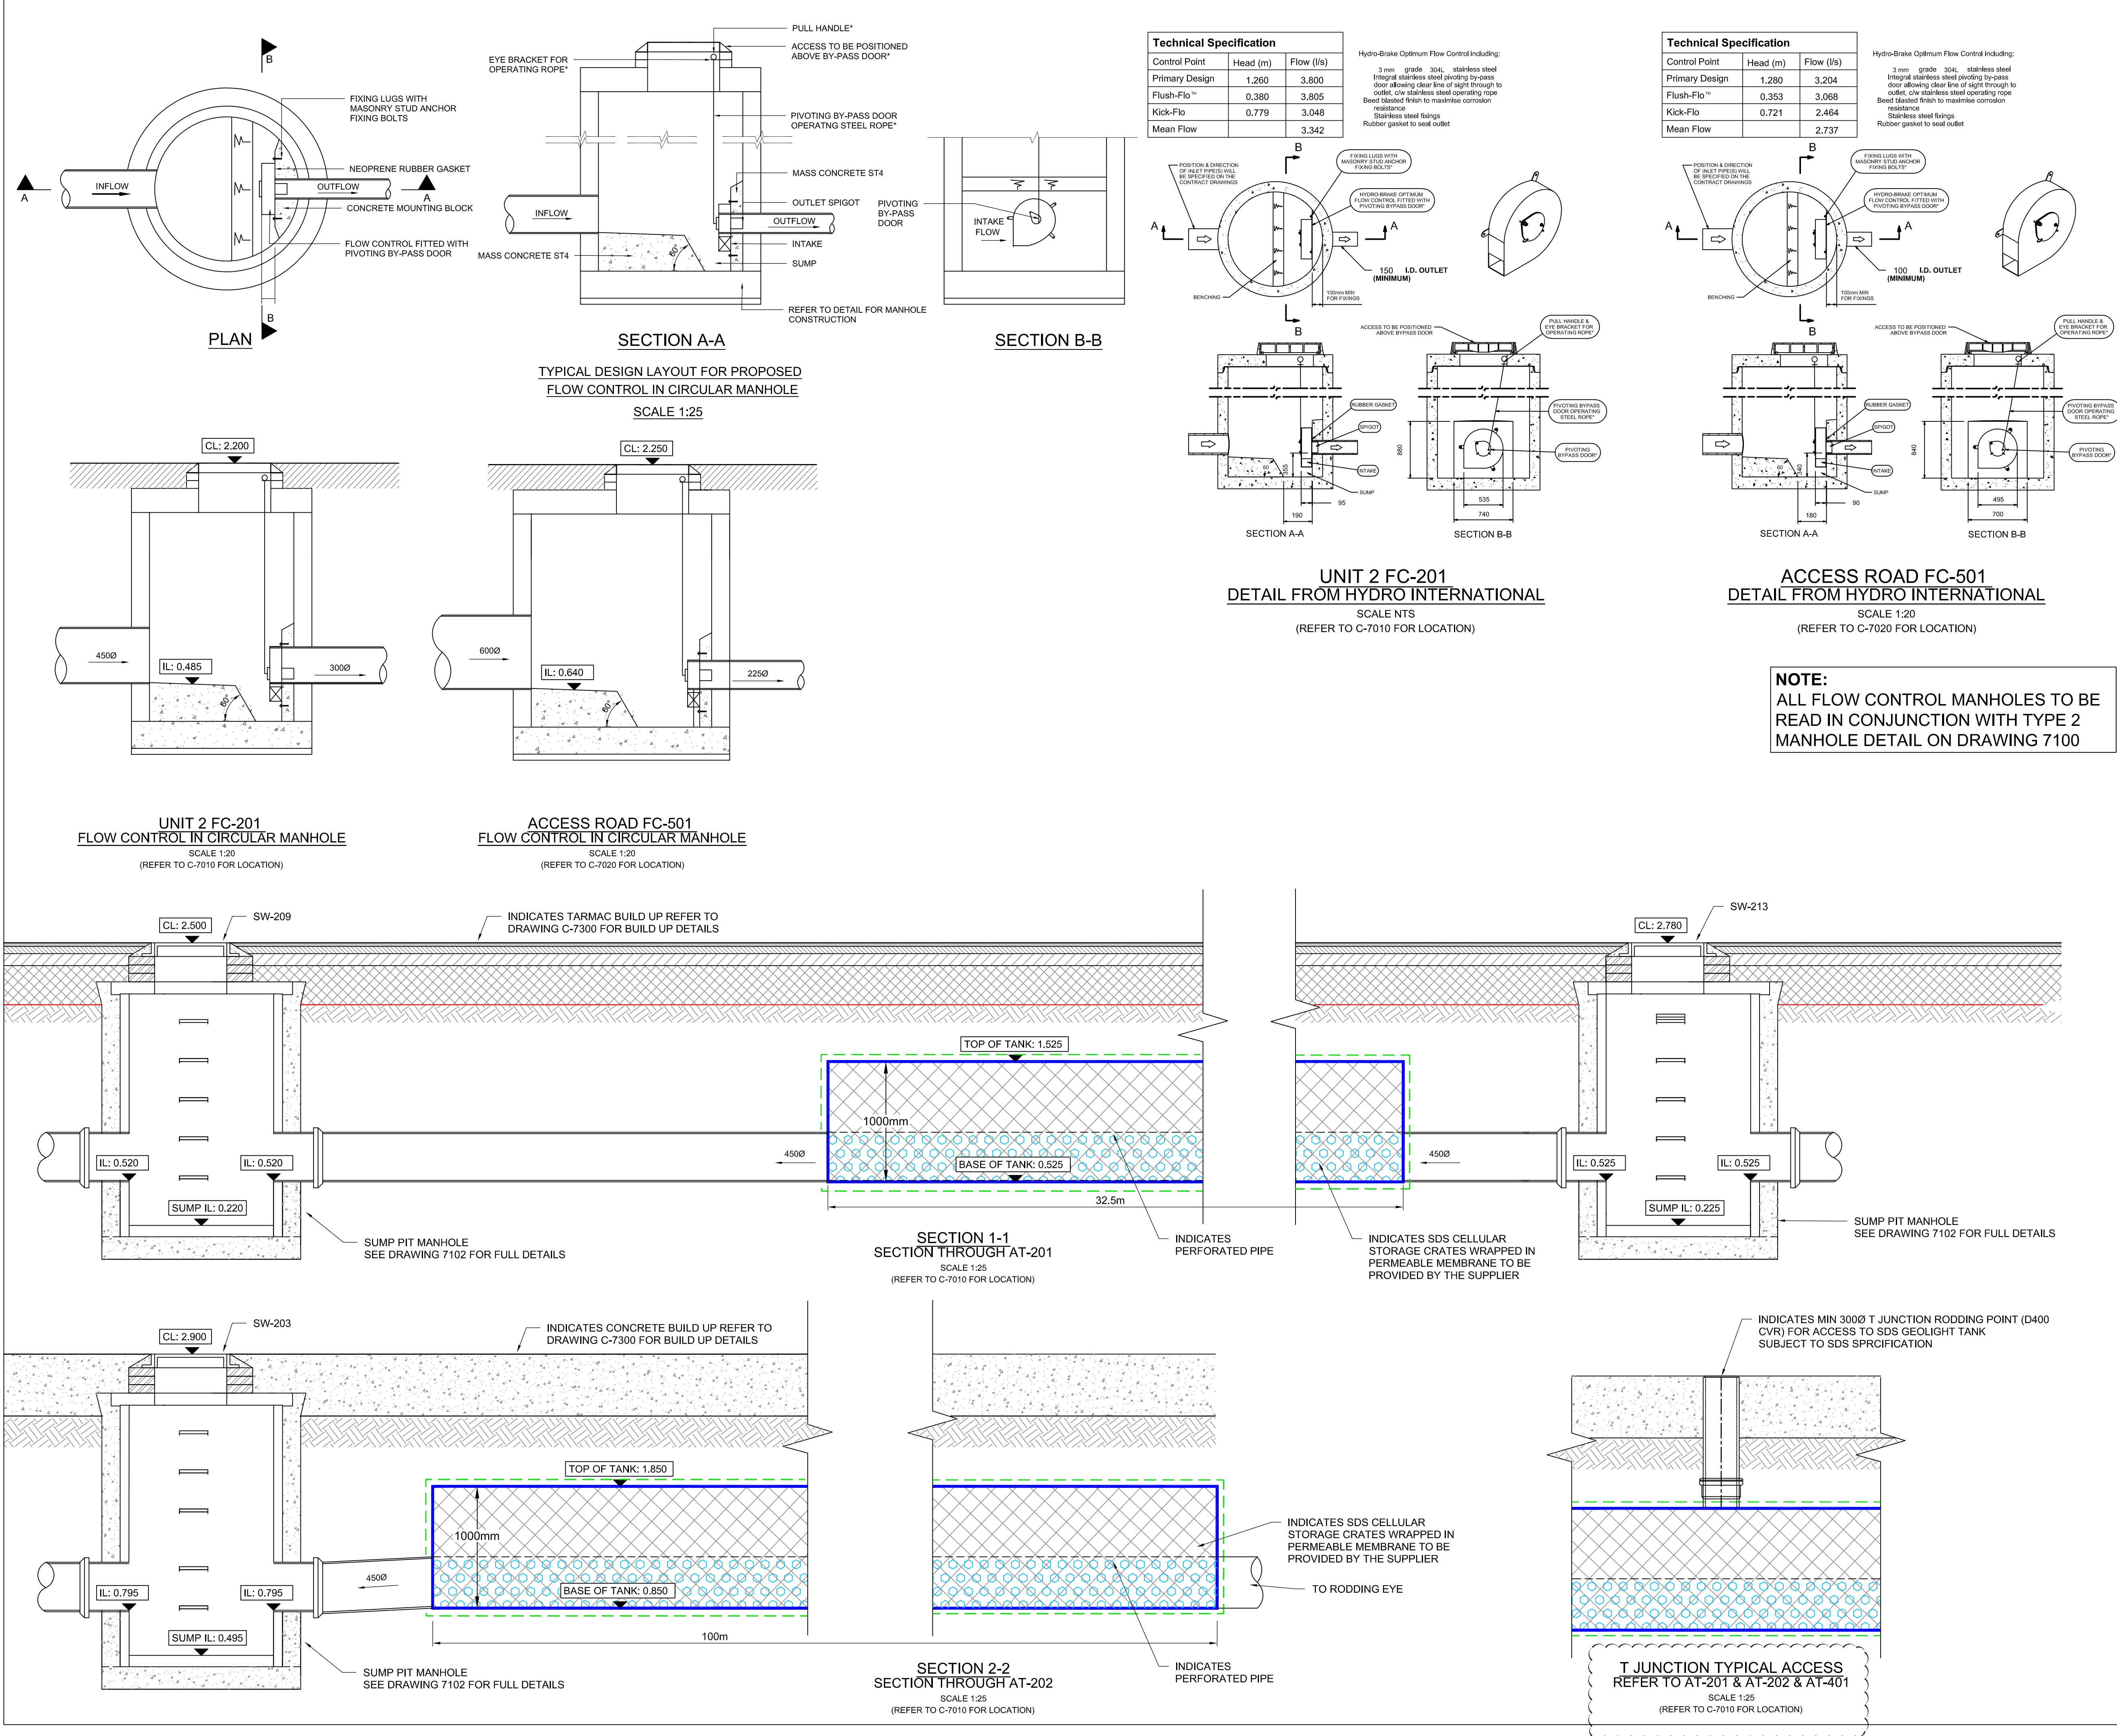

KEY PLAN	
NOTES	
1. All dimensions are to be checked on site before the commencement of works. Any discrepancies are to be reported to the Architect & Engineer for verification. Figured dimensions only are to be taken from this drawing. 2. The DWG file is issued for the purposes of coordination only and do not represent formal drawing issue and are not to be reprinted in any form. Formal issue of drawings is via DWF, Adobe PDF files and/or hard copies and their associated information issue sheets. 3. Note that all care has been taken with the export of DWG files and their content, but we recommend that you make due dimensional checks before using any DWG file information. Any errors found are to be reported to Hydrock immediately.	
<table><tr><td colspan="6">ISSUED FOR CONTRACT</td></tr><tr><td>D. GALLIMORE</td><td>15/05/20</td><td>D. GALLIMORE</td><td>15/05/20</td><td>M. GRIFFIN</td><td>15/05/20</td></tr><tr><td colspan="6">ISSUED FOR CONTRACT</td></tr><tr><td>R. HUNT</td><td>13/03/20</td><td>D. GALLIMORE</td><td>13/03/20</td><td>M. GRIFFIN</td><td>13/03/20</td></tr><tr><td colspan="6">REVISED FOLLOWING COMMENTS (AS CLOUDED)</td></tr><tr><td>D. GALLIMORE</td><td>13/12/19</td><td>M. GRIFFIN</td><td>13/12/19</td><td>M. GRIFFIN</td><td>13/12/19</td></tr><tr><td colspan="6">REVISED FOLLOWING COMMENTS (AS CLOUDED)</td></tr><tr><td>D. GALLIMORE</td><td>20/11/19</td><td>M. GRIFFIN</td><td>20/11/19</td><td>M. GRIFFIN</td><td>20/11/19</td></tr><tr><td colspan="6">REVISED FOLLOWING COMMENTS (AS CLOUDED)</td></tr><tr><td>D. GALLIMORE</td><td>15/11/19</td><td>M. GRIFFIN</td><td>15/11/19</td><td>M. GRIFFIN</td><td>15/11/19</td></tr><tr><td colspan="6">REVISED FOLLOWING COMMENTS (AS CLOUDED)</td></tr><tr><td>D. GALLIMORE</td><td>06/11/19</td><td>M. GRIFFIN</td><td>06/11/19</td><td>M. GRIFFIN</td><td>06/11/19</td></tr><tr><td colspan="6">TENDER ISSUE</td></tr><tr><td>R. HUNT</td><td>17/10/19</td><td>D. GALLIMORE</td><td>17/10/19</td><td>M. GRIFFIN</td><td>17/10/19</td></tr><tr><td colspan="6">TENDER ISSUE</td></tr><tr><td>R. HUNT</td><td>11/10/19</td><td>D. GALLIMORE</td><td>11/10/19</td><td>M. GRIFFIN</td><td>11/10/19</td></tr><tr><td colspan="6">REVISION NOTES/COMMENTS</td></tr><tr><td>DRAWN BY</td><td>DATE</td><td>CHECKED BY</td><td>DATE</td><td>APPROVED BY</td><td>DATE</td></tr></table>						ISSUED FOR CONTRACT						D. GALLIMORE	15/05/20	D. GALLIMORE	15/05/20	M. GRIFFIN	15/05/20	ISSUED FOR CONTRACT						R. HUNT	13/03/20	D. GALLIMORE	13/03/20	M. GRIFFIN	13/03/20	REVISED FOLLOWING COMMENTS (AS CLOUDED)						D. GALLIMORE	13/12/19	M. GRIFFIN	13/12/19	M. GRIFFIN	13/12/19	REVISED FOLLOWING COMMENTS (AS CLOUDED)						D. GALLIMORE	20/11/19	M. GRIFFIN	20/11/19	M. GRIFFIN	20/11/19	REVISED FOLLOWING COMMENTS (AS CLOUDED)						D. GALLIMORE	15/11/19	M. GRIFFIN	15/11/19	M. GRIFFIN	15/11/19	REVISED FOLLOWING COMMENTS (AS CLOUDED)						D. GALLIMORE	06/11/19	M. GRIFFIN	06/11/19	M. GRIFFIN	06/11/19	TENDER ISSUE						R. HUNT	17/10/19	D. GALLIMORE	17/10/19	M. GRIFFIN	17/10/19	TENDER ISSUE						R. HUNT	11/10/19	D. GALLIMORE	11/10/19	M. GRIFFIN	11/10/19	REVISION NOTES/COMMENTS						DRAWN BY	DATE	CHECKED BY	DATE	APPROVED BY	DATE
ISSUED FOR CONTRACT	
D. GALLIMORE	15/05/20	D. GALLIMORE	15/05/20	M. GRIFFIN	15/05/20	
ISSUED FOR CONTRACT	
R. HUNT	13/03/20	D. GALLIMORE	13/03/20	M. GRIFFIN	13/03/20	
REVISED FOLLOWING COMMENTS (AS CLOUDED)	
D. GALLIMORE	13/12/19	M. GRIFFIN	13/12/19	M. GRIFFIN	13/12/19	
REVISED FOLLOWING COMMENTS (AS CLOUDED)	
D. GALLIMORE	20/11/19	M. GRIFFIN	20/11/19	M. GRIFFIN	20/11/19	
REVISED FOLLOWING COMMENTS (AS CLOUDED)	
D. GALLIMORE	15/11/19	M. GRIFFIN	15/11/19	M. GRIFFIN	15/11/19	
REVISED FOLLOWING COMMENTS (AS CLOUDED)	
D. GALLIMORE	06/11/19	M. GRIFFIN	06/11/19	M. GRIFFIN	06/11/19	
TENDER ISSUE	
R. HUNT	17/10/19	D. GALLIMORE	17/10/19	M. GRIFFIN	17/10/19	
TENDER ISSUE	
R. HUNT	11/10/19	D. GALLIMORE	11/10/19	M. GRIFFIN	11/10/19	
REVISION NOTES/COMMENTS	
DRAWN BY	DATE	CHECKED BY	DATE	APPROVED BY	DATE	
Merchants' House North Wapping Road Bristol BS1 4RW T: +44 (0)117 945 9225 e: bristolcentral@hydrock.com	
CLIENT	
LANDLINK ESTATES	
PROJECT	
SALTBOX BOGNOR REGIS	
TITLE	
DRAINAGE DETAILS SHEET 4	
HYDROCK PROJECT NO. C-13319-C				SCALE @ A1 AS SHOWN	
STATUS DESCRIPTION ISSUED FOR CONTRACT				STATUS D2	
DRAWING NO. (PROJECT CODE-ORIGINATOR-ZONE-LEVEL-TYPE-ROLE-NUMBER) SAL-HYD-PH1-ZZ-DR-C-7103				REVISION P08	