


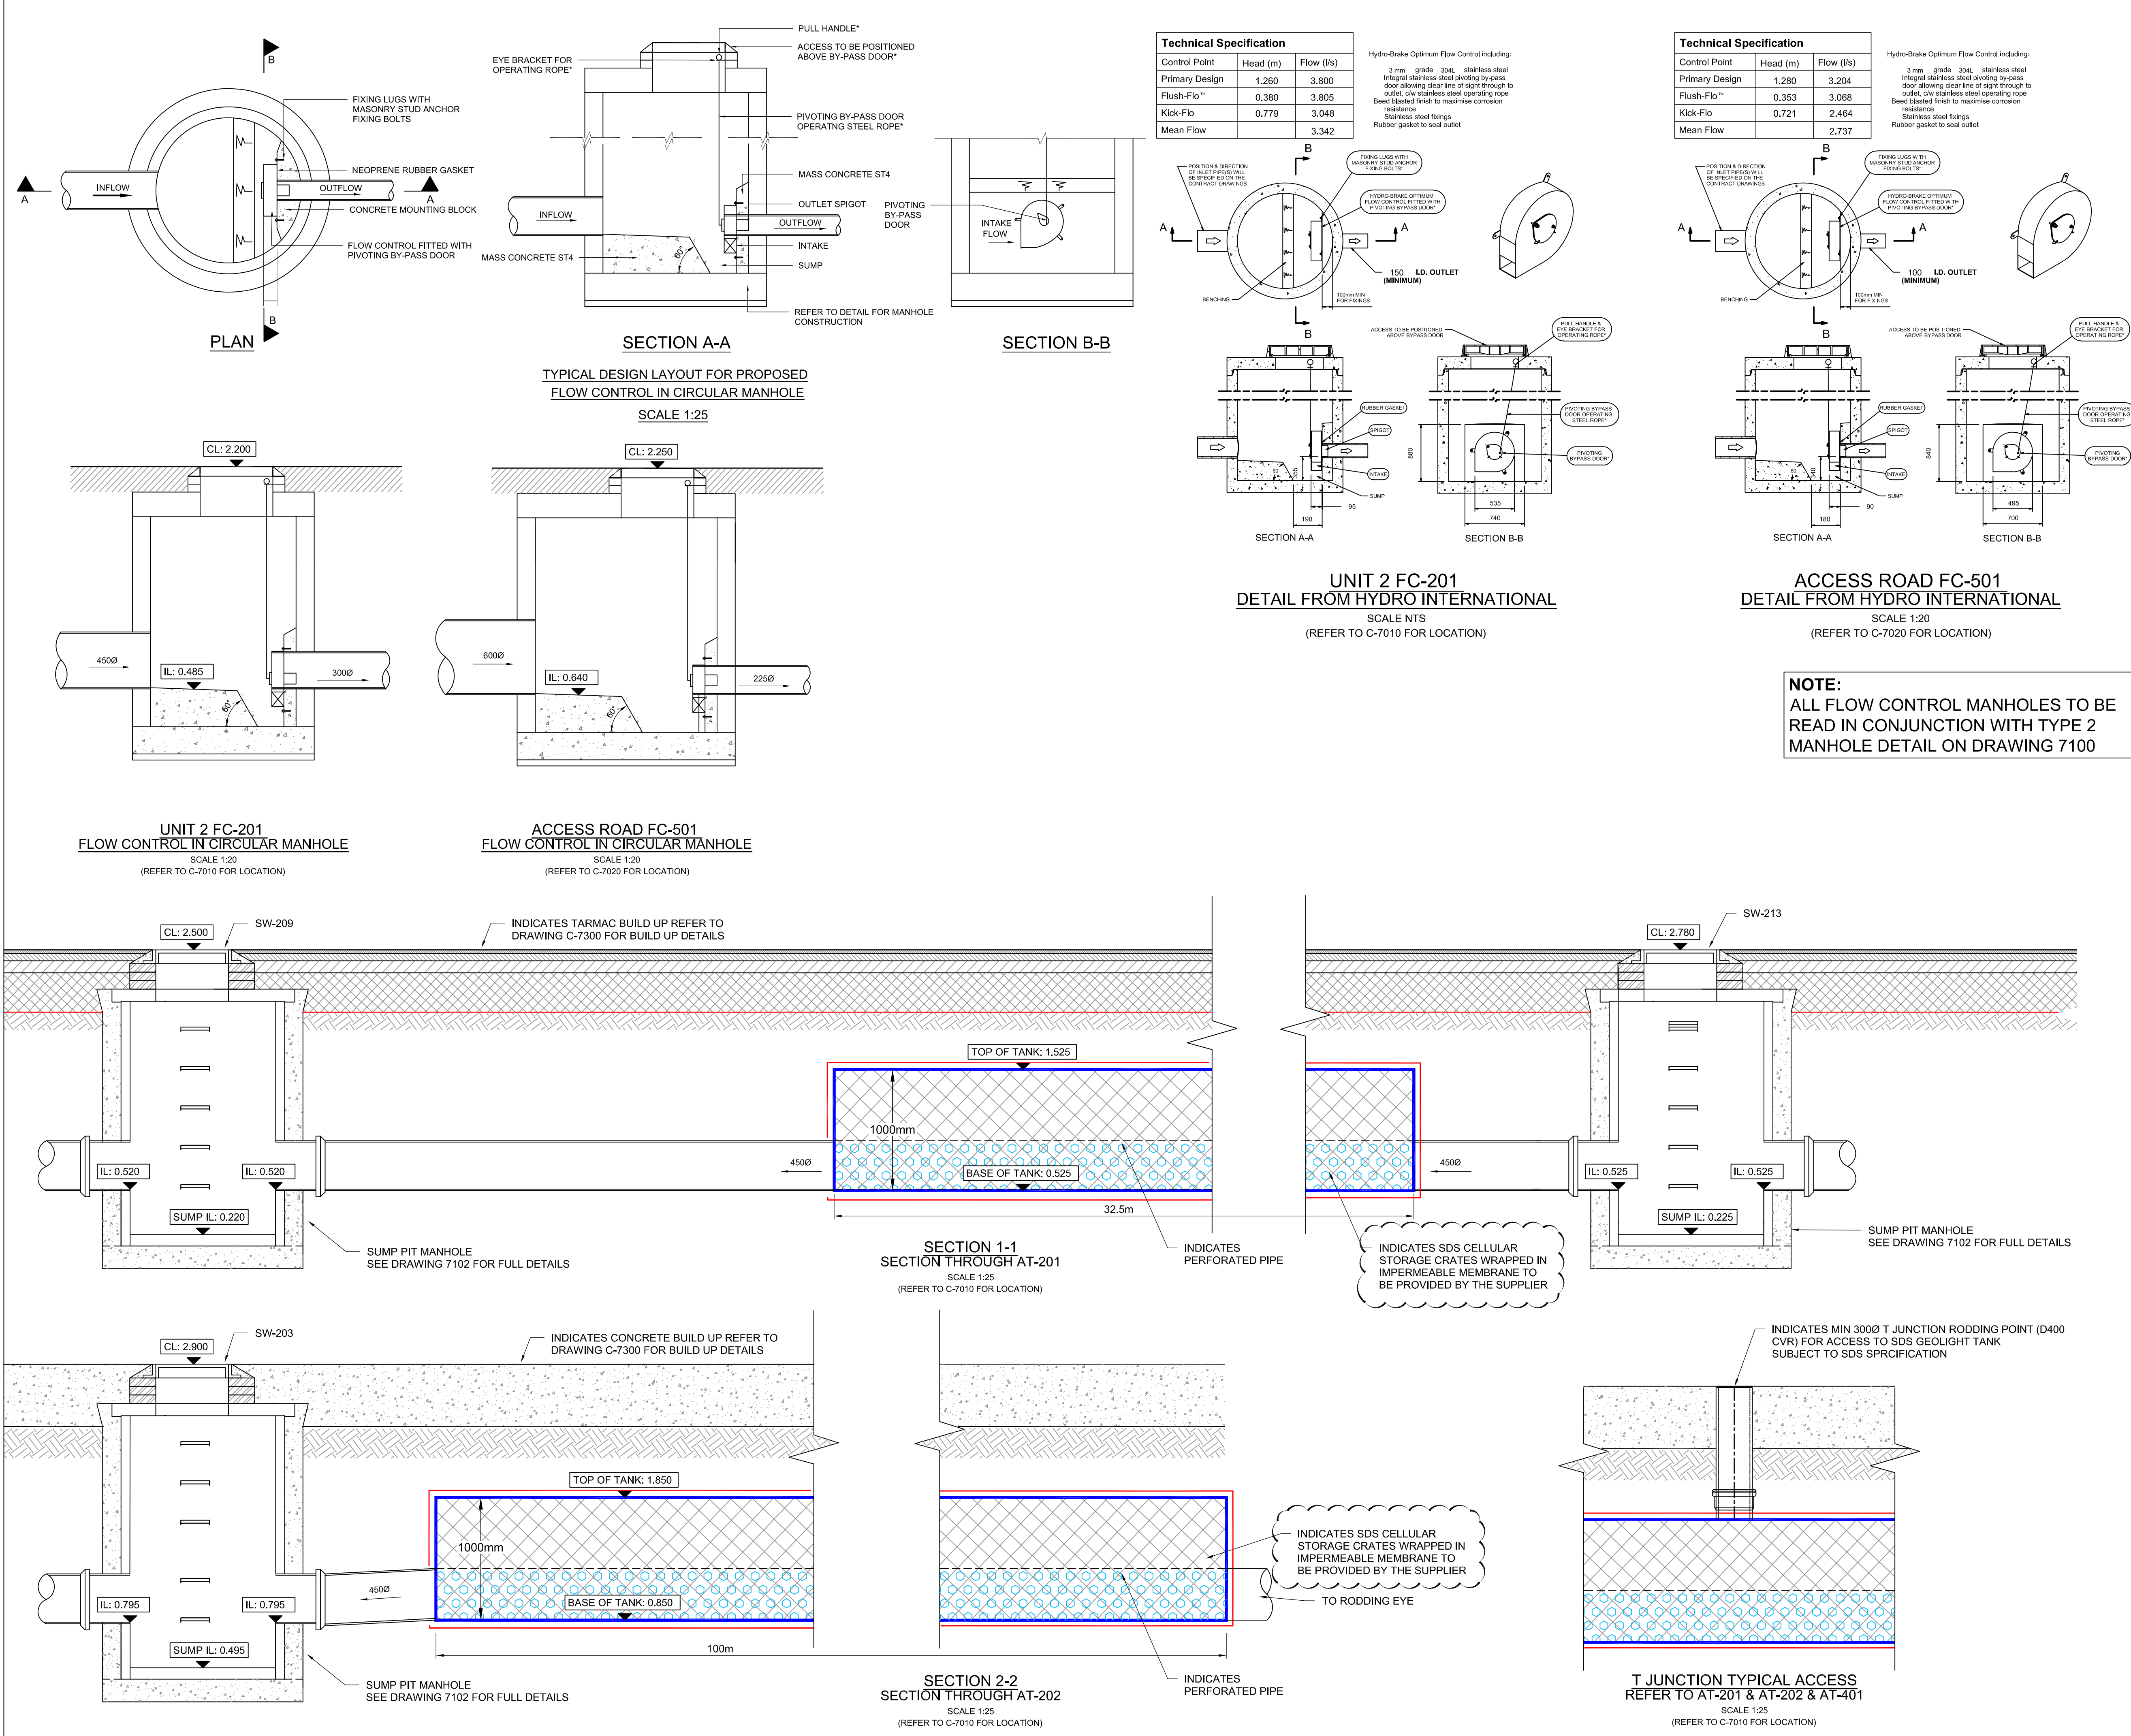

KEY PLAN

NOTES

1.

All dimensions are to be checked on site before the commencement of works. Any discrepancies are to be reported to the Architect & Engineer for verification. Figured dimensions only are to be taken from this drawing.

2.

The DWG file is issued for the purposes of coordination only and do not represent formal drawing issue and are not to be reprinted in any form. Formal issue of drawings is via DWF, Adobe PDF files and/or hard copies and their associated information issue sheets.

3.

Note that all care has been taken with the export of DWG files and their content, but we recommend that you make due dimensional checks before using any DWG file information. Any errors found are to be reported to Hydrock immediately.

P09	ISSUED FOR CONTRACT					
	D. GALLIMORE	28/05/20	D. GALLIMORE	28/05/20	M. GRIFFIN	28/05/20
P08	ISSUED FOR CONTRACT					
	D. GALLIMORE	15/05/20	D. GALLIMORE	15/05/20	M. GRIFFIN	15/05/20
P07	ISSUED FOR CONTRACT					
	R. HUNT	13/03/20	D. GALLIMORE	13/03/20	M. GRIFFIN	13/03/20
P06	REVISED FOLLOWING COMMENTS (AS CLOUDED)					
	D. GALLIMORE	13/12/19	M. GRIFFIN	13/12/19	M. GRIFFIN	13/12/19
P05	REVISED FOLLOWING COMMENTS (AS CLOUDED)					
	D. GALLIMORE	20/11/19	M. GRIFFIN	20/11/19	M. GRIFFIN	20/11/19
P04	REVISED FOLLOWING COMMENTS (AS CLOUDED)					
	D. GALLIMORE	15/11/19	M. GRIFFIN	15/11/19	M. GRIFFIN	15/11/19
P03	REVISED FOLLOWING COMMENTS (AS CLOUDED)					
	D. GALLIMORE	06/11/19	M. GRIFFIN	06/11/19	M. GRIFFIN	06/11/19
P02	TENDER ISSUE					
	R. HUNT	17/10/19	D. GALLIMORE	17/10/19	M. GRIFFIN	17/10/19
P01	TENDER ISSUE					
	R. HUNT	11/10/19	D. GALLIMORE	11/10/19	M. GRIFFIN	11/10/19
REV	REVISION NOTES/COMMENTS					
	DRAWN BY	DATE	CHECKED BY	DATE	APPROVED BY	DATE

Hydrock

Merchants' House North

Wapping Road

Bristol

BS1 4RW

T: +44 (0)117 945 9225

e: bristolcentral@hydrock.com

CLIENT

LANDLINK ESTATES

PROJECT

SALTBOX
BOGNOR REGIS

TITLE

DRAINAGE DETAILS
SHEET 4

HYDROCK PROJECT NO. C-13319-C		SCALE @ A1 AS SHOWN	STATUS D2
STATUS DESCRIPTION ISSUED FOR CONTRACT			REVISION P09
DRAWING NO. (PROJECT CODE-ORIGINATOR-ZONE-LEVEL-TYPE-ROLE-NUMBER) SAL-HYD-PH1-ZZ-DR-C-7103			