

Kayvex Windows
Unit 1
Duke Street
Littlehampton, West Sussex, BN17 6EU

Name: Mr & Mrs Hamilton
Address:

Date: 30 / 11 / 2016

CONSERVATORY DESIGN





Kayvex Windows
Unit 1
Duke Street
Littlehampton, West Sussex, BN17 6EU


Name: Mr & Mrs Hamilton

Address:


Date: 30 / 11 / 2016

CONSERVATORY DESIGN

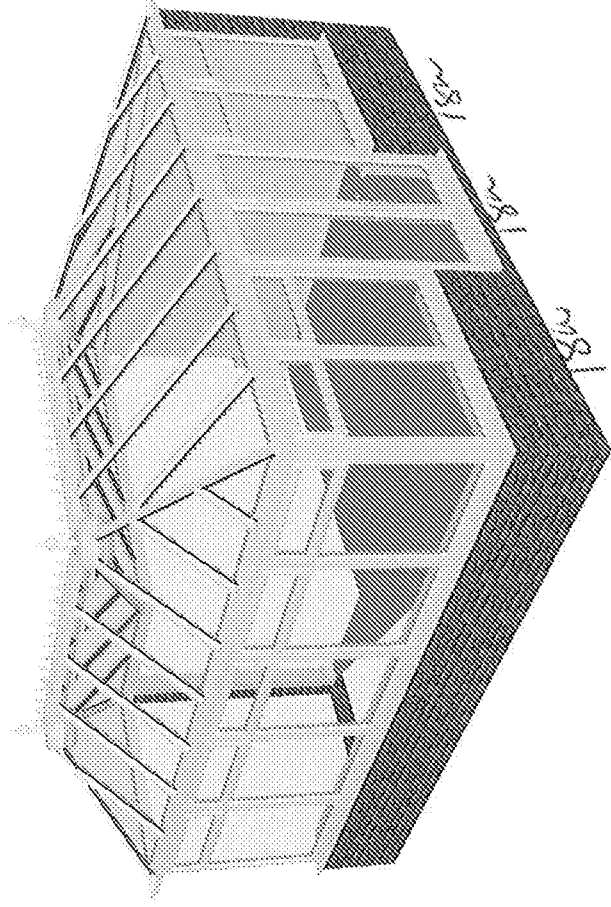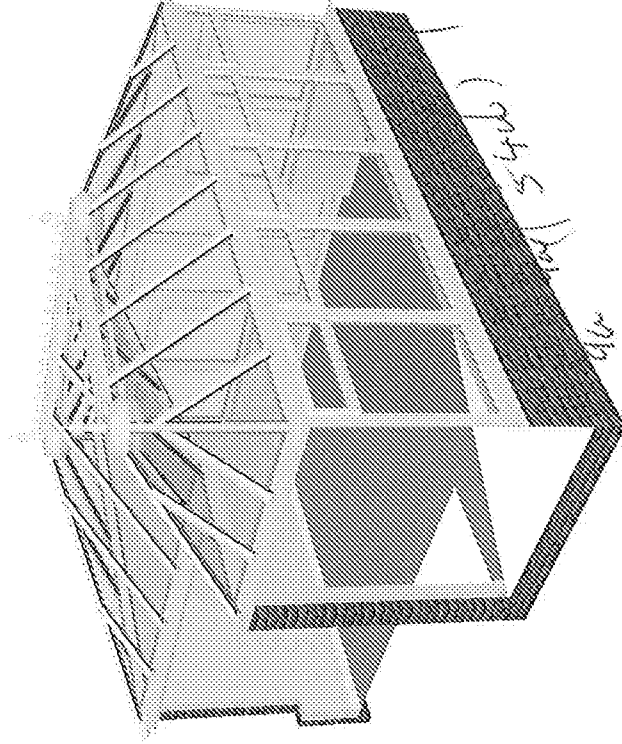


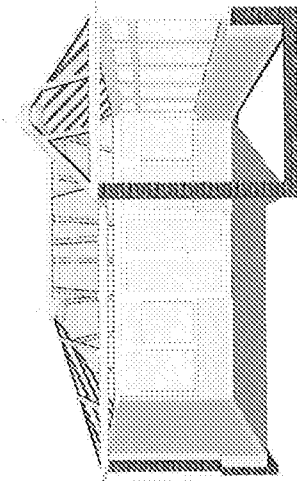


LEFT ELEVATION

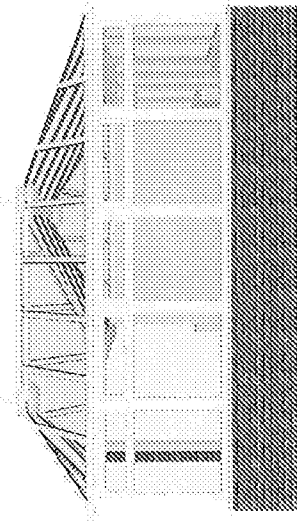


FRONT ELEVATION

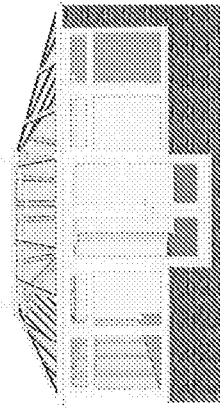


RIGHT ELEVATION

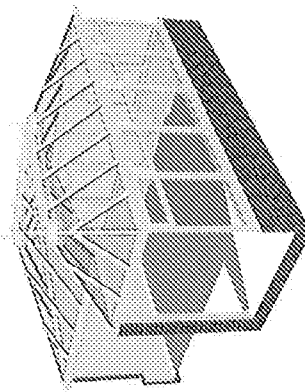

LEFT 3D VIEW

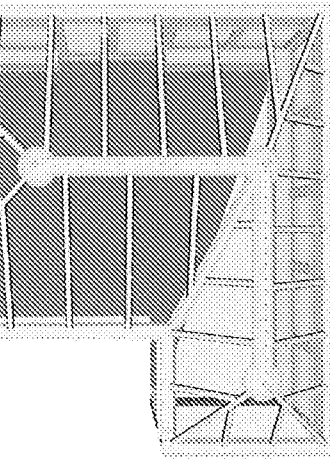

PLAN VIEW

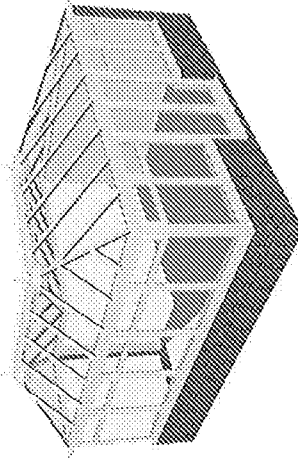

RIGHT 3D VIEW

Prepared for: Mr & Mrs Hamilton

Date: 30 / 11 / 2016

No of Views: Six

Designers Signature:

O/All Width	: 5500 mm	O/All Depth	: 5600 mm
Roof Pitch	: 25.0° to 44.3°	Ridge Height	: 3144 mm
Frame Height	: 2100 mm	D.W. Height	: 600 mm
Floor Area	: 26.728 m²	DPC Height	: 150 mm
Int. Volume	: 62.341 m³	Base Area	: 25.900 m²
Int. D.W.Area	: 13.359 m²	Ext. Volume	: 69.941 m³
		Ext. D.W.Area	: 14.859 m²

Kayvex Windows

Unit 1

Duke Street

Littlehampton, West Sussex, BN17 6EU

Kayvex Windows

Unit 1

Duke Street


Littlehampton, West Sussex, BN17 6EU

Name: Mr & Mrs Hamilton


Address:

Date: 30 / 11 / 2016


CONSERVATORY VIEWS

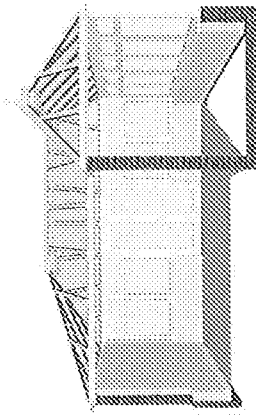


LEFT VIEW

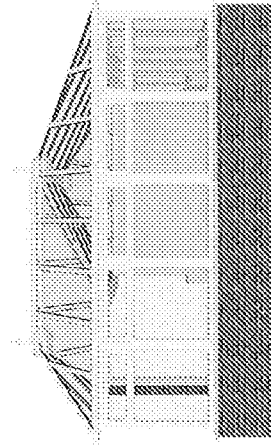


CENTRE VIEW

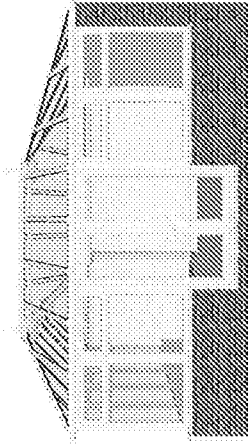


RIGHT VIEW

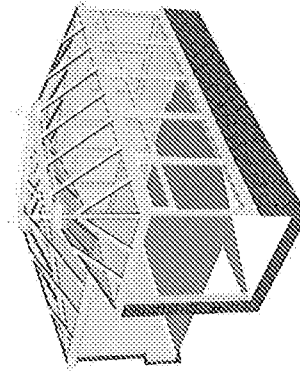

LEFT 3D VIEW

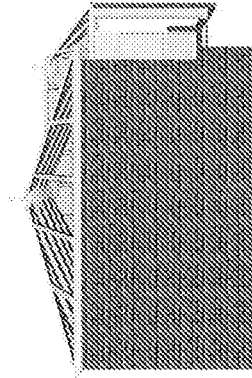


INSIDE VIEW

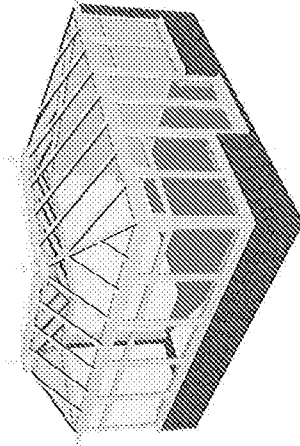


RIGHT 3D VIEW

Produced using Vector v8.74R © Windowlink Ltd 2000-2012

FRONT EDITION

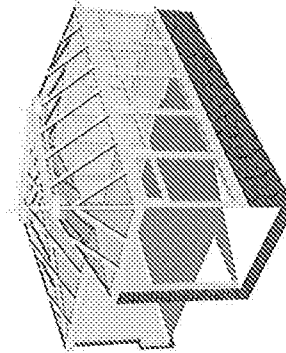


LEFT 3D VIEW

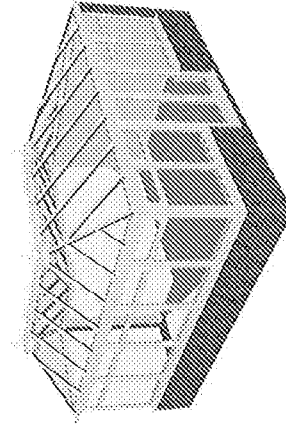


RIGHT TO VIEW

Kayvex Windows
Unit 1
Duke Street
Littlehampton, West Sussex, BN17 6EU


Width:	5500 mm	Dwarf Wall Ht:	600 mm	Base Area:	25.900 sq.m
Depth:	5600 mm	Frame Ht:	2100 mm	Int Volume:	62.341 cu.m
Ridge Height:	3144 mm	Floor Area:	26.728 sq.m	Ext Volume:	69.941 cu.m

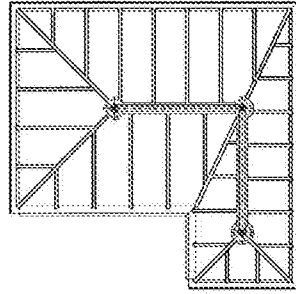


PLAN VIEW Scale 1:150

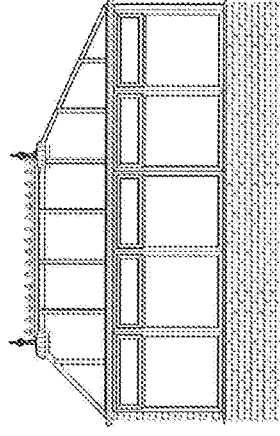

FRONT ELEVATION Scale 1:100

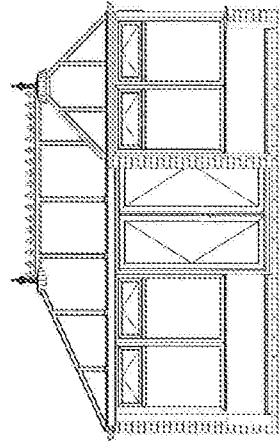

LEFT VIEW Scale 1:100

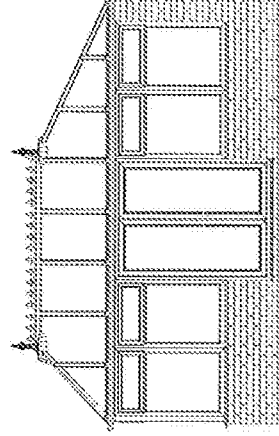

RIGHT VIEW Scale 1:100

Prepared for: Mr & Mrs Hamilton

Date: 30 / 11 / 2016

Designers Signature:

O/A Width: 5500 mm O/A Depth: 5600 mm
 Gutter Ht: 2100 mm
 Roof Pitch: 25.0° to 44.3°
 Internal Volume: 62.341 m³
 Dwarf Wall Ht: 600 mm
 Floor Area: 26.728 m²

Kayvex Windows


Unit 1

Duke Street

Littlehampton, West Sussex, BN17 6EU

- 9 FEB 2017

ACTION...

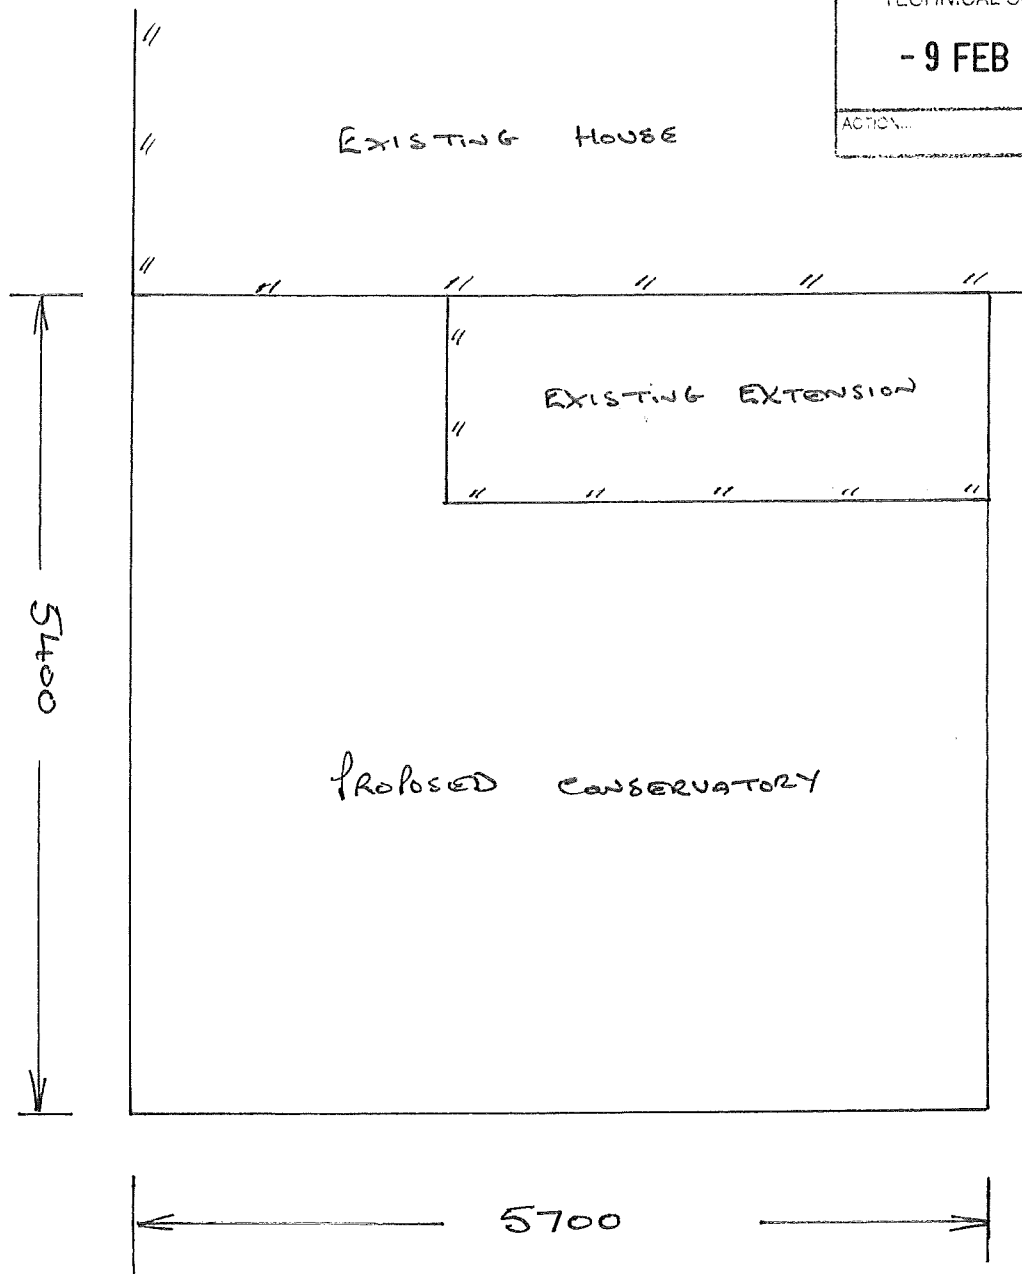

Mr + Mrs HAMILTON
PROPOSED CONSERVATORY
45 NEWTOWN AVE
BOGNOR REGIS
SCALE 1:50
DIMENSIONS IN MILLIMETRES
FEB 8th 2017