


LIGHTING KEY

Street lighting to be in accordance with the design approved by West Sussex County Council.

Columns
6.0m street light (no outreach bracket),
71P/PSX 700 polysiloxane and Amercoat 4560
GF epoxy glass fibre
Lamp
Lamp specified by the Authority
Philips/WRL 'Mini Luna' post top mounted,
12-20 LED, 1.44m outputs may be required
wired for DALI control and fitted with Mayflower
six pin NEMA socket maximum tilt 5 degrees.
Mayflower Complete Lighting Control DALI internal
lumen, switching to 35/18 part night (12-5:30
light output

Orchard Caravan Park

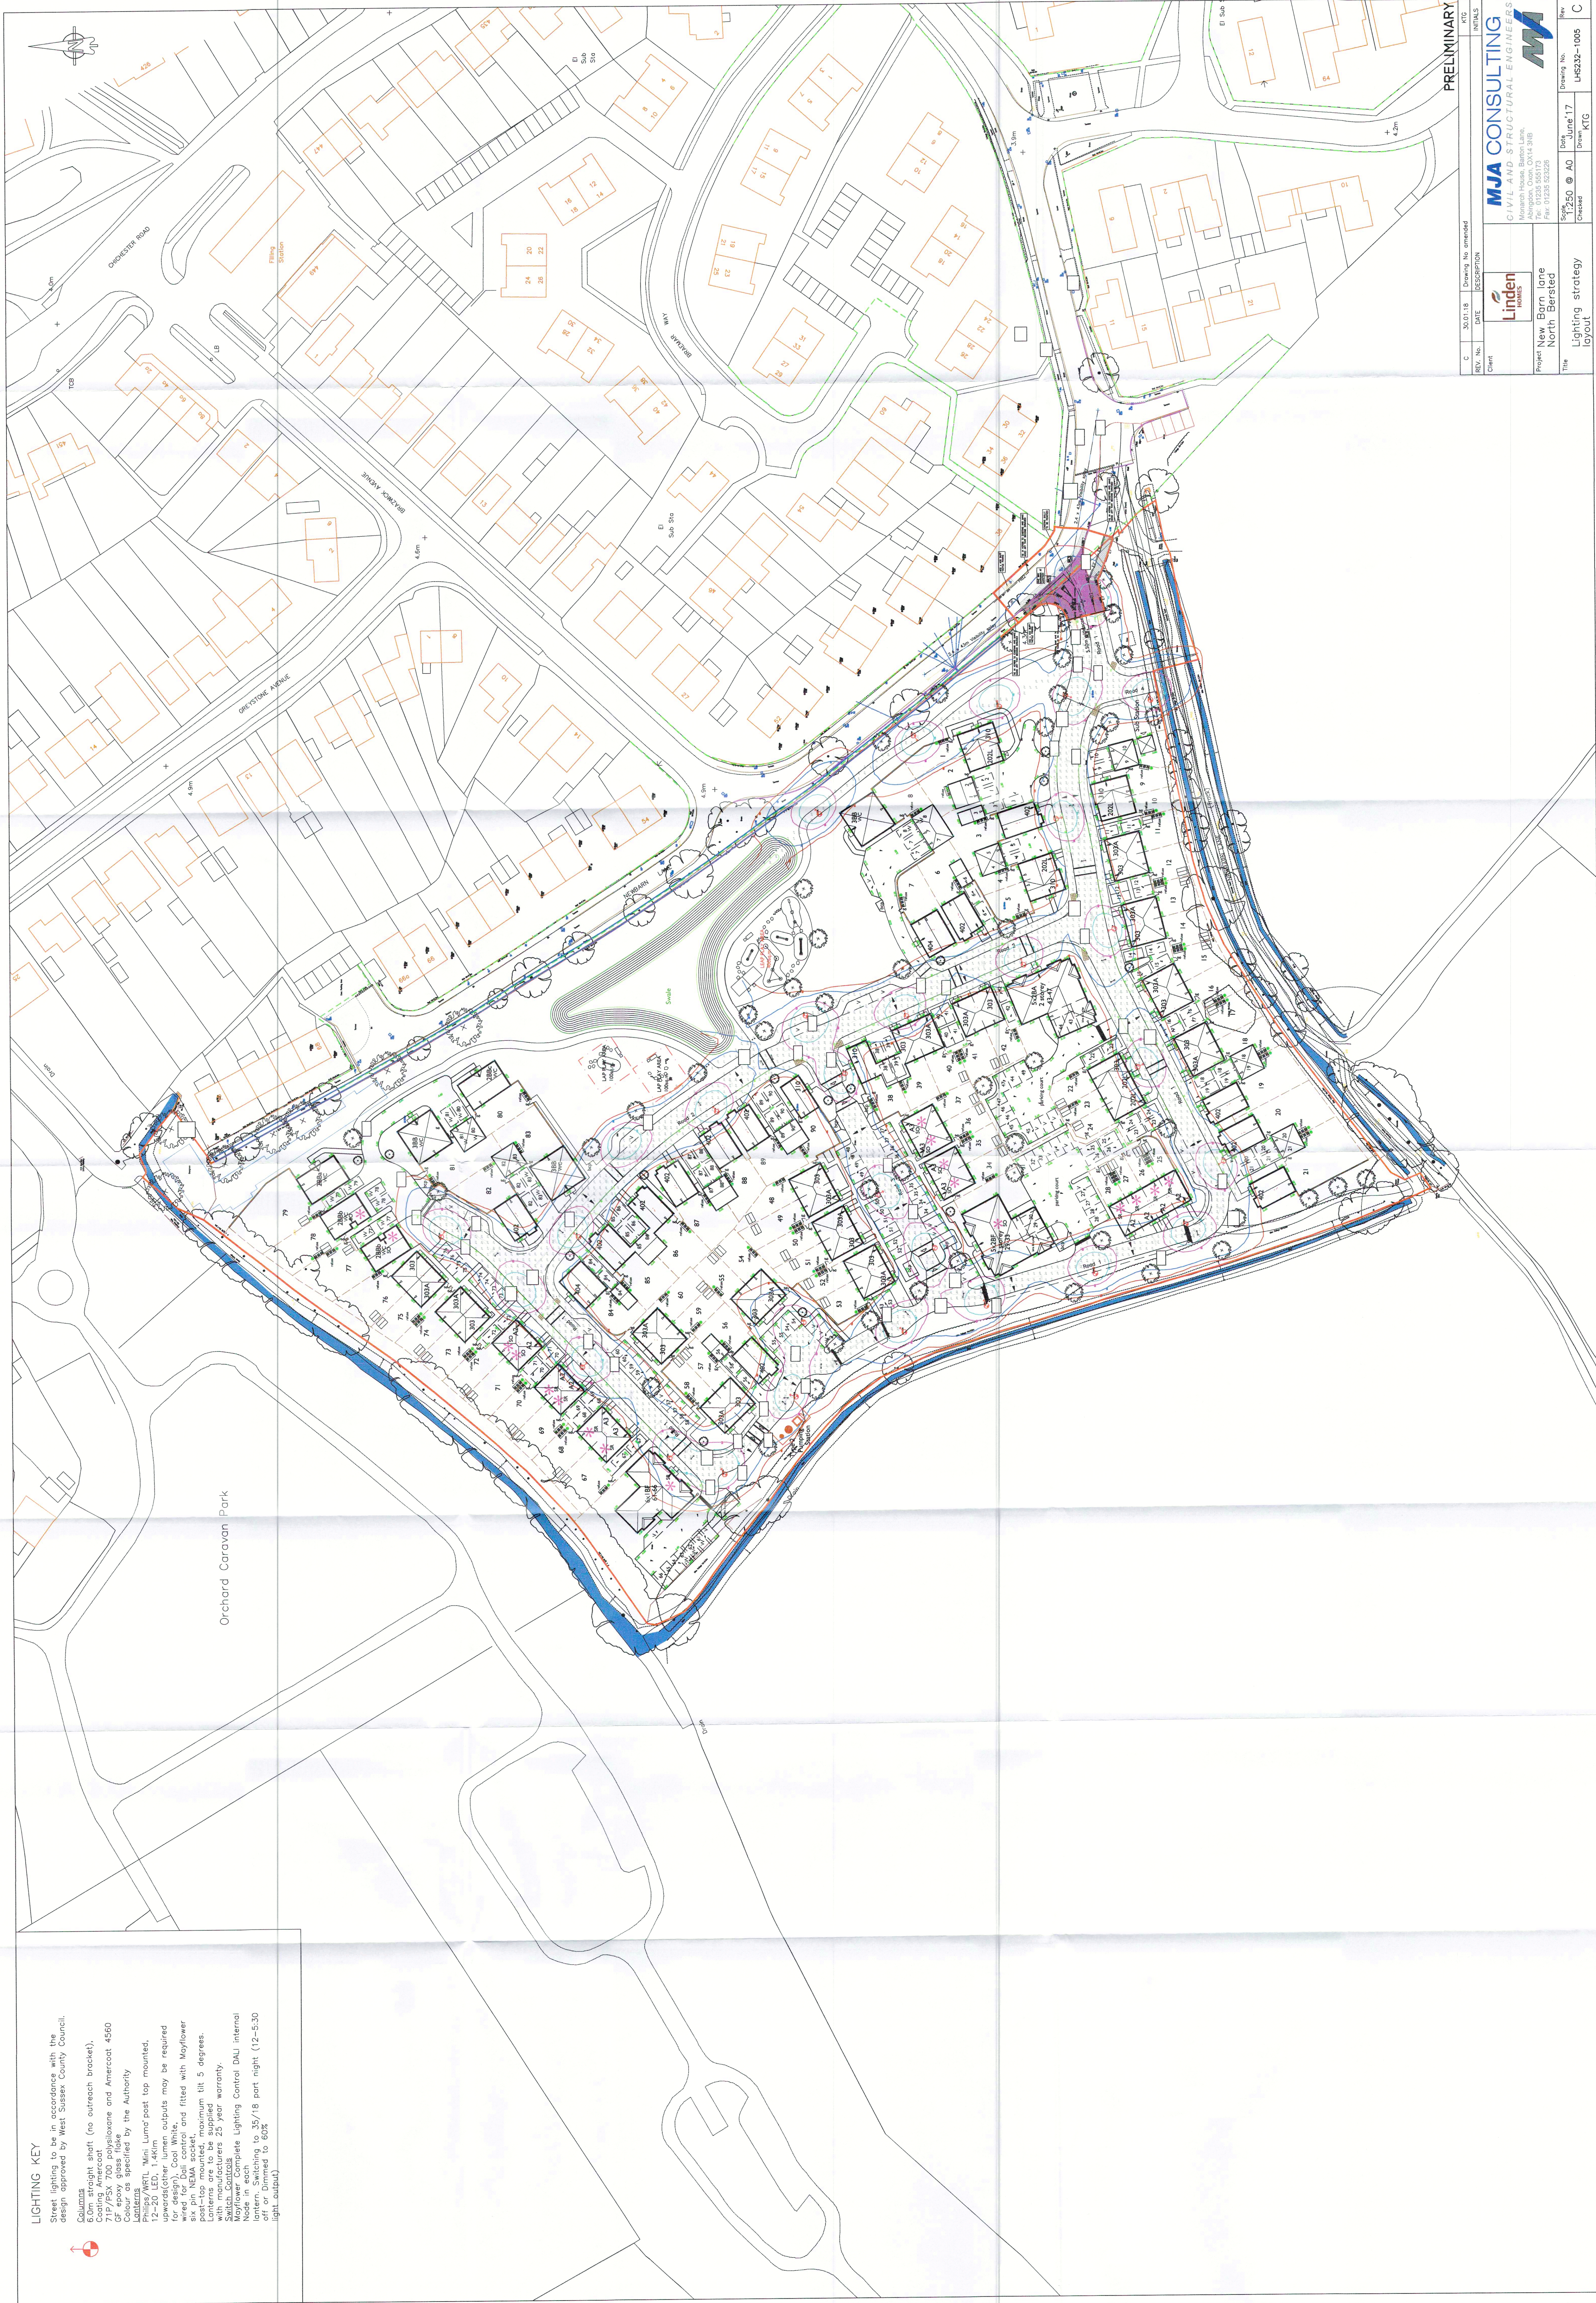

PRELIMINARY			KTG
REV. No.	DATE	DESCRIPTION	INITIALS
Client			
MJA CONSULTING			
CIVIL AND STRUCTURAL ENGINEERS			
Tel: 01253 555173			
Fax: 01253 522226			
Project New Barn lane North Bersted			
Title			
Checked			KTG
Lighting strategy layout			