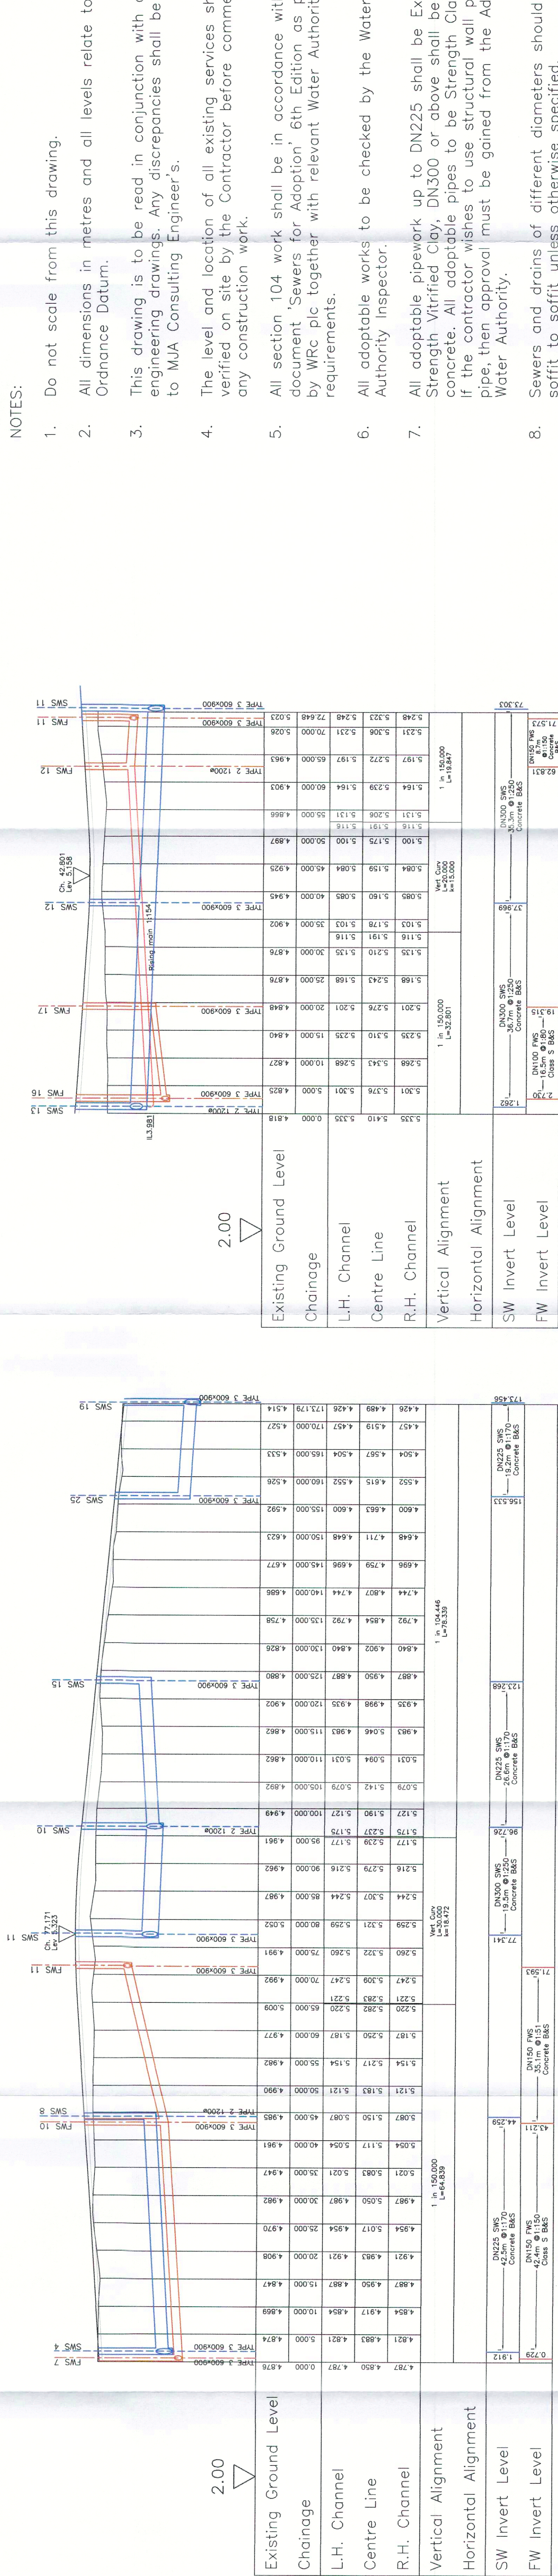
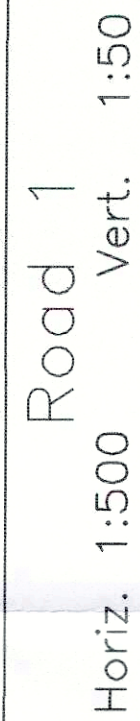
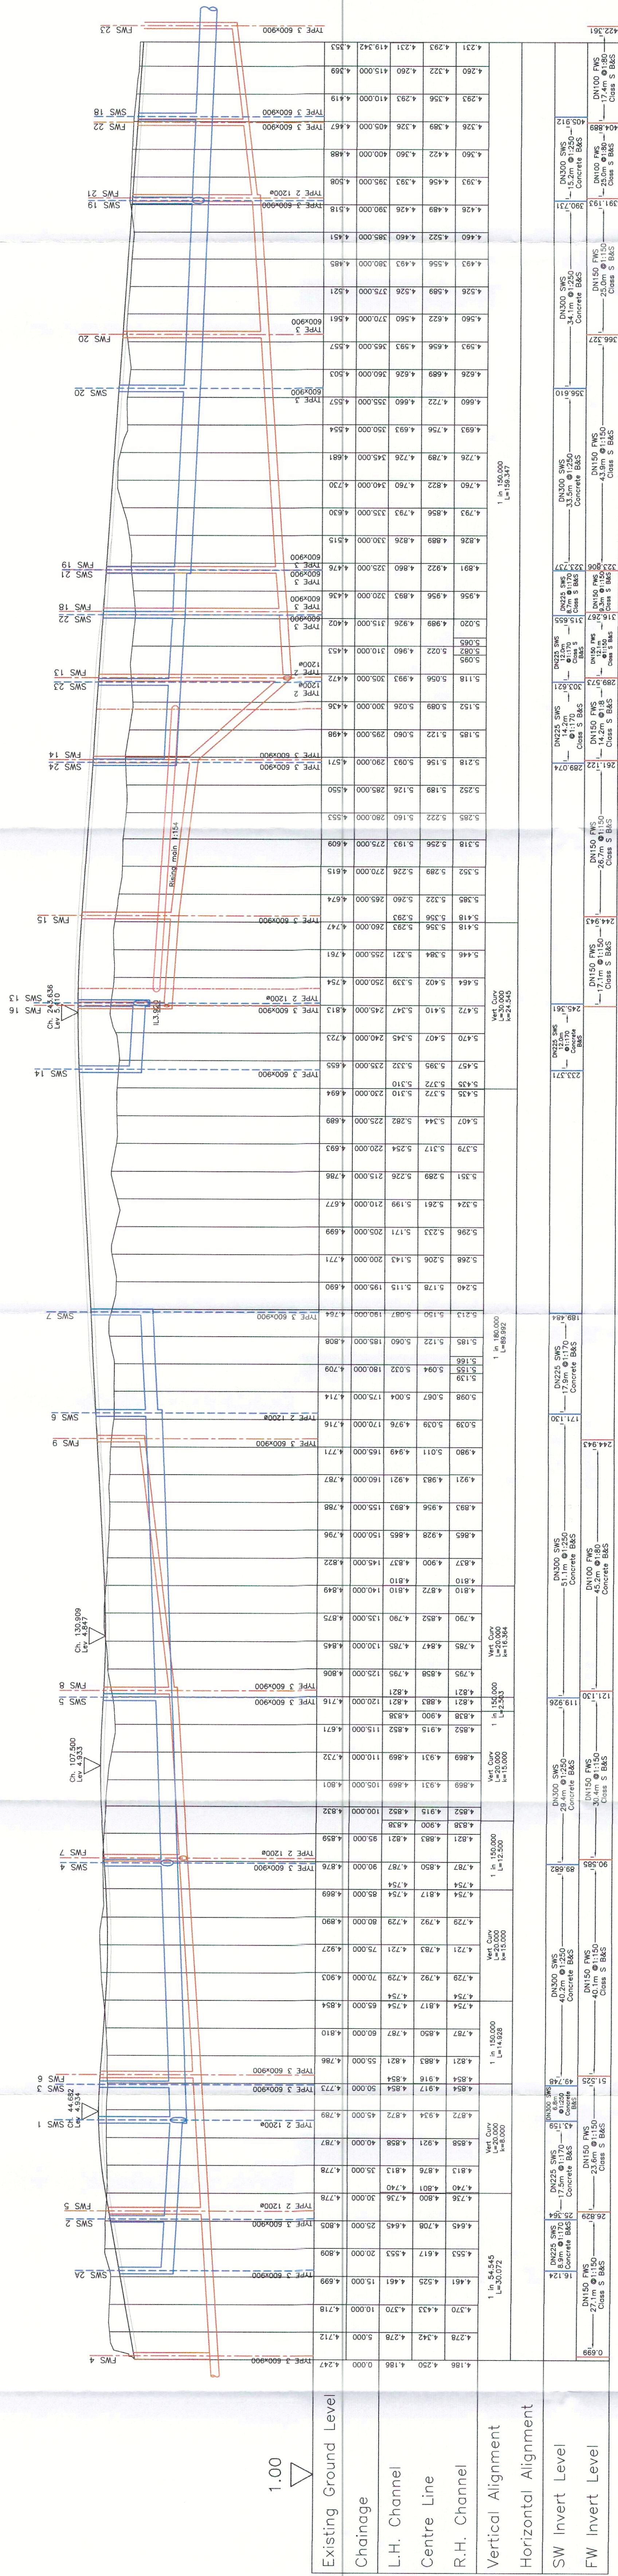


- | | |
|-----|--|
| 1. | Do not scale from this drawing. |
| 2. | All dimensions in metres and all levels relate to Ordnance Datum. |
| 3. | This drawing is to be read in conjunction with all other engineering drawings. Any discrepancies shall be reported to M&A Consulting Engineer's. |
| 4. | The level and location of all existing services shall be verified on site by the Contractor before commencing any construction work. |
| 5. | All section 104 work shall be in accordance with the document 'Sewers for Adoption' 6th Edition as published by WRc plc together with relevant Water Authority requirements. |
| 6. | All adoptable works to be checked by the Water Authority Inspector. |
| 7. | All adoptable pipework up to DN225 shall be Extra Strength Vitrified Clay, DN300 or above shall be concrete. All adoptable pipes to be Strength Class 120. If the contractor wishes to use structural wall plastic pipe, then approval must be gained from the Adopting Water Authority. |
| 8. | Sewers and drains of different diameters should be laid soffit to soffit unless otherwise specified. |
| 9. | All covers and frames shall be 150mm deep to BS.EN.124, bodged SW or FW if requested. |
| 10. | Contractor must comply with all current legislation relating to CDM, Health and Safety and COSHH. |

A	30.01.18	Drawing No. un-revised	KTD
REV.	NO.	DESCRIPTION	INITIALS
Linden HOMES			
Client			
Project New Barn Lane North Barre			
Title	Road Longitudinal sections	Scale AS SHOWN @ 1:100	Date Dec 2017
		Checked TOF	Drawing No. LH-02-1010
		Drawn By	Rev A
MJA CONSULTING CIVIL & STRUCTURAL ENGINEERS Monash House, Bundoora Aberfeldy, Vic. 3084 3968 Ph: 03 9397 1000 Fax: 03 9325 9225			