


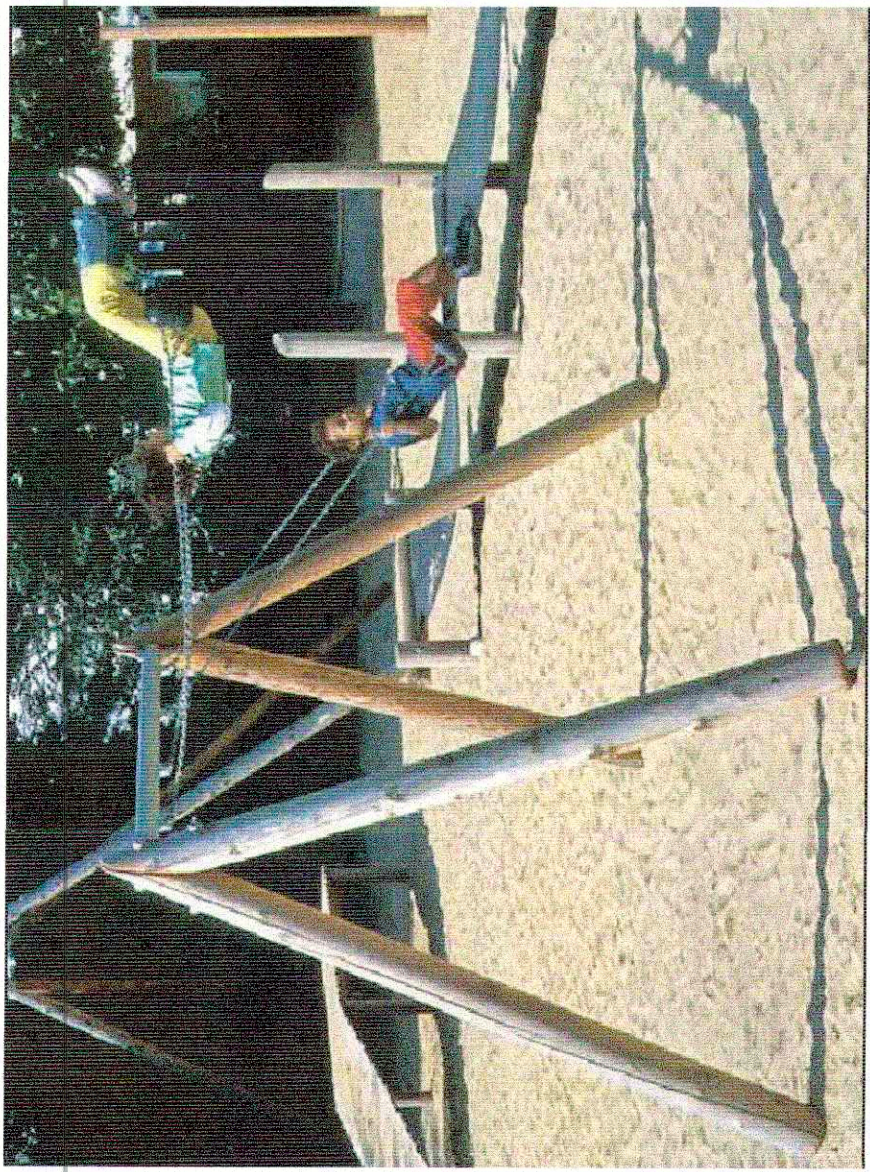


1. Multi Special Twin Swings from Timber play Ref: 6.12800




2. Stepping Logs from Russell play Ref: H14



3. Balancing Blocks from Timber play Ref: 6.51700

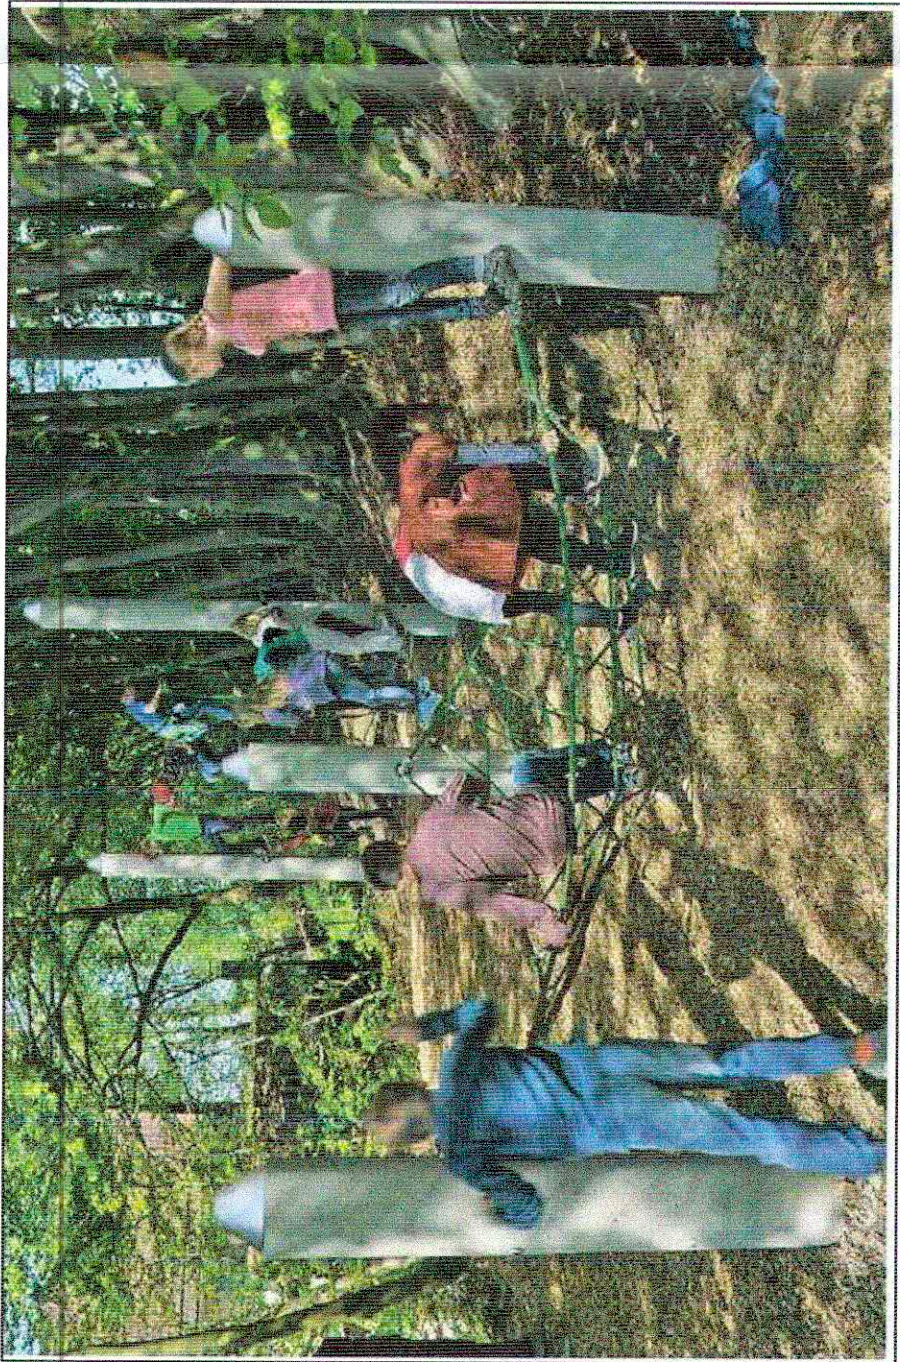

4. Rope Course from Timber play Ref: 6.49010

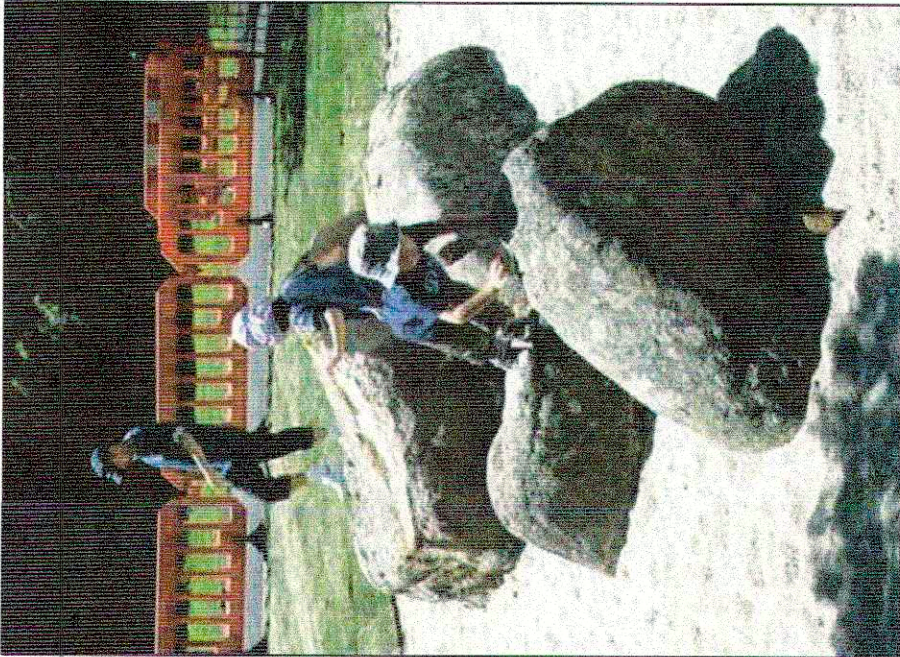

5. Recumbent Boulders from Russell play Ref: TC1003




6. Straight Balancing Beam from Timber play Ref: 6.81000



7. Climbing Net from Timber play Ref: 6.51630



8. Bench with Back with matching Bin from Timber play Ref: 9.20000

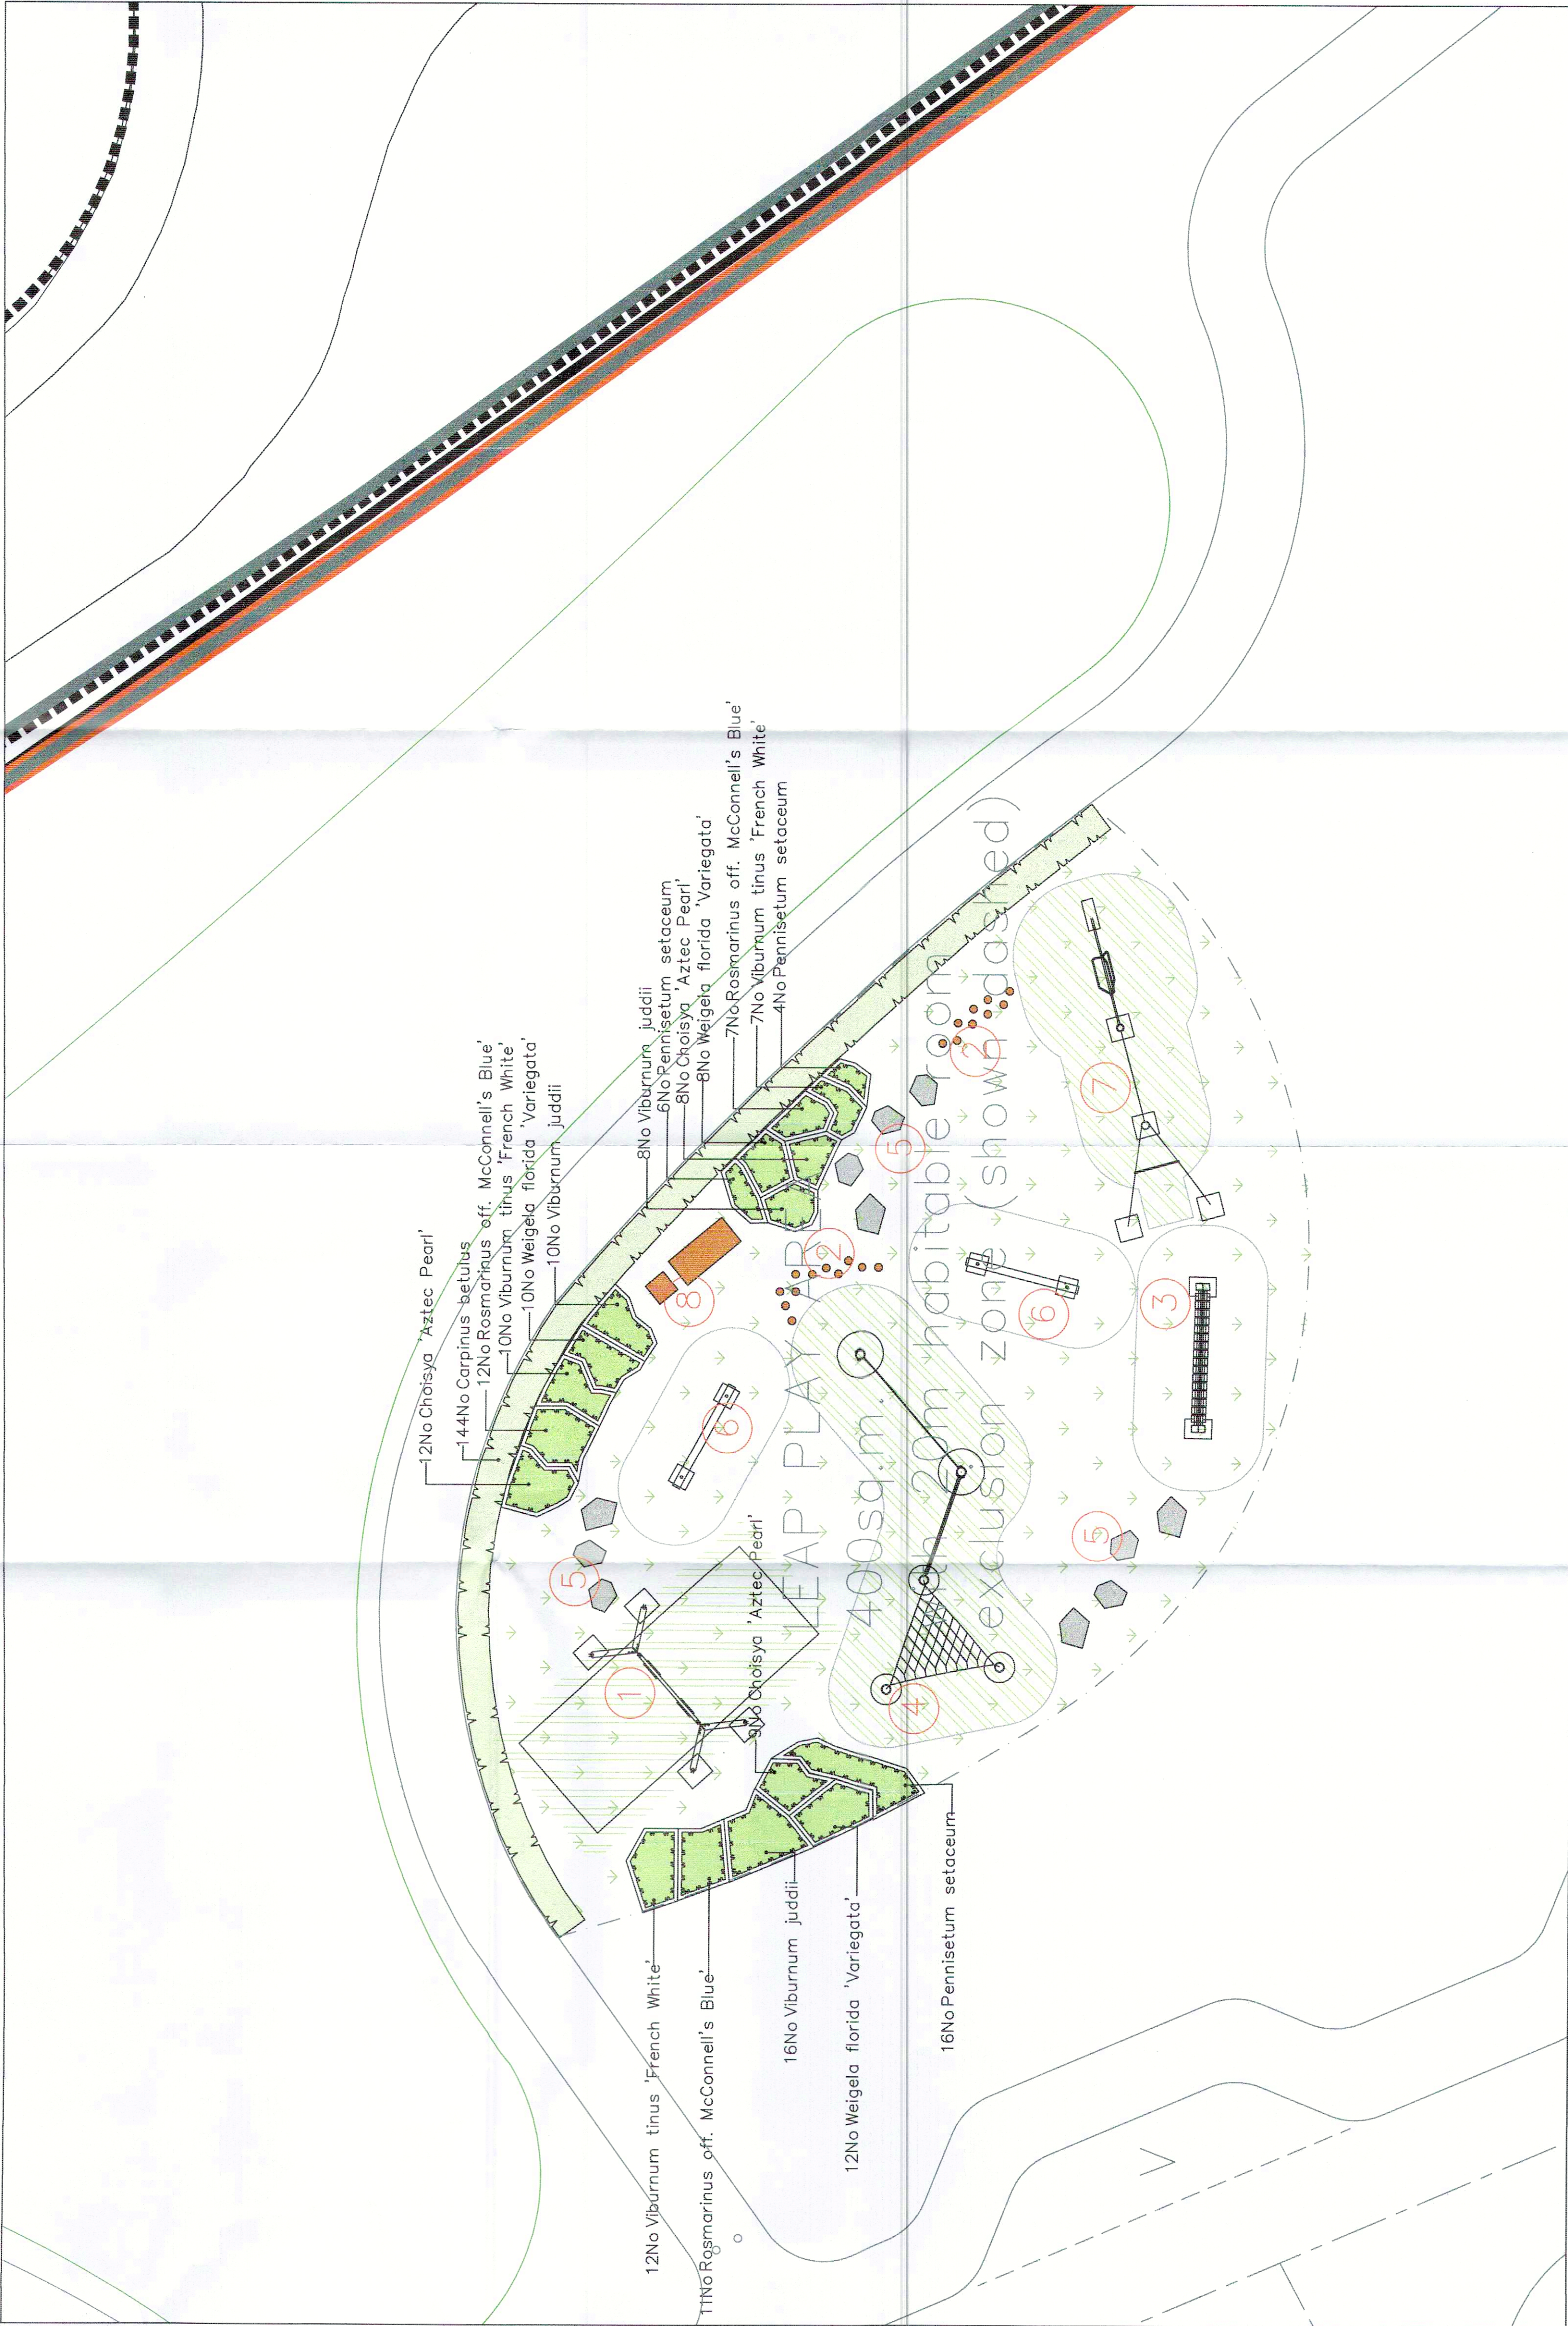

SPECIFICATION
All works generally, to comply with the written Soft Landscape Specification.

NOTE: DO NOT SCALE FROM DRAWING

Legend



Proposed Carpinus (hornbeam) to be planted in a double staggered row, 300mm apart and at 500mm centres in each row. To be maintained at 1m height



Proposed specimen shrub planting to receive short angular expandable tree ties. Irrigation systems to be installed for all specimens as required



Proposed grassland grass, to be seeded with EG22 Wear tolerant Turfgrass Mixture grass seed mix as supplied by Ennoregate Seeds at 25gms per msq, or similar and approved



Grass matting timberplay



Safety Matting from Matka Products



Rev	Date	Details	DC
B	22.08.17	Client Comments	DC
A	14.08.17	Client Comments	DC
Rev	Date	Details	Drawn



HEAD OFFICE
Radbourn Road Business Centre, Grange Lane,
Marnesbury, SN16 0ES
Tel: 01666 825646
Court Yard House, Mill Lane, Goddington, GU7 1EY
Tel: 01483 425714

Suite 6, Crescent House, Yonge Close, Eastleigh, SO50 9SX
Tel: 02352 026300

9 Brownlow Road, Cambridge, CB4 3NG
Tel: 07825 868654
email: mail@acdenv.co.uk
www.acdenvironmental.co.uk

scheme: North Bersted

client: Linden Homes

drawing: Play Area Proposal

date: July 2017

scale: 1:100@A1

drawing no: LIN21257 20

drawn: B00et checked: AE

Copyright of ACD Environmental Ltd. All rights reserved in the design and drawings. No part of this plan may be reproduced without the written permission of ACD Environmental Ltd. Copyright of this plan remains with ACD until all fees have been paid in full.