





1. Bench with back with matching
Bin from Timber Play Ref:
9.20000



2. Stepping Logs from
Russell play Ref: H14

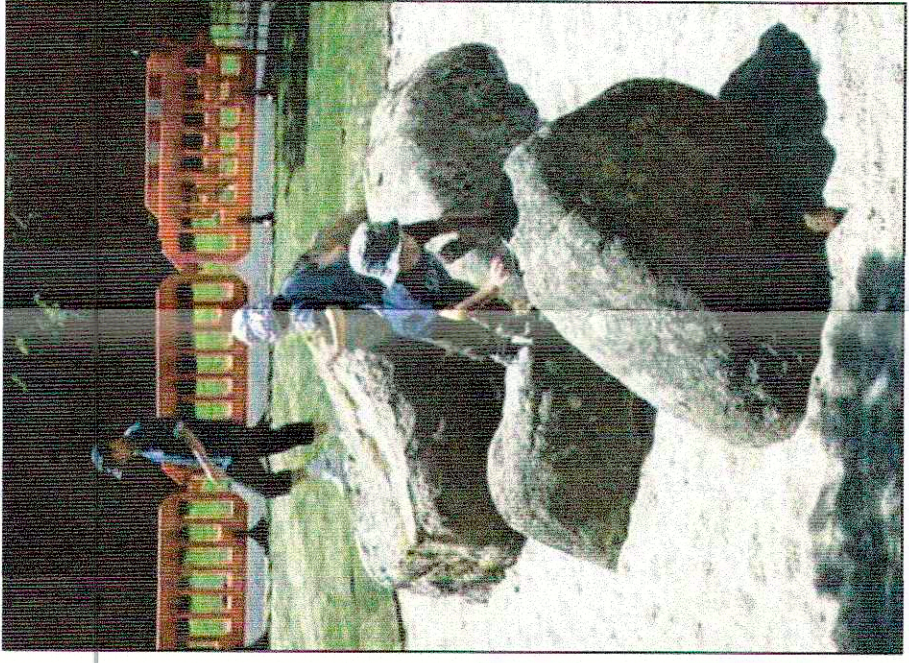

3. Recumbent Boulders
from Russell play
Ref: IC1003

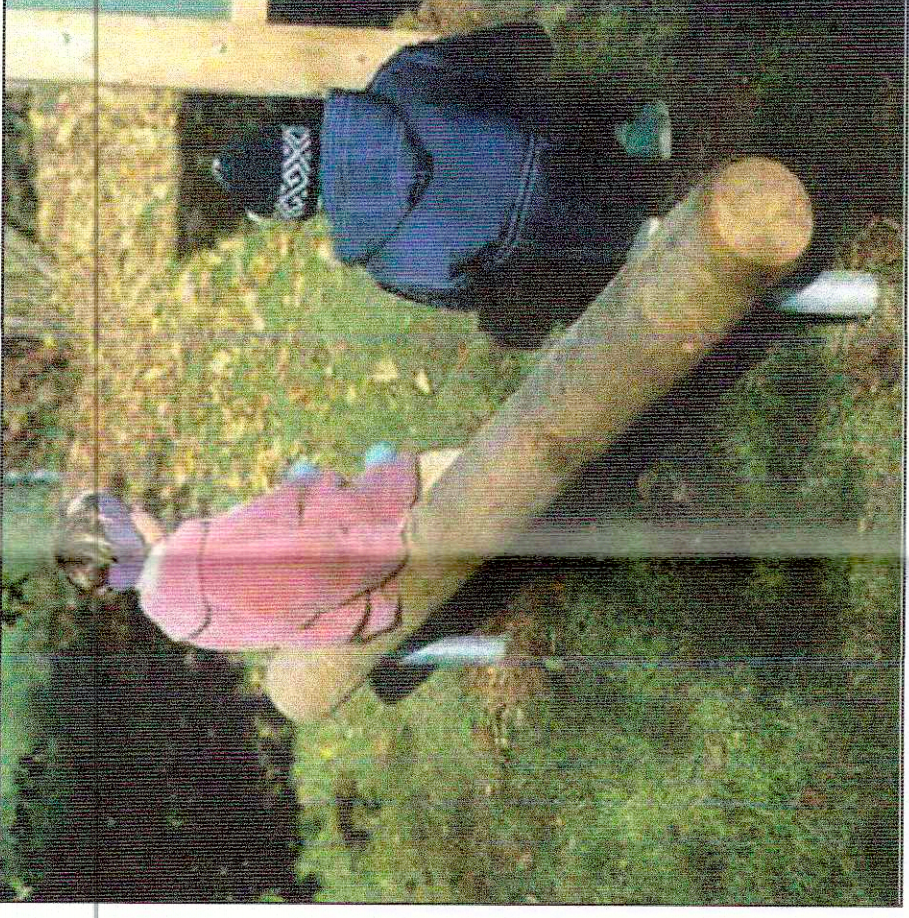

4. Straight Balancing Beam from
Timber play
Ref: 6.81000

Planting Schedule sheets 1&2

Shrubs	Number	Abbreviation	Species	Specification	Density
30No	ROSO	MCB	Rosmarinus off. McConnell's Blue	Bushy	5/m ²
29No	VBIF	FRW	Viburnum tinus 'French White'	Bushy	5/m ²
29No	CAP		Chalcid 'Aztec Pearl'	Bushy	5/m ²
30No	WEFL	VA	Weigela florida 'Variegata'	Bushy	5/m ²
34No	VBJU		Viburnum luddii	Bushy	5/m ²
144No	CARBET		Carpinus betulus	Bushy :BR 0.5Cir Double Staggered at 0.3m offset	

Gasses	Number	Abbreviation	Species	Specification	Density
10No	MISSM		Miscanthus sinensis 'Morning Light'	Full Pot	Counted
26No	PENSEG		Pennisetum setaceum	Full Pot	5/m ²

SPECIFICATION
All works generally, to comply with the
written Soft Landscape Specification.

NOTE: DO NOT SCALE FROM DRAWING

Legend

- Proposed Carpinus (hornbeam),
to be planted in a double staggered row, 300mm
apart and at 500mm centres in
each row. To be maintained at
1m height
- Proposed shrub planting to receive
700mm mulch after planting
operations
- Proposed specimen shrub
planting to receive short angular
staking on half standards with
expandable tree ties. Irrigation
lines to be installed around
specimens as required
- Proposed grassland grasses, to be
seeded with EG22 Wear tolerant
Turfgrass Mixture grass seed mix
as supplied by Emorsgate Seeds
at 15gms per sqm, or similar
and approved
- Grass matting timberplay
- Safety Matting from Matto Products

