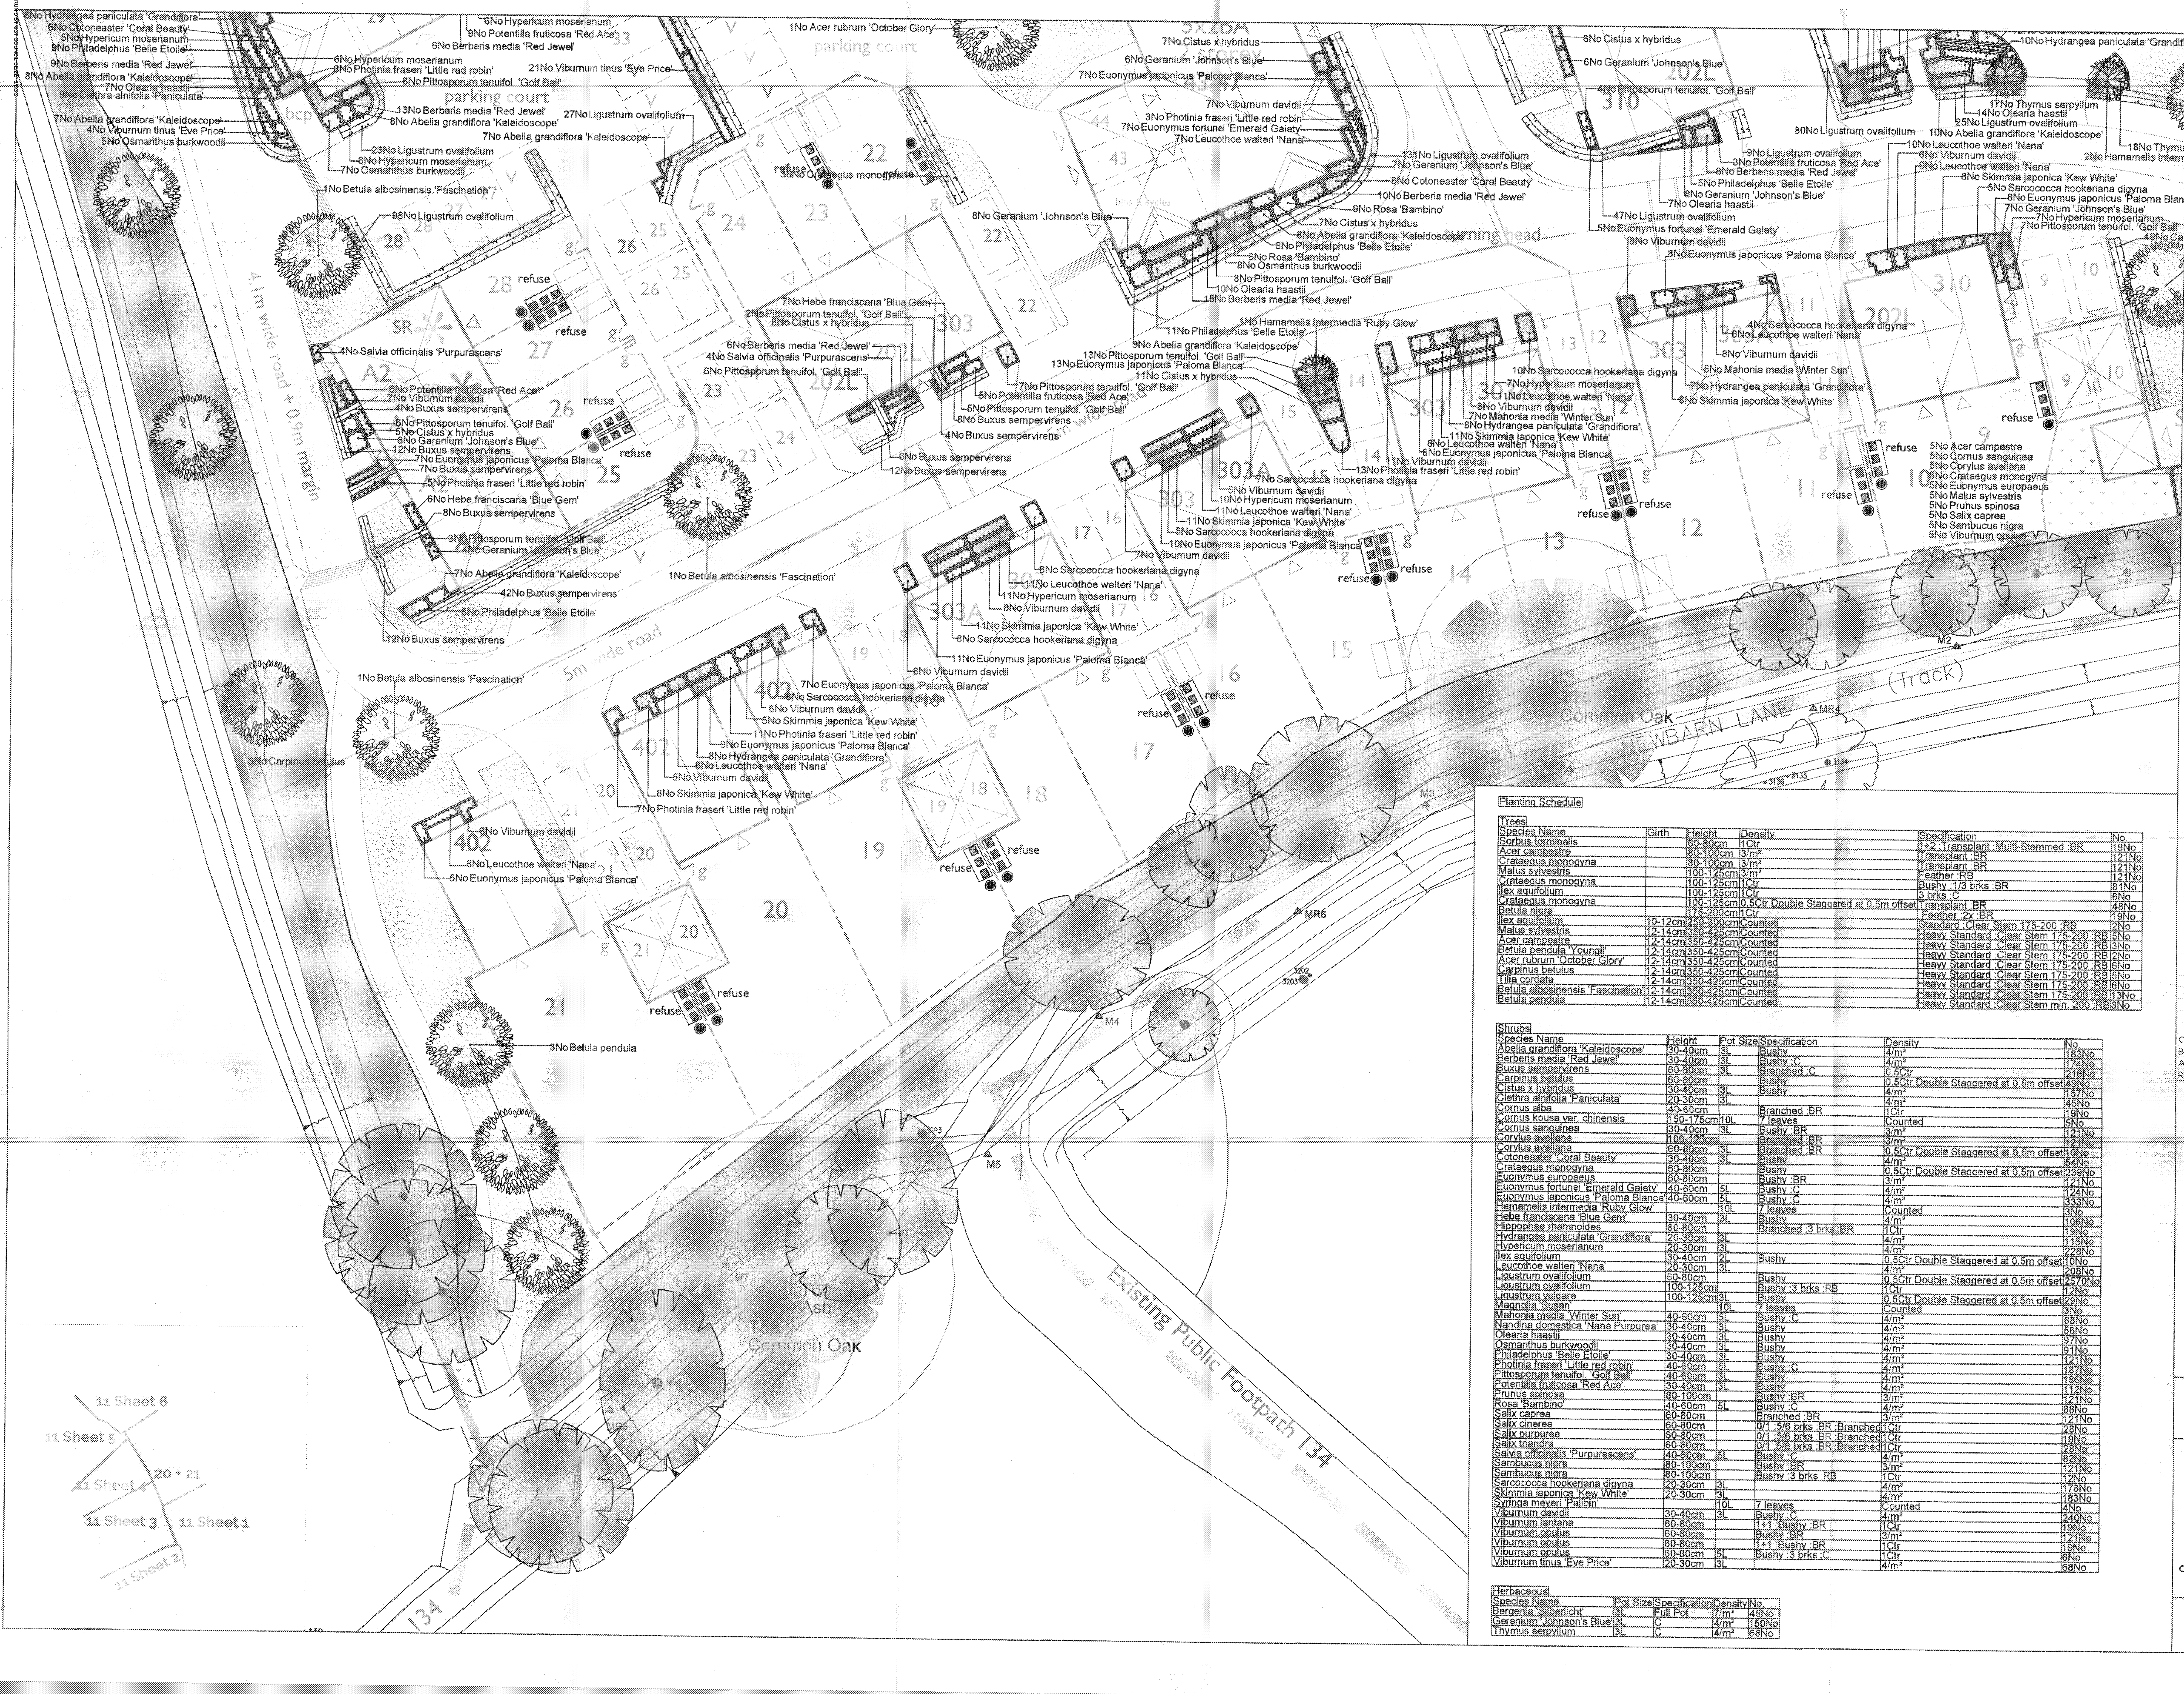
8No Hydrangea paniculata 'Grandiflora'
6No Cotoneaster 'Coral Beauty'
5No Hypericum moserianum
9No Philadelphus 'Belle Etoile'
9No Berberis media 'Red Jewel'
8No Abelia grandiflora 'Kaleidoscope'
7No Olearia haastii
9No Clethra alnifolia 'Paniculata'
7No Abelia grandiflora 'Kaleidoscope'
4No Viburnum tinus 'Eve Price'
5No Osmanthus burkwoodii
6No Hypericum moserianum
9No Potentilla fruticosa 'Red Ace'
6No Berberis media 'Red Jewel'
6No Hypericum moserianum
8No Photinia fraseri 'Little red robin'
8No Pittosporum tenuifol. 'Golf Ball'
21No Viburnum tinus 'Eye Price'
13No Berberis media 'Red Jewel'
8No Abelia grandiflora 'Kaleidoscope'
27No Ligustrum ovalifolium
7No Abelia grandiflora 'Kaleidoscope'
23No Ligustrum ovalifolium
6No Hypericum moserianum
7No Osmanthus burkwoodii
1No Betula albosinensis 'Fascination'
98No Ligustrum ovalifolium
parking court
1No Acer rubrum 'October Glory'
refuse
36No Crataegus monogyna
4No Salvia officinalis 'Purpurascens'
6No Potentilla fruticosa 'Red Ace'
7No Viburnum davidii
4No Buxus sempervirens
8No Pittosporum tenuifol. 'Golf Ball'
5No Cistus x hybridus
8No Geranium 'Johnson's Blue'
12No Buxus sempervirens
7No Euonymus japonicus 'Paloma Blanca'
7No Buxus sempervirens
5No Photinia fraseri 'Little red robin'
6No Hebe franciscana 'Blue Gem'
8No Buxus sempervirens
3No Pittosporum tenuifol. 'Golf Ball'
4No Geranium 'Johnson's Blue'
7No Abelia grandiflora 'Kaleidoscope'
42No Buxus sempervirens
6No Philadelphus 'Belle Etoile'
12No Buxus sempervirens
1No Betula albosinensis 'Fascination'
3No Carpinus betulus
4.1m wide road + 0.9m margin
5m wide road
7No Hebe franciscana 'Blue Gem'
2No Pittosporum tenuifol. 'Golf Ball'
8No Cistus x hybridus
6No Berberis media 'Red Jewel'
4No Salvia officinalis 'Purpurascens'
6No Pittosporum tenuifol. 'Golf Ball'
7No Pittosporum tenuifol. 'Golf Ball'
5No Potentilla fruticosa 'Red Ace'
6No Pittosporum tenuifol. 'Golf Ball'
8No Buxus sempervirens
4No Buxus sempervirens
6No Buxus sempervirens
12No Buxus sempervirens
8No Geranium 'Johnson's Blue'
1No Betula albosinensis 'Fascination'
7No Cistus x hybridus
6No Geranium 'Johnson's Blue'
7No Euonymus japonicus 'Paloma Blanca'
7No Viburnum davidii
3No Photinia fraseri 'Little red robin'
7No Euonymus fortunei 'Emerald Gaiety'
7No Leucothoe walteri 'Nana'
131No Ligustrum ovalifolium
7No Geranium 'Johnson's Blue'
8No Cotoneaster 'Coral Beauty'
10No Berberis media 'Red Jewel'
9No Rosa 'Bambino'
7No Cistus x hybridus
8No Abelia grandiflora 'Kaleidoscope'
6No Philadelphus 'Belle Etoile'
8No Rosa 'Bambino'
8No Osmanthus burkwoodii
8No Pittosporum tenuifol. 'Golf Ball'
10No Olearia haastii
15No Berberis media 'Red Jewel'
1No Hamamelis intermedia 'Ruby Glow'
11No Philadelphus 'Belle Etoile'
9No Abelia grandiflora 'Kaleidoscope'
13No Pittosporum tenuifol. 'Golf Ball'
13No Euonymus japonicus 'Paloma Blanca'
11No Cistus x hybridus
7No Sarcococca hookeriana digyna
5No Viburnum davidii
10No Hypericum moserianum
11No Leucothoe walteri 'Nana'
11No Skimmia japonica 'Kew White'
5No Sarcococca hookeriana digyna
10No Euonymus japonicus 'Paloma Blanca'
7No Viburnum davidii
10No Sarcococca hookeriana digyna
7No Hypericum moserianum
11No Leucothoe walteri 'Nana'
8No Viburnum davidii
7No Mahonia media 'Winter Sun'
8No Hydrangea paniculata 'Grandiflora'
11No Skimmia japonica 'Kew White'
8No Leucothoe walteri 'Nana'
8No Euonymus japonicus 'Paloma Blanca'
11No Viburnum davidii
13No Photinia fraseri 'Little red robin'
8No Sarcococca hookeriana digyna
10No Leucothoe walteri 'Nana'
11No Hypericum moserianum
8No Viburnum davidii
11No Skimmia japonica 'Kew White'
6No Sarcococca hookeriana digyna
11No Euonymus japonicus 'Paloma Blanca'
8No Viburnum davidii
7No Euonymus japonicus 'Paloma Blanca'
8No Sarcococca hookeriana digyna
6No Viburnum davidii
5No Skimmia japonica 'Kew White'
11No Photinia fraseri 'Little red robin'
9No Euonymus japonicus 'Paloma Blanca'
8No Hydrangea paniculata 'Grandiflora'
6No Leucothoe walteri 'Nana'
5No Viburnum davidii
8No Skimmia japonica 'Kew White'
7No Photinia fraseri 'Little red robin'
6No Viburnum davidii
8No Leucothoe walteri 'Nana'
5No Euonymus japonicus 'Paloma Blanca'
3No Betula pendula
6No Cistus x hybridus
6No Geranium 'Johnson's Blue'
4No Pittosporum tenuifol. 'Golf Ball'
80No Ligustrum ovalifolium
9No Ligustrum ovalifolium
3No Potentilla fruticosa 'Red Ace'
8No Berberis media 'Red Jewel'
5No Philadelphus 'Belle Etoile'
8No Geranium 'Johnson's Blue'
7No Olearia haastii
47No Ligustrum ovalifolium
5No Euonymus fortunei 'Emerald Gaiety'
8No Viburnum davidii
8No Euonymus japonicus 'Paloma Blanca'
4No Sarcococca hookeriana digyna
6No Leucothoe walteri 'Nana'
8No Viburnum davidii
6No Mahonia media 'Winter Sun'
7No Hydrangea paniculata 'Grandiflora'
8No Skimmia japonica 'Kew White'
10No Hydrangea paniculata 'Grandiflora'
17No Thymus serpyllum
14No Olearia haastii
25No Ligustrum ovalifolium
10No Abelia grandiflora 'Kaleidoscope'
10No Leucothoe walteri 'Nana'
6No Viburnum davidii
8No Leucothoe walteri 'Nana'
8No Skimmia japonica 'Kew White'
5No Sarcococca hookeriana digyna
8No Euonymus japonicus 'Paloma Blanca'
7No Geranium 'Johnson's Blue'
7No Hypericum moserianum
7No Pittosporum tenuifol. 'Golf Ball'
18No Thymus serpyllum
2No Hamamelis intermedia
5No Acer campestre
5No Cornus sanguinea
5No Corylus avellana
5No Crataegus monogyna
5No Euonymus europaeus
5No Malus sylvestris
5No Prunus spinosa
5No Salix caprea
5No Sambucus nigra
5No Viburnum opulus
(Track)
NEWBARN LANE
Common Oak
Ash
Existing Public Footpath 134
11 Sheet 6
11 Sheet 5
11 Sheet 4
20 + 21
11 Sheet 3
11 Sheet 1
11 Sheet 2

Planting Schedule

Trees

Species Name	Girth	Height	Density	Specification	No.
Sorbus torminalis		60-80cm	1Ctr	1+2 :Transplant :Multi-Stemmed :BR	19No
Acer campestre		80-100cm	3/m²	Transplant :BR	121No
Crataegus monogyna		80-100cm	3/m²	Transplant :BR	121No
Malus sylvestris		100-125cm	3/m²	Feather :RB	121No
Crataegus monogyna		100-125cm	1Ctr	Bushy :1/3 brks :BR	81No
Ilex aquifolium		100-125cm	1Ctr	3 brks :C	6No
Crataegus monogyna		100-125cm	0.5Ctr Double Staggered at 0.5m offset	Transplant :BR	48No
Betula nigra		175-200cm	1Ctr	Feather :2x :BR	19No
Ilex aquifolium	10-12cm	250-300cm	Counted	Standard :Clear Stem 175-200 :RB	2No
Malus sylvestris	12-14cm	350-425cm	Counted	Heavy Standard :Clear Stem 175-200 :RB	5No
Acer campestre	12-14cm	350-425cm	Counted	Heavy Standard :Clear Stem 175-200 :RB	3No
Betula pendula 'Youngii'	12-14cm	350-425cm	Counted	Heavy Standard :Clear Stem 175-200 :RB	2No
Acer rubrum 'October Glory'	12-14cm	350-425cm	Counted	Heavy Standard :Clear Stem 175-200 :RB	6No
Carpinus betulus	12-14cm	350-425cm	Counted	Heavy Standard :Clear Stem 175-200 :RB	5No
Tilia cordata	12-14cm	350-425cm	Counted	Heavy Standard :Clear Stem 175-200 :RB	6No
Betula albosinensis 'Fascination'	12-14cm	350-425cm	Counted	Heavy Standard :Clear Stem 175-200 :RB	13No
Betula pendula	12-14cm	350-425cm	Counted	Heavy Standard :Clear Stem min. 200 :RB	3No

Shrubs

Species Name	Height	Pot Size	Specification	Density	No.
Abelia grandiflora 'Kaleidoscope'	30-40cm	3L	Bushy	4/m²	183No
Berberis media 'Red Jewel'	30-40cm	3L	Bushy :C	4/m²	174No
Buxus sempervirens	60-80cm	3L	Branched :C	0.5Ctr	216No
Carpinus betulus	60-80cm		Bushy	0.5Ctr Double Staggered at 0.5m offset	49No
Cistus x hybridus	30-40cm	3L	Bushy	4/m²	157No
Clethra alnifolia 'Paniculata'	20-30cm	3L		4/m²	45No
Cornus alba	40-60cm		Branched :BR	1Ctr	19No
Cornus kousa var. chinensis	150-175cm	10L	7 leaves	Counted	5No
Cornus sanguinea	30-40cm	3L	Bushy :BR	3/m²	121No
Corylus avellana	100-125cm		Branched :BR	3/m²	121No
Corylus avellana	60-80cm	3L	Branched :BR	0.5Ctr Double Staggered at 0.5m offset	10No
Cotoneaster 'Coral Beauty'	30-40cm	3L	Bushy	4/m²	54No
Crataegus monogyna	60-80cm		Bushy	0.5Ctr Double Staggered at 0.5m offset	239No
Euonymus europaeus	60-80cm		Bushy :BR	3/m²	121No
Euonymus fortunei 'Emerald Gaiety'	40-60cm	5L	Bushy :C	4/m²	124No
Euonymus japonicus 'Paloma Blanca'	40-60cm	5L	Bushy :C	4/m²	333No
Hamamelis intermedia 'Ruby Glow'		10L	7 leaves	Counted	3No
Hebe franciscana 'Blue Gem'	30-40cm	3L	Bushy	4/m²	106No
Hippophae rhamnoides	60-80cm		Branched :3 brks :BR	1Ctr	19No
Hydrangea paniculata 'Grandiflora'	20-30cm	3L		4/m²	115No
Hypericum moserianum	20-30cm	3L		4/m²	228No
Ilex aquifolium	30-40cm	2L	Bushy	0.5Ctr Double Staggered at 0.5m offset	10No
Leucothoe walteri 'Nana'	20-30cm	3L		4/m²	208No
Ligustrum ovalifolium	60-80cm		Bushy	0.5Ctr Double Staggered at 0.5m offset	2570No
Ligustrum ovalifolium	100-125cm		Bushy :3 brks :RB	1Ctr	12No
Ligustrum vulgare	100-125cm	3L	Bushy	0.5Ctr Double Staggered at 0.5m offset	29No
Magnolia 'Susan'		10L	7 leaves	Counted	3No
Mahonia media 'Winter Sun'	40-60cm	5L	Bushy :C	4/m²	68No
Nandina domestica 'Nana Purpurea'	30-40cm	3L	Bushy	4/m²	56No
Olearia haastii	30-40cm	3L	Bushy	4/m²	97No
Osmanthus burkwoodii	30-40cm	3L	Bushy	4/m²	91No
Philadelphus 'Belle Etoile'	30-40cm	3L	Bushy	4/m²	121No
Photinia fraseri 'Little red robin'	40-60cm	5L	Bushy :C	4/m²	187No
Pittosporum tenuifol. 'Golf Ball'	40-60cm	3L	Bushy	4/m²	186No
Potentilla fruticosa 'Red Ace'	30-40cm	3L	Bushy	4/m²	112No
Prunus spinosa	80-100cm		Bushy :BR	3/m²	121No
Rosa 'Bambino'	40-60cm	5L	Bushy :C	4/m²	88No
Salix caprea	60-80cm		Branched :BR	3/m²	121No
Salix cinerea	60-80cm		0/1 :5/6 brks :BR :Branched	1Ctr	28No
Salix purpurea	60-80cm		0/1 :5/6 brks :BR :Branched	1Ctr	19No
Salix triandra	60-80cm		0/1 :5/6 brks :BR :Branched	1Ctr	28No
Salvia officinalis 'Purpurascens'	40-60cm	5L	Bushy :C	4/m²	82No
Sambucus nigra	80-100cm		Bushy :BR	3/m²	121No
Sambucus nigra	80-100cm		Bushy :3 brks :RB	1Ctr	12No
Sarcococca hookeriana digyna	20-30cm	3L		4/m²	178No
Skimmia japonica 'Kew White'	20-30cm	3L		4/m²	183No
Syringa meyeri 'Palibin'		10L	7 leaves	Counted	4No
Viburnum davidii	30-40cm	3L	Bushy :C	4/m²	240No
Viburnum lantana	60-80cm		1+1 :Bushy :BR	1Ctr	19No
Viburnum opulus	60-80cm		Bushy :BR	3/m²	121No
Viburnum opulus	60-80cm		1+1 :Bushy :BR	1Ctr	19No
Viburnum opulus	60-80cm	5L	Bushy :3 brks :C	1Ctr	6No
Viburnum tinus 'Eve Price'	20-30cm	3L		4/m²	68No

Herbaceous

Species Name	Pot Size	Specification	Density	No.
Bergenia 'Silberlicht'	3L	Full Pot	7/m²	45No
Geranium 'Johnson's Blue'	3L	C	4/m²	150No
Thymus serpyllum	3L	C	4/m²	68No

SPECIFICATION
All works generally, to comply with the written Soft Landscape Specification.

NOTE: DO NOT SCALE FROM DRAWING

Legend

●	Existing trees to be retained and protected during construction
●	Proposed tree planting within soft landscape. See detail on sheet 6
●	Proposed specimen shrub planting to receive short angular staking on half standards with expandable tree ties.
▭	Proposed low hedge planting to be planted in a single row at 300mm centres to be maintained at 60cm height
▭	Proposed ornamental hedge planting to be planted in a double staggered row 300mm apart and at 500mm centres in each row. To be maintained at 1m height
▭	Proposed mixed native hedge planting to be planted in a double staggered row 300mm apart and at 500mm centres in each row. To be maintained at 1m height and 1.8m height adjacent to site boundaries
▨	Proposed shrub planting to receive 75mm bark mulch after planting operations
▨	Proposed mixed native shrub planting to be planted in groups of 5-7no. of each species and as above
▨	Proposed grass areas to receive good quality amenity grass turves laid in line with good horticultural practices
▭	Grassland areas to be retained. Patches to be seeded with EM5F Wild flower Mixture to be sown at a swing rate of 1.5g/m2; available from Emorsgate Seeds or similar and approved
▨	Proposed SUDS area, to be seeded with EM8 (Meadow mixture for wetlands) from Emorsgate or similar and approved.
—	Cut lines

Planting Schedule on Sheet 2

C	04/09/17	Layout change	LS
B	30/08/17	Layout change	LS
A	25/08/17	Client comments	AE
Rev	Date	Details	Drawn

ACD
ENVIRONMENTAL

HEAD OFFICE
Rodbourne Rail Business Centre, Grange Lane, Malmesbury, SN16 0ES
Tel: 01666 825646

Courtyard House, Mill Lane, Godalming, GU7 1EY
Tel: 01483 425714

Suite 6, Crescent House, Yonge Close, Eastleigh, SO50 9SX
Tel: 02382 026300

9 Brownlow Road, Cambridge, CB4 3NG
Tel: 07825 868654

email: mail@acdenv.co.uk
www.acdenvironmental.co.uk

Linden
HOMES

scheme: Land West of New Barn Lane, North Bersted
client: Linden Homes
drawing: Landscape Proposals
date: July 2017
scale: 1:200@A1
drawing no: LIN21257 11C Sheet 2
drawn: LS checked: AE

Copyright of ACD Environmental Ltd. All rights described in Chapter IV of the Copyright, Designs and Patents Act 1988 have been generally asserted. 2011. Copyright of this plan remains with ACD until all fees have been paid in full