



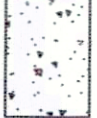


SPECIFICATION
All works generally, to comply with the written Soft
Landscape Specification.

NOTE: DO NOT SCALE FROM DRAWING

Legend

-  Tarmac to roads and pavements to be installed to engineer's details.
-  Keyblok concrete block paving in charcoal laid in herringbone pattern from Marshalls. Laid to engineer's details.
-  Keyblok concrete block paving in burnt ochre laid in herringbone pattern from Marshalls. Laid to engineer's details.
-  Saxon concrete slabs in natural 450x450mm from Marshalls or similar and approved. Laid to engineer's details.
-  Natural concrete block paving 200x100mm to mark surface changes and slow traffic from Marshalls plc or similar and approved. To be laid in stretcher bond. Laid to engineers detail.
-  Hoggin footpath
-  Cut lines

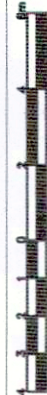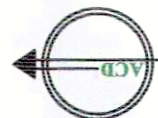

C	04/09/17	Layout change	LS
B	30/09/17	Layout change	LS
A	29/09/17	Client comments	AE
Rev	Date	Details	Drawn



HEAD OFFICE
Rodbourne Rail Business Centre, Grange Lane,
Malmesbury, SN16 0ES
Tel: 01666 825646
Courtyard House, Mill Lane, Godalming, GU7 1EY
Tel: 01483 425774
Suite 6, Crescent House, Yonge Close, Eastleigh, SO50 9SX
Tel: 02382 026300
9 Brownlow Road, Cambridge, CB4 3NG
Tel: 07825 868654
email: rail@acdenv.co.uk
www.acdenvironmental.co.uk



scheme: Land West of New Barn Lane, North Bersted
client: Linden Homes
drawing: Landscape Proposals
date: July 2017
scale: 1:200@A1
drawing no: LIN21257 12C Sheet 2
drawn: LS checked: AE

Copyright of ACD Environmental Ltd. All rights reserved in
Chapter IV of the Copyright Designs and Patents Act 1988
have been generally asserted. 2011. Copyright of this plan
remains with ACD until all fees have been paid in full.

