




SPECIFICATION
All works generally, to comply with the written Soft
Landscape Specification.

NOTE: DO NOT SCALE FROM DRAWING

Legend

- Tarmac to roads and pavements
to be installed to engineer's
details.
- Keyblok concrete block paving in
charcoal laid in herringbone
pattern from Marshalls. Laid to
engineer's details.
- Keyblok concrete block paving in
burnt ochre laid in herringbone
pattern from Marshalls. Laid to
engineer's details.
- Saxon concrete slabs in natural
450x450mm from Marshalls or
similar and approved. Laid to
engineer's details.
- Natural concrete block paving
200x100mm to mark surface
changes and slow traffic from
Marshalls plc or similar and
approved. To be laid in stretcher
bond. Laid to engineer's detail.

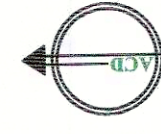

Rev.	Date	Details
C	04/09/17	Layout change
B	30/08/17	Layout change
A	25/08/17	Client comments
AE		
Drawn		



HEAD OFFICE
Rodbourne Rail Business Centre, Orange Lane,
Malmesbury, SN16 0ES
Tel: 01666 825646
Courtyard House, Mill Lane, Godalming, GU7 1EY
Tel: 01483 425714
Suite 6, Crescent House, Yarns Close, Eastleigh, SO50 8SX
Tel: 02355 026300
9 Brownlow Road, Cambridge, CB4 3NG
Tel: 07825 968654
email: mail@acdenv.com
www.acdenv.com



scheme: Land West of New Barn
Lane, North Bersted
client: Linden Homes
drawing: Landscape Proposals
date: July 2017
scale: 1:200@A1
drawing no: LIN21257 12C Sheet 3
drawn: LS checked: AE

Copyright of ACD Environmental Ltd. All rights described in
Chapter IV of the Copyright, Designs and Patents Act 1988
have been generally asserted. 20% copyright fee has been
received from ACD. All fees have been paid in full.

