


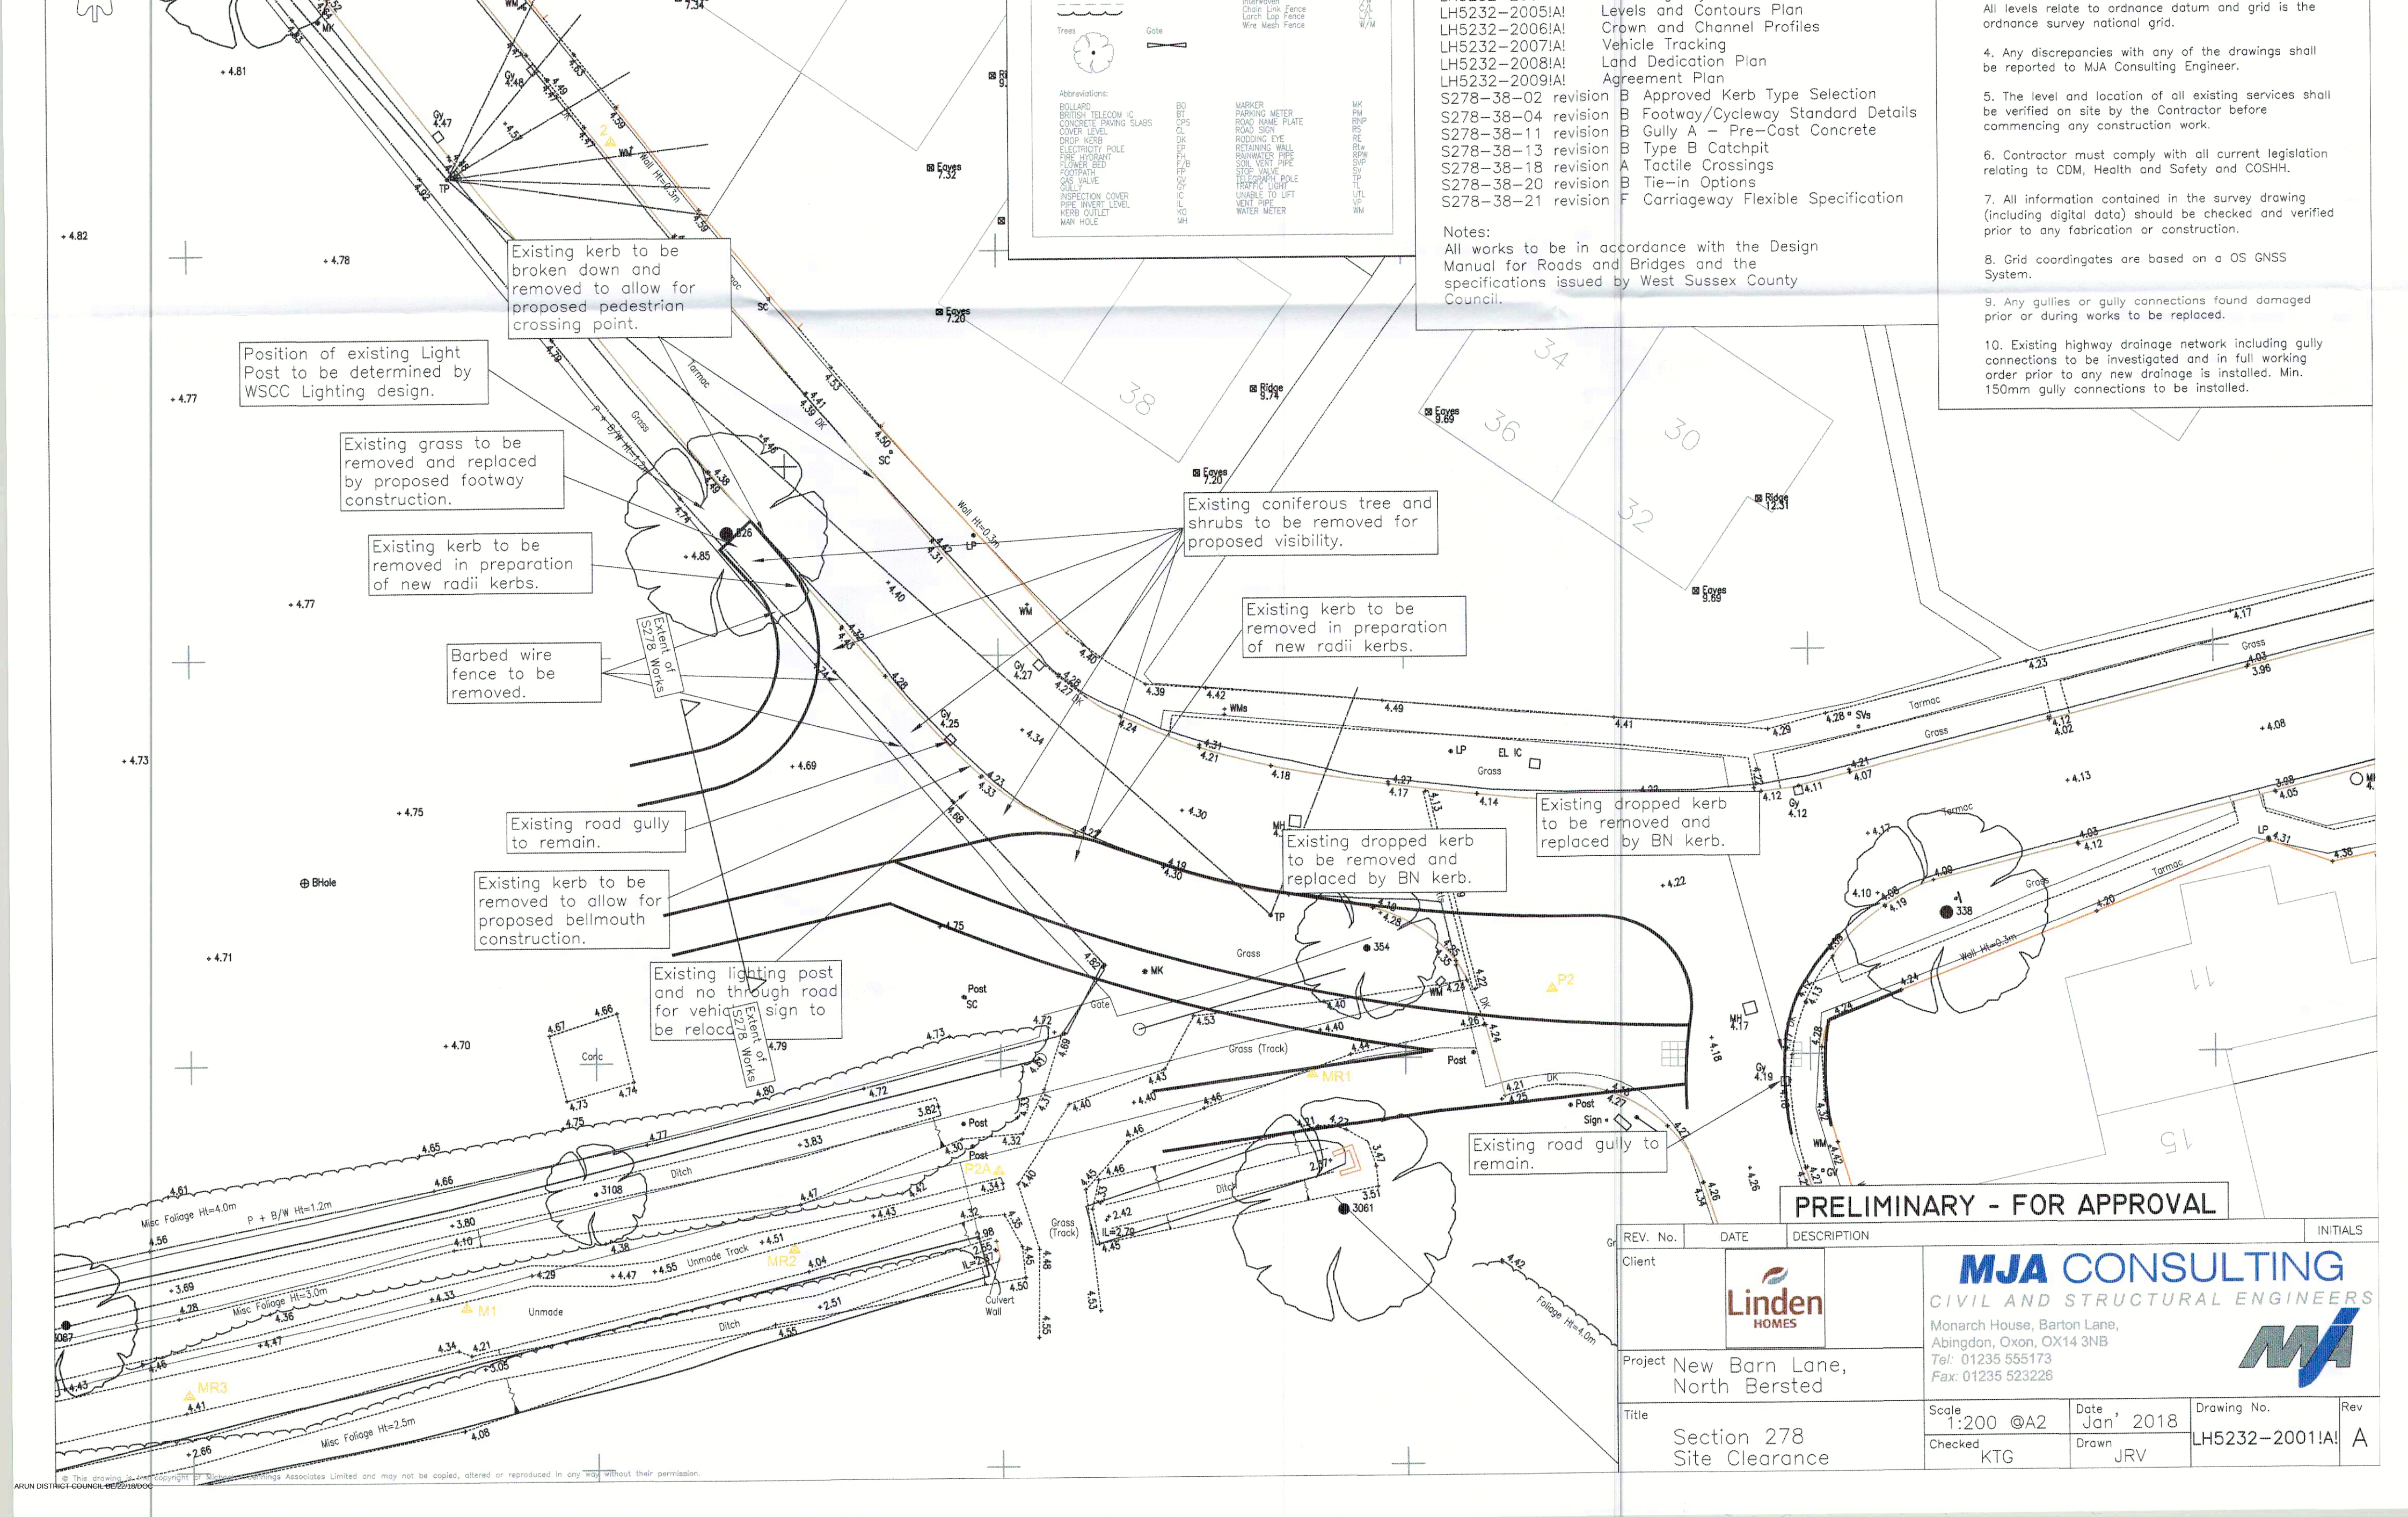

Abbreviations:

BOLLARD	BRITISH TELECOM IC	CONCRETE PAVING SLABS	COVER LEVEL	DROP KERB	ELECTRICITY POLE	FIRE HYDRANT	FLOWER BED	FOOTPATH	GAS VALVE	GULLY	INSPECTION COVER	PIPE INVERT LEVEL	KERB OUTLET	NAN HOLE
BO	BT	IC	OPS	IC	OPS	IC	OPS	IC	OPS	IC	OPS	IC	OPS	IC
MARKER	PARKING METER	ROAD NAME PLATE	ROAD SIGN	RODDING EYE	RETAINING WALL	RAINWATER PIPE	SOIL VENT PIPE	STOP VALVE	TELEGRAPH POLE	TRAFFIC LIGHT	UNABLE TO LIFT	VENT PIPE	WATER METER	

Notes:

All works to be in accordance with the Design Manual for Roads and Bridges and the specifications issued by West Sussex County Council.

Levels and Contours Plan
Crown and Channel Profiles
Vehicle Tracking
Land Dedication Plan
Agreement Plan

S278-38-02 revision B Approved Kerb Type Selection
S278-38-04 revision B Footway/Cycleway Standard Details
S278-38-11 revision B Gully A - Pre-Cast Concrete
S278-38-13 revision B Type B Catchpit
S278-38-18 revision A Tactile Crossings
S278-38-20 revision B Tie-in Options
S278-38-21 revision F Carriageway Flexible Specification

- All levels relate to ordnance datum and grid is the ordnance survey national grid.
- Any discrepancies with any of the drawings shall be reported to MJA Consulting Engineer.
 - The level and location of all existing services shall be verified on site by the Contractor before commencing any construction work.
 - Contractor must comply with all current legislation relating to CDM, Health and Safety and COSHH.
 - All information contained in the survey drawing (including digital data) should be checked and verified prior to any fabrication or construction.
 - Grid coординates are based on a OS GNSS System.
 - Any gullies or gully connections found damaged prior or during works to be replaced.
 - Existing highway drainage network including gully connections to be investigated and in full working order prior to any new drainage is installed. Min. 150mm gully connections to be installed.

PRELIMINARY - FOR APPROVAL

REV. No.	DATE	DESCRIPTION	INITIALS
Client	MJA CONSULTING CIVIL AND STRUCTURAL ENGINEERS Monarch House, Barton Lane, Abingdon, Oxon, OX14 3NB Tel: 01235 555173 Fax: 01235 523226		
Project	New Barn Lane, North Bersted		
Title	Section 278 Site Clearance		
Scale	1:200 @A2	Date	Jan 2018
Checked	KTG	Drawn	JRV
Drawing No.	LH5232-2001A!		
Rev	A		