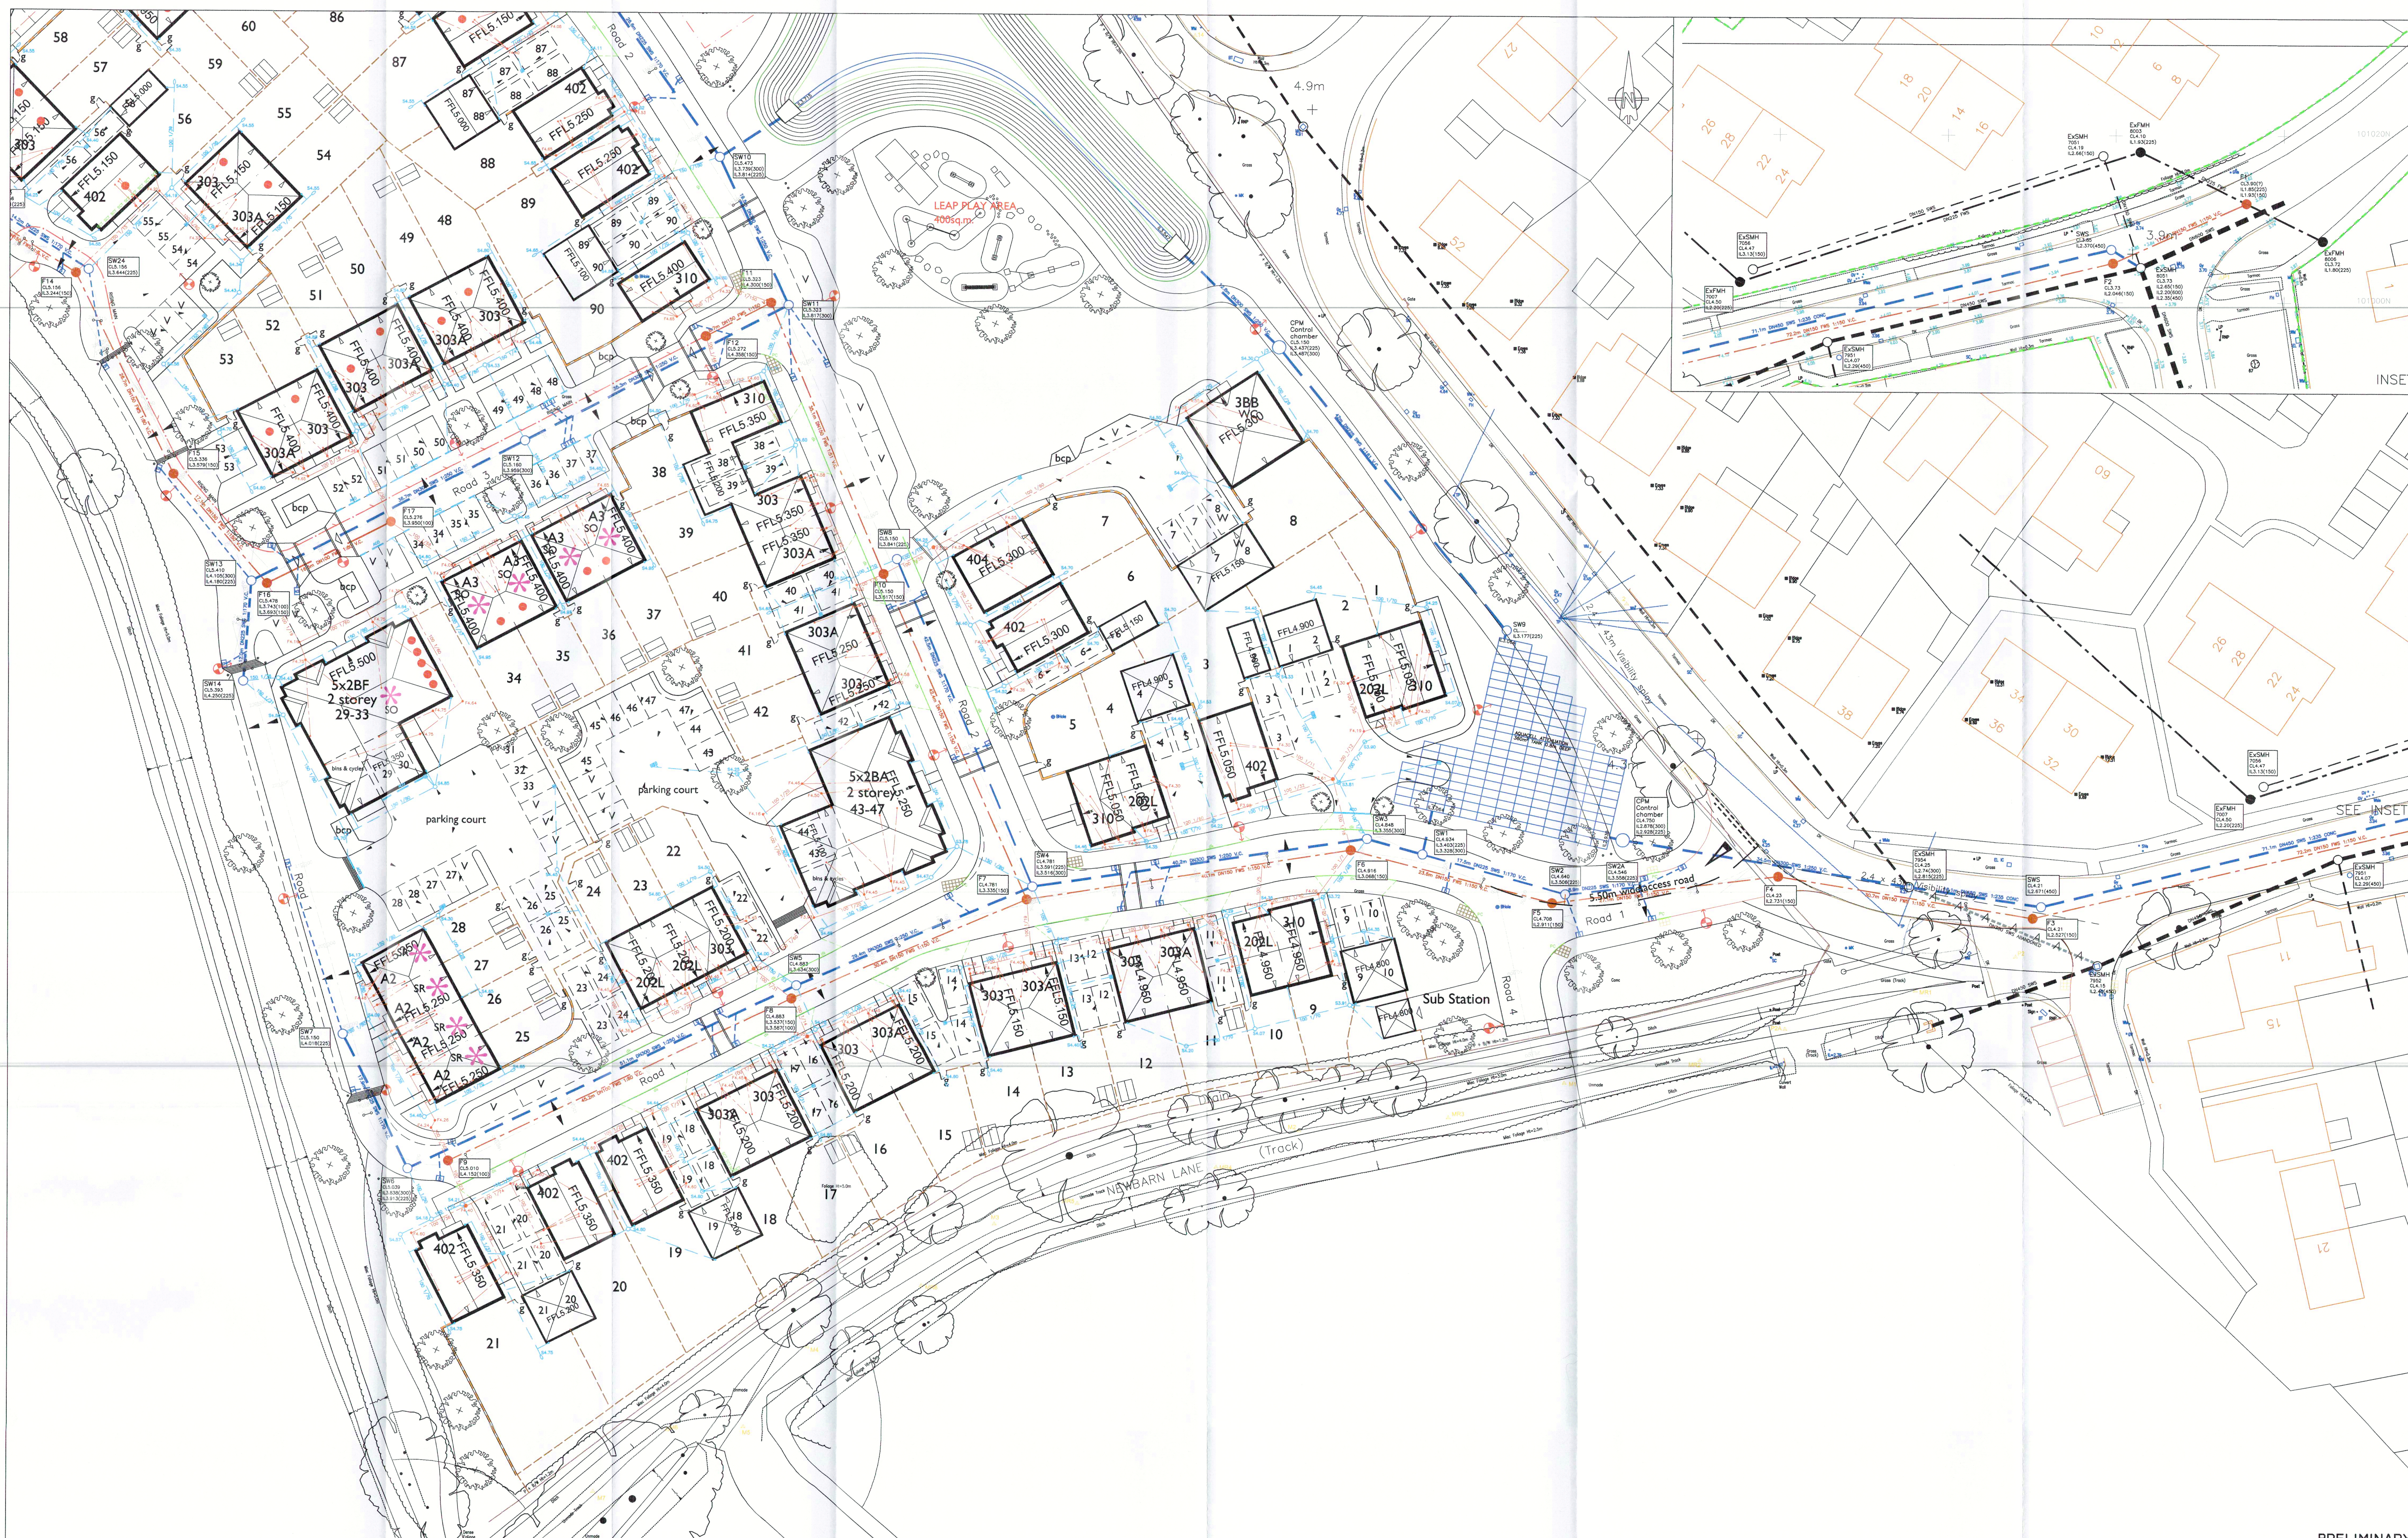

PRELIMINARY

REV. No.	DATE	DESCRIPTION	INITIALS
A	30.01.18	Drawing No amended	KTG

Client: Linden Homes

MJA CONSULTING
CIVIL AND STRUCTURAL ENGINEERS
Monarch House, Barton Lane, Abingdon, Oxon, OX14 3HB
Tel. 01235 555173
Fax. 01235 523226

Project: New Barn lane North Bersted

Title: Drainage design sheet 2

Scale: 1:250 @ A0 | Date: Feb'17 | Drawing No.: LHS232-1002 | Rev: A
Checked: | Drawn: KTG