



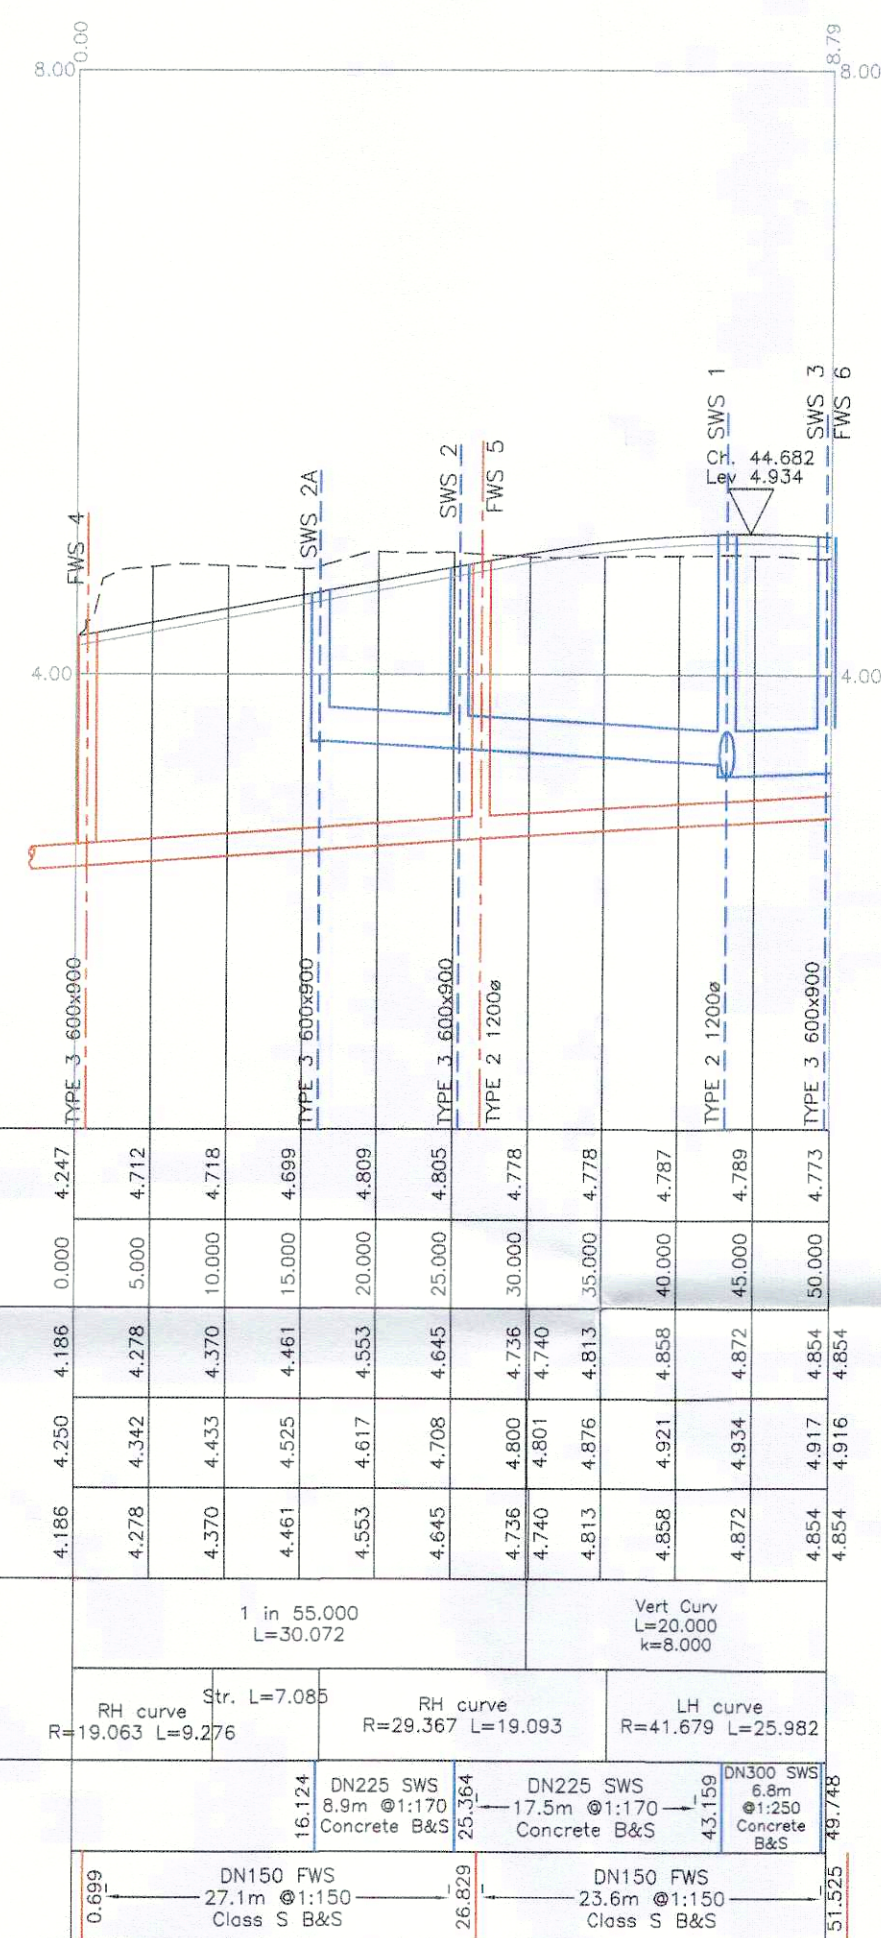


Existing Ground Level	4.247	4.712	4.718	4.699	4.809	4.805	4.778	4.778	4.787	4.789	4.773
Chainage	0.000	5.000	10.000	15.000	20.000	25.000	30.000	35.000	40.000	45.000	50.000
Vertical Alignment	1 in 55.000 L=30.072					Vert. Curve L=20.000 w=8.000					
Horizontal Alignment	RH curve R=19.063 L=9.276			Str. L=7.085 R=28.367 L=19.093			LH curve R=41.679 L=25.992				

Road 1 – Centreline
Horiz. 1:500 Vert. 1:50

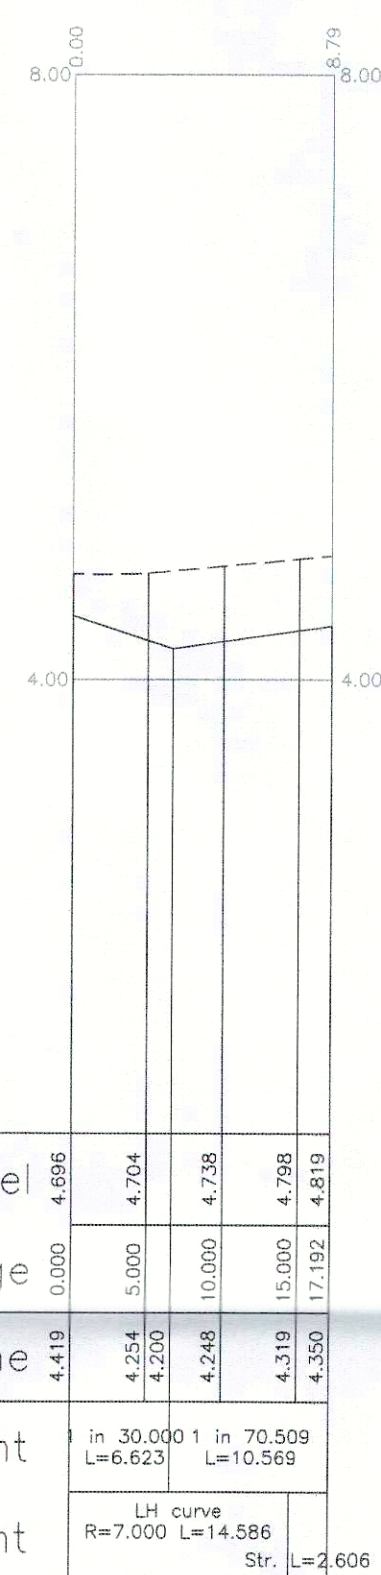

Ground Level	4.696	4.704	4.738	4.798	4.819
Chainage	0.000	5.000	10.000	15.000	20.000
Vertical Alignment	1 in 30.000 1 in 70.509 L=6.623 L=10.569				
Horizontal Alignment	LH curve R=7.000 L=14.586 Str. L=2.606				

Channel A-B
Horiz. 1:500
Vert. 1:50

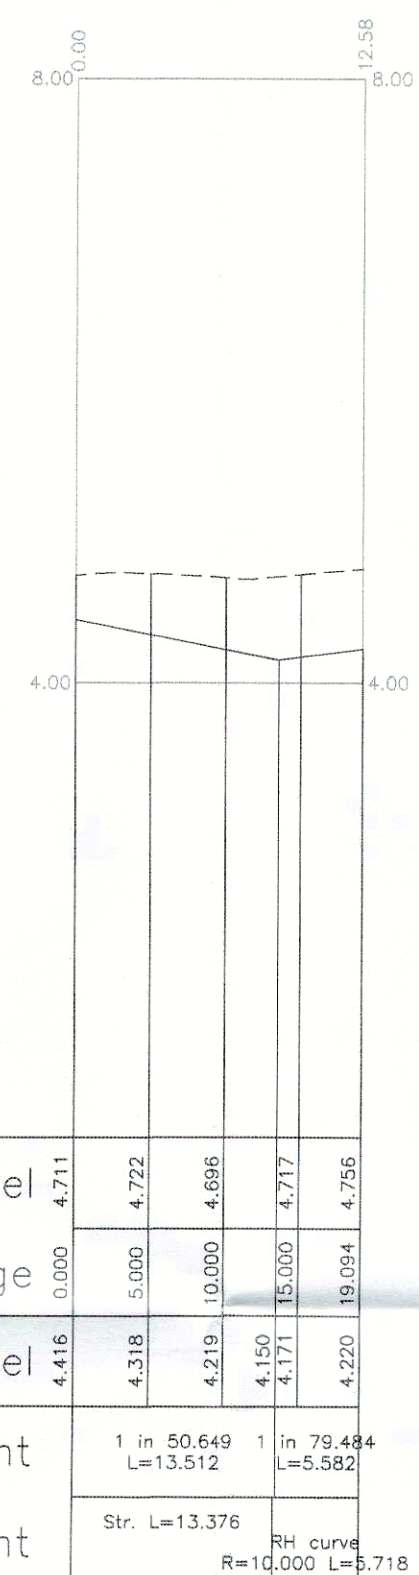

Ground Level	4.711	4.722	4.696	4.717	4.756
Chainage	0.000	5.000	10.000	15.000	20.000
Vertical Alignment	1 in 50.649 1 in 79.494 L=13.512 L=5.582				
Horizontal Alignment	Str. L=13.376 RH curve R=10.000 L=5.718				

Channel C-D
Horiz. 1:500
Vert. 1:50

This drawing is to be read in conjunction with all other drawings listed below:

- LH5232-20001A! Topographical Survey
- LH5232-20011A! Site Clearance
- LH5232-20021A! General Arrangement
- LH5232-20031A! Signs and Lines
- LH5232-20041A! Surfacing Layout
- LH5232-20051A! Levels and Contours Plan
- LH5232-20061A! Crown and Channel Profiles
- LH5232-20071A! Vehicle Tracking
- LH5232-20081A! Land Dedication Plan
- LH5232-20091A! Agreement Plan
- S278-38-02 revision B Approved Kerb Type Selection
- S278-38-04 revision B Footway/Cycleway Standard Details
- S278-38-11 revision B Gully A – Pre-Cast Concrete
- S278-38-13 revision B Type B Catchpit
- S278-38-18 revision A Tactile Crossings
- S278-38-20 revision B Tie-in Options
- S278-38-21 revision F Carriageway Flexible Specification

Notes:
All works to be in accordance with the Design Manual for Roads and Bridges and the specifications issued by West Sussex County Council.

PRELIMINARY - FOR APPROVAL

REV. No.	DATE	DESCRIPTION	INITIALS
Client	MJA CONSULTING CIVIL AND STRUCTURAL ENGINEERS Monarch House, Barton Lane, Abingdon, Oxon, OX14 3NB Tel: 01235 555173 Fax: 01235 523226		
Project	New Barn Lane, North Bersted		
Title	Section 278 Crown and Channel Profiles	Scale As shown @A1 Checked KTG	Date Jan 2018 Drawn JRV
Drawing No.	LH5232-20061A!	Rev	A