


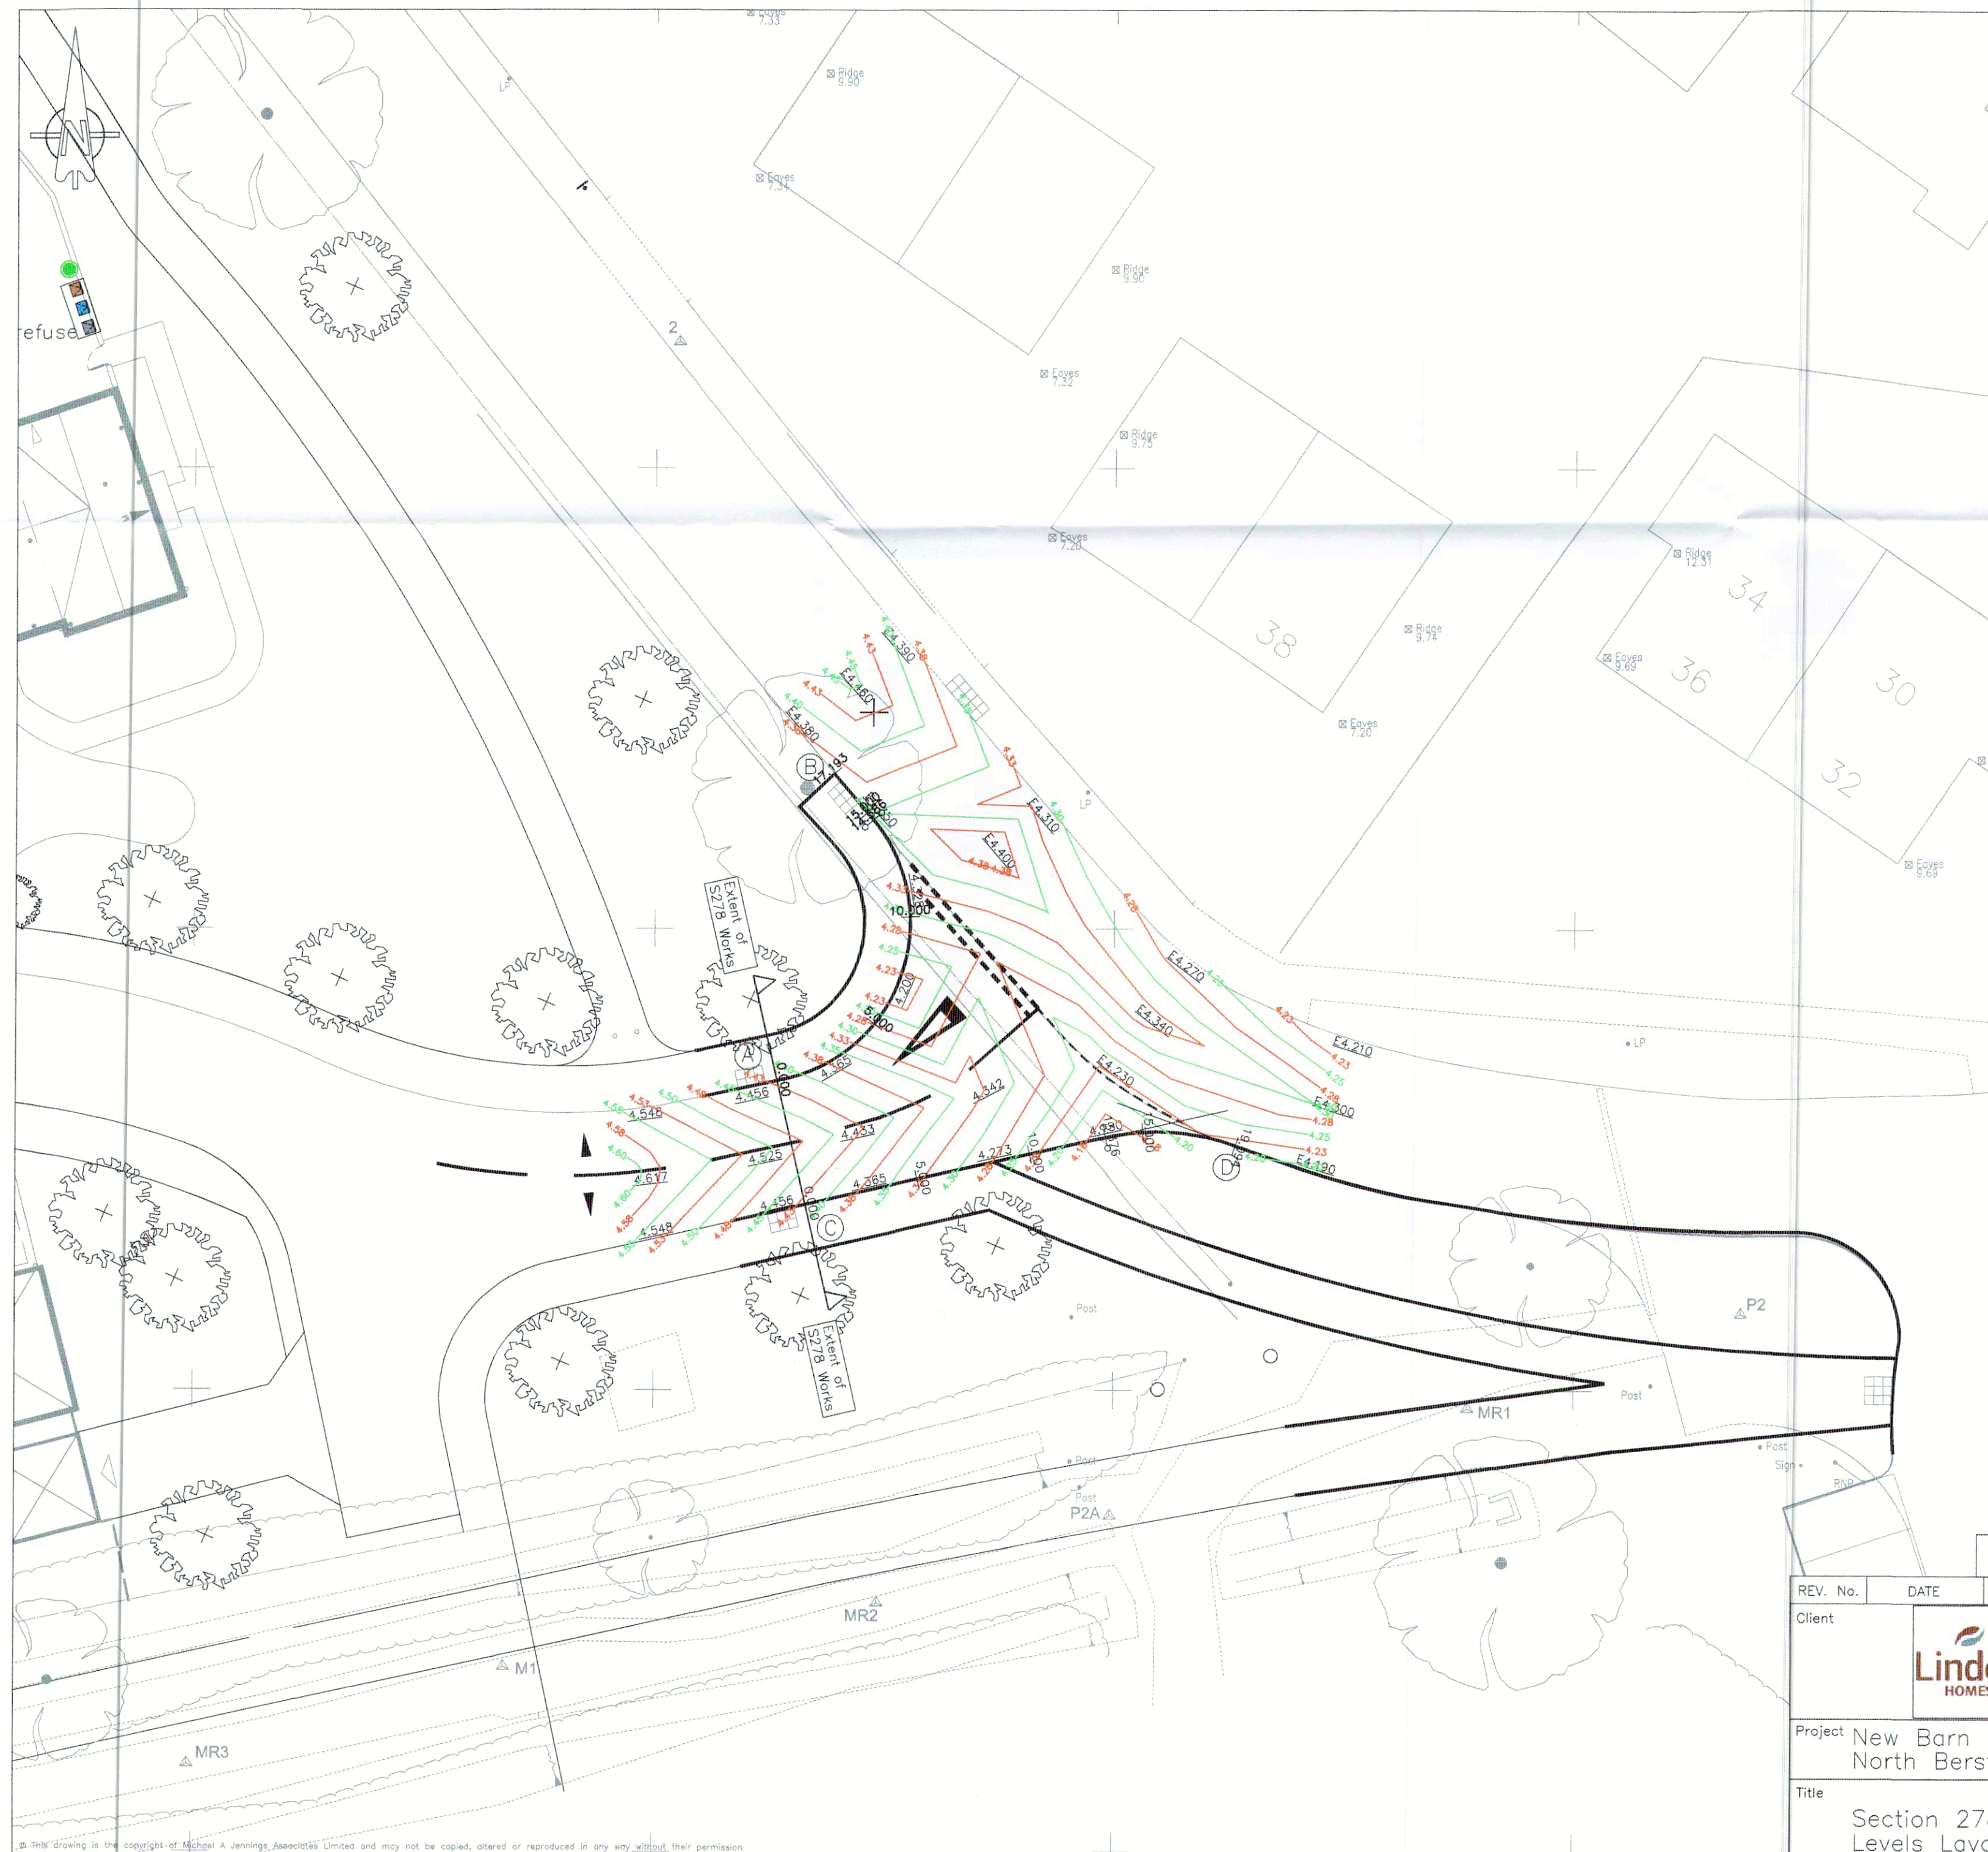

This drawing is to be read in conjunction with all other drawings listed below:

LH5232-2000!A!	Topographical Survey
LH5232-2001!A!	Site Clearance
LH5232-2002!A!	General Arrangement
LH5232-2003!A!	Signs and Lines
LH5232-2004!A!	Surfacing Layout
LH5232-2005!A!	Levels and Contours Plan
LH5232-2006!A!	Crown and Channel Profiles
LH5232-2007!A!	Vehicle Tracking
LH5232-2008!A!	Land Dedication Plan
LH5232-2009!A!	Agreement Plan
S278-38-02 revision B	Approved Kerb Type Selection
S278-38-04 revision B	Footway/Cycleway Standard Details
S278-38-11 revision B	Gully A - Pre-Cast Concrete
S278-38-13 revision B	Type B Catchpit
S278-38-18 revision A	Tactile Crossings
S278-38-20 revision B	Tie-in Options
S278-38-21 revision F	Carriageway Flexible Specification

Notes:
All works to be in accordance with the Design Manual for Roads and Bridges and the specifications issued by West Sussex County Council.

NOTES:

1. White lining to be removed by hydro blasting.
2. All white/yellow lining to be refreshed within vicinity of works.
3. Any damaged BT/manhole covers within the vicinity of works to be replaced rebuilt.
4. All existing kerbs damaged during works to be replaced.
5. Existing gullies within area of works to be cleaned out.
6. Surface break up/rutting within area of works to be resurfaced

Key:

Existing Level	Exx.Xxx
Proposed Level	xx.Xxx
Proposed Contour	93.750
Fall Arrows	▶

PRELIMINARY - FOR APPROVAL

REV. No.	DATE	DESCRIPTION	INITIALS
Client			
Project	 MJA CONSULTING CIVIL AND STRUCTURAL ENGINEERS Monarch House, Barton Lane, Abingdon, Oxon, OX14 3NB Tel: 01235 555173 Fax: 01235 523226 		
Title	Section 278 Levels Layout	Scale 1:200 @A2	Date Jan '2018
Checked	KTG	Drawn	JRV
Drawing No.	LH5232-2005!A!	Rev	A