
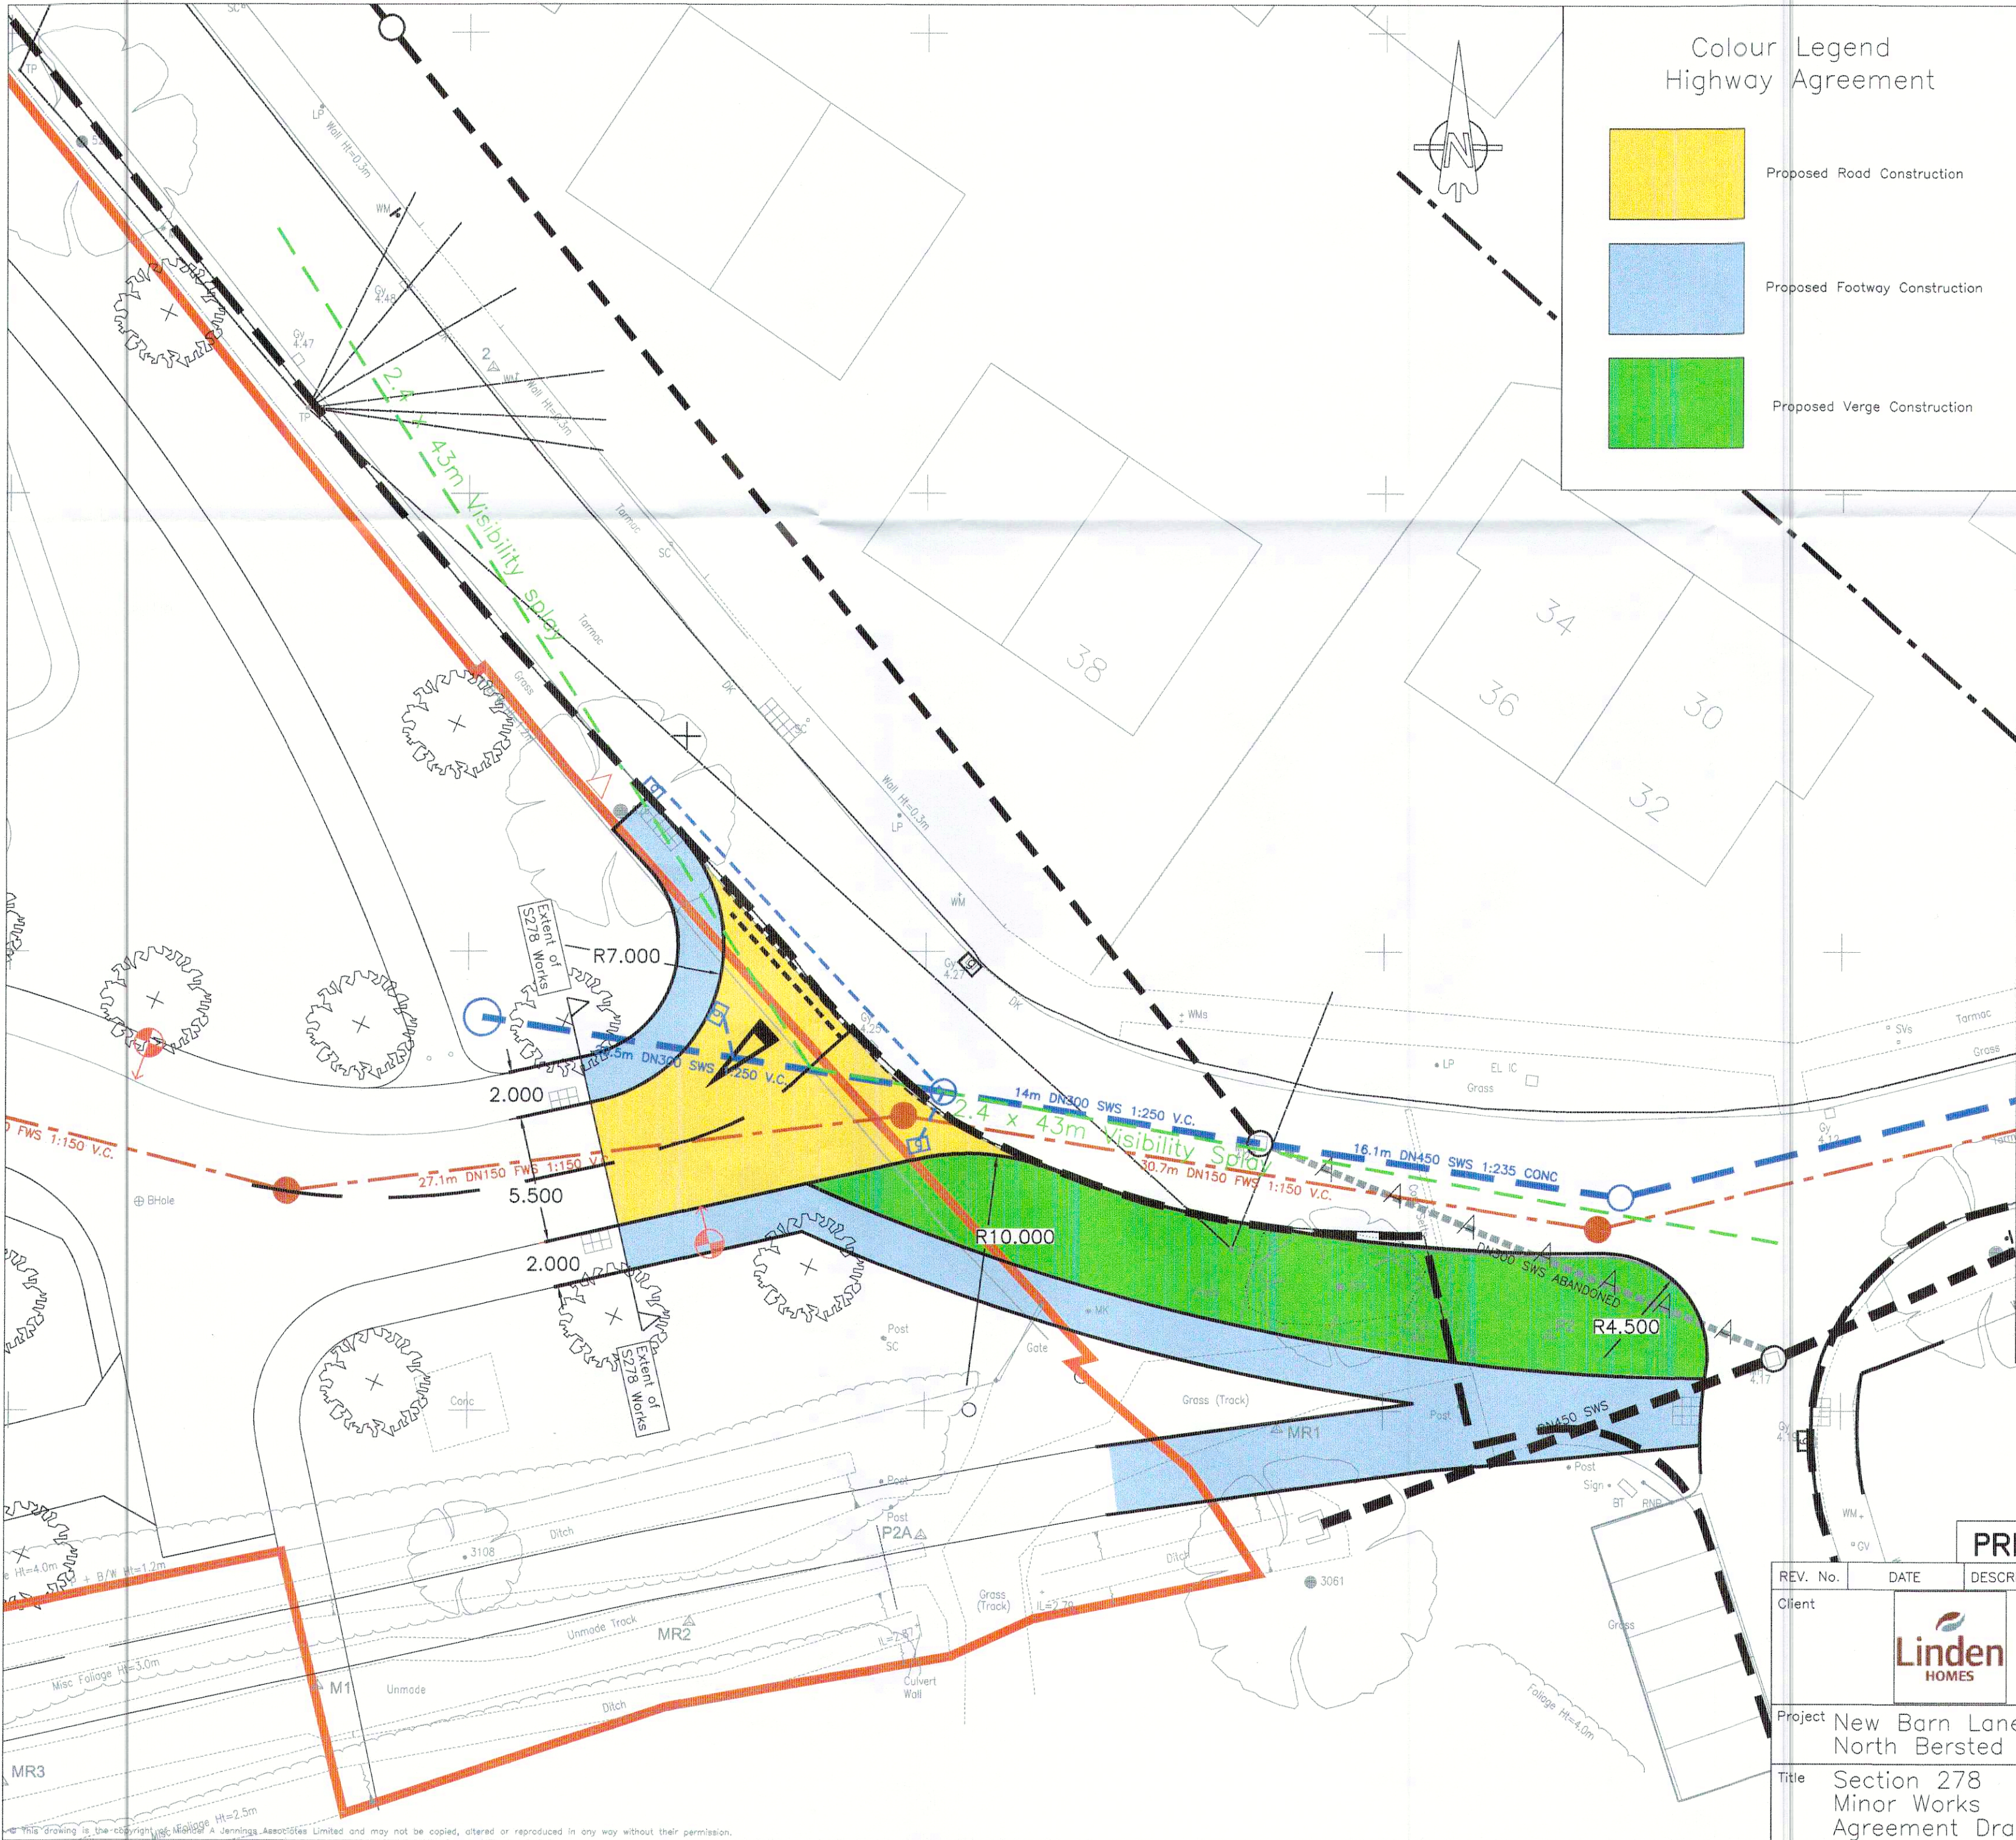


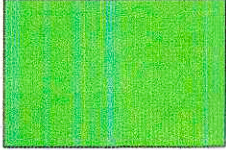

Colour Legend
Highway Agreement


-  Proposed Road Construction
-  Proposed Footway Construction
-  Proposed Verge Construction

This drawing is to be read in conjunction with all other drawings listed below:

- LH5232-2000!A! Topographical Survey
- LH5232-2001!A! Site Clearance
- LH5232-2002!A! General Arrangement
- LH5232-2003!A! Signs and Lines
- LH5232-2004!A! Surfacing Layout
- LH5232-2005!A! Levels and Contours Plan
- LH5232-2006!A! Crown and Channel Profiles
- LH5232-2007!A! Vehicle Tracking
- LH5232-2008!A! Land Dedication Plan
- LH5232-2009!A! Agreement Plan
- S278-38-02 revision B Approved Kerb Type Selection
- S278-38-04 revision B Footway/Cycleway Standard Details
- S278-38-11 revision B Gully A - Pre-Cast Concrete
- S278-38-13 revision B Type B Catchpit
- S278-38-18 revision A Tactile Crossings
- S278-38-20 revision B Tie-in Options
- S278-38-21 revision F Carriageway Flexible Specification

Notes:
All works to be in accordance with the Design Manual for Roads and Bridges and the specifications issued by West Sussex County Council.

KEY
Street Lighting to be designed by West Sussex County Council.
Street Lighting Specification subject to approval by WSCC Street Lighting contractor. - Refer to development specification on website: www.westsussex.gov.uk/roadagreements

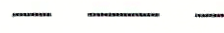-  Existing Street Lighting
-  Existing highway gully
-  Proposed Tactile paving.
-  Proposed Foul sewer
-  Proposed Storm sewer
-  Proposed Highway Gully
-  Existing Storm sewer
-  Site Boundary
-  Existing Highway Boundary

PRELIMINARY - FOR APPROVAL

REV. No.	DATE	DESCRIPTION	INITIALS
Client		MJA CONSULTING CIVIL AND STRUCTURAL ENGINEERS Monarch House, Barton Lane, Abingdon, Oxon, OX14 3NB Tel: 01235 555173 Fax: 01235 523226	
Project	New Barn Lane, North Bersted		
Title	Section 278 Minor Works Agreement Drawing	Scale 1:200 @A2 Checked KTG	Date Jan ' 2018 Drawn JRV
		Drawing No. LH5232-2009!A!	Rev A