
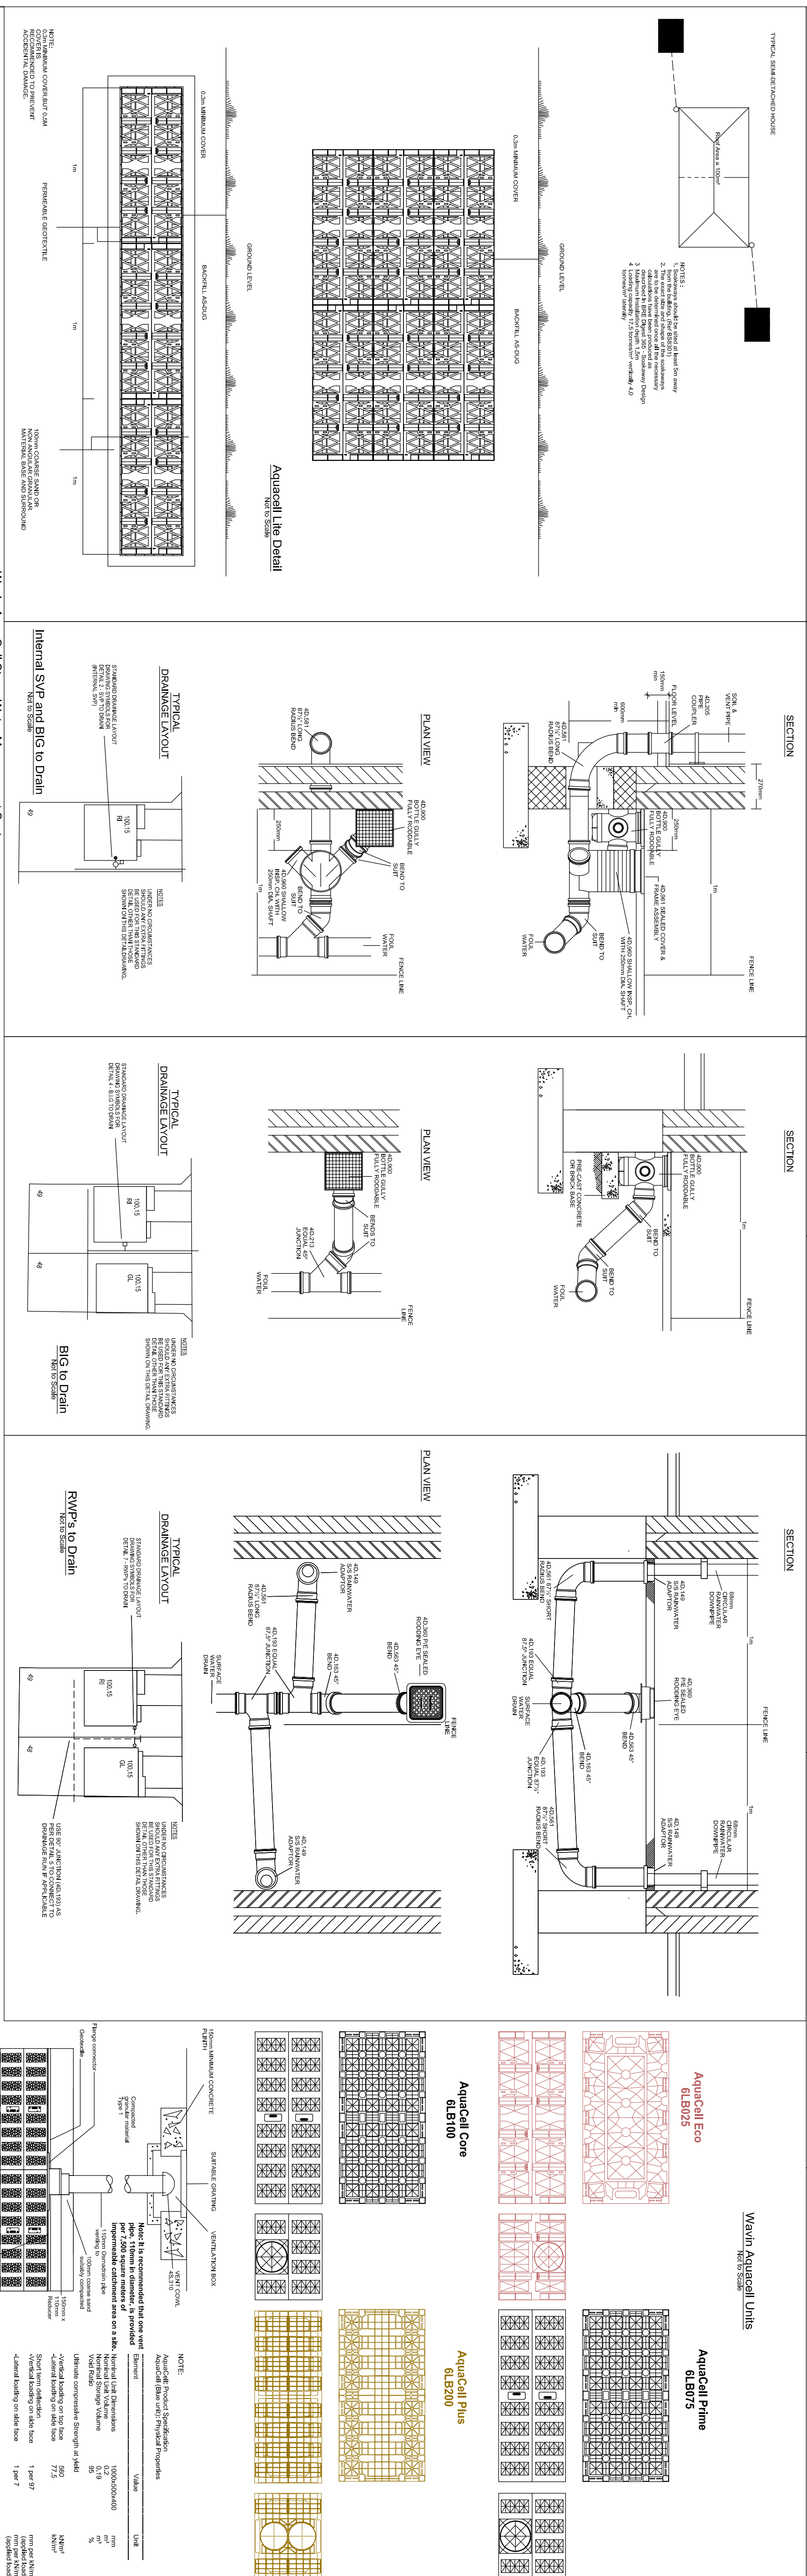


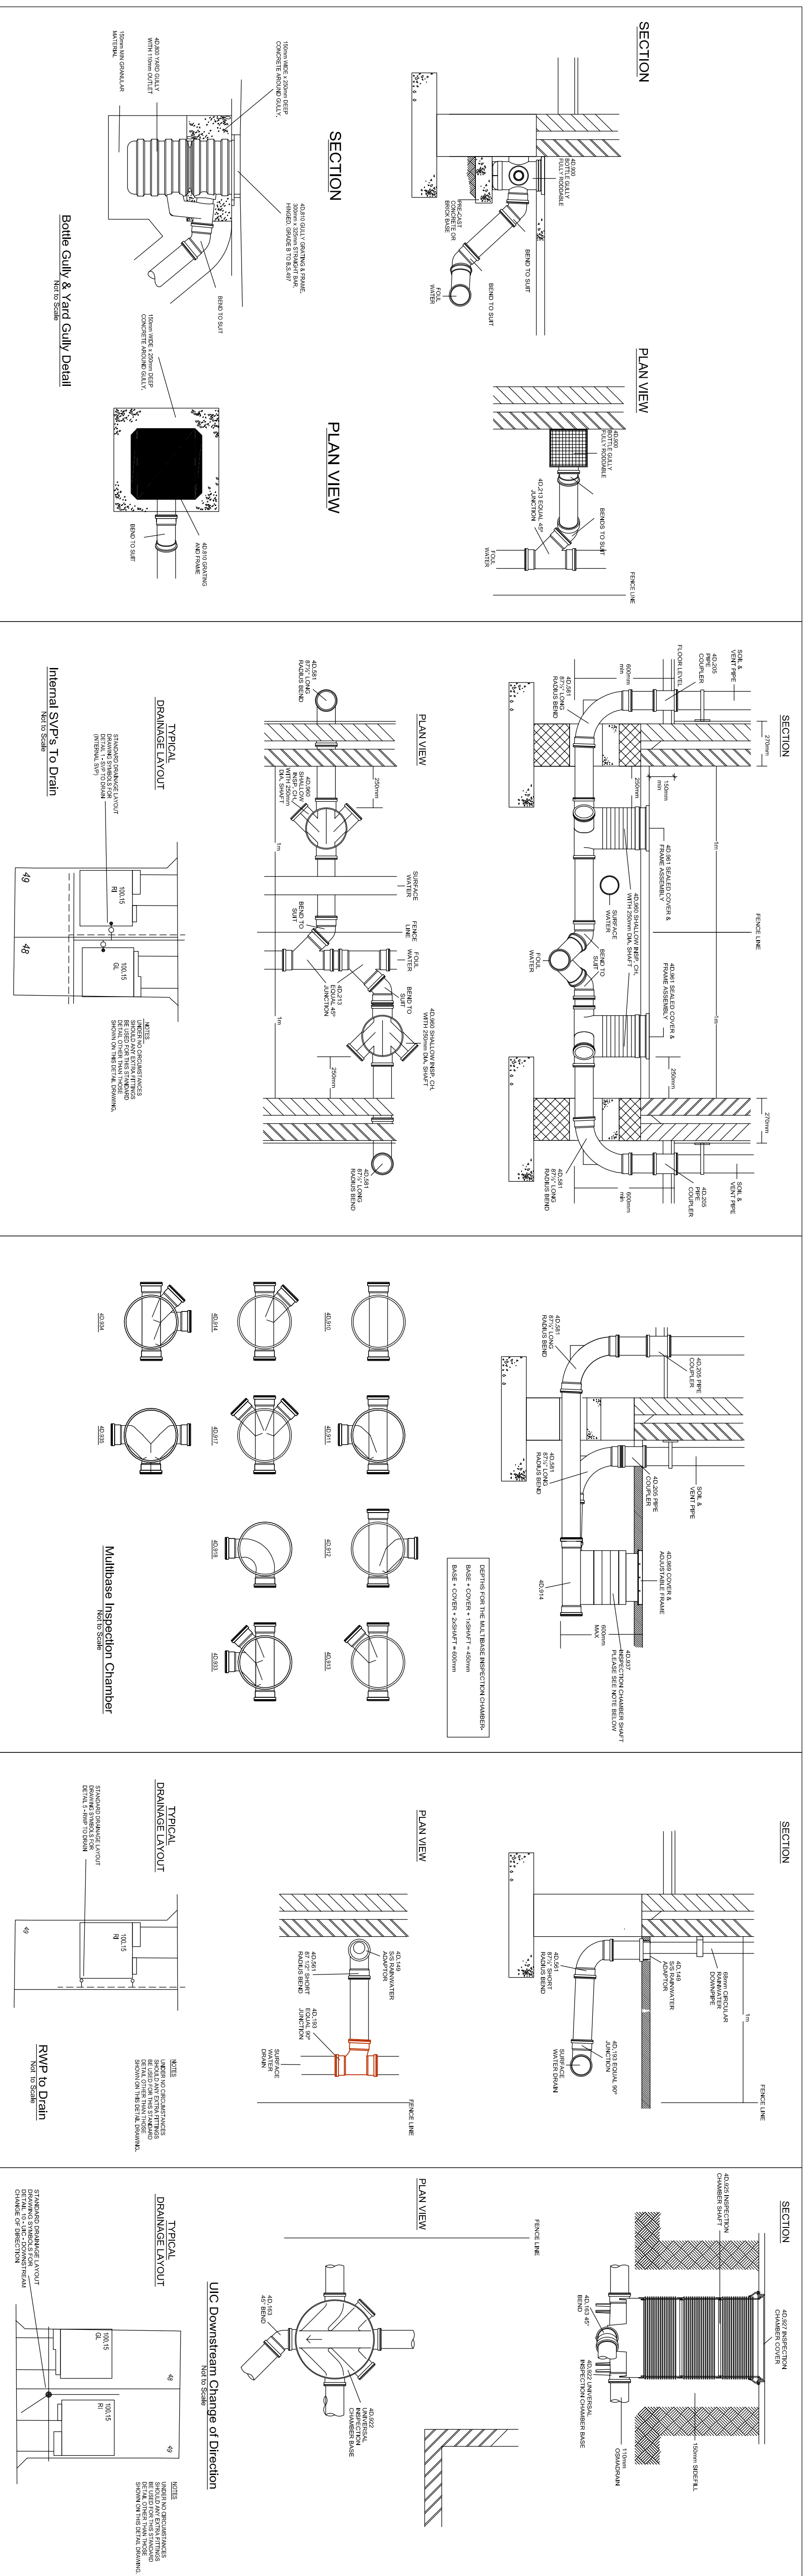

VENT DETAILS						(Drawn by Name)	
Scales as Requested							
PRELIMINARY							
A	30.01.18	Drawing No amended					
REV. No.	DATE	DESCRIPTION					
Client			 MJA CONSULTING CIVIL AND STRUCTURAL ENGINEERS Monarch House, Bailton Lane, Abington, Oxon, OX14 3NB, Tel. 01235 555173 Fax. 01235 922226				
Project New Barn Lane, North Bersted							
Title	Private Drainage Construction Details		Scale	Date		Drawing No.	Rev
			As shown@A1	Dec 2017		LHS232-1022	A
Sheet 1 of 2	Checked		Drawn		IDF		
			KTG				