



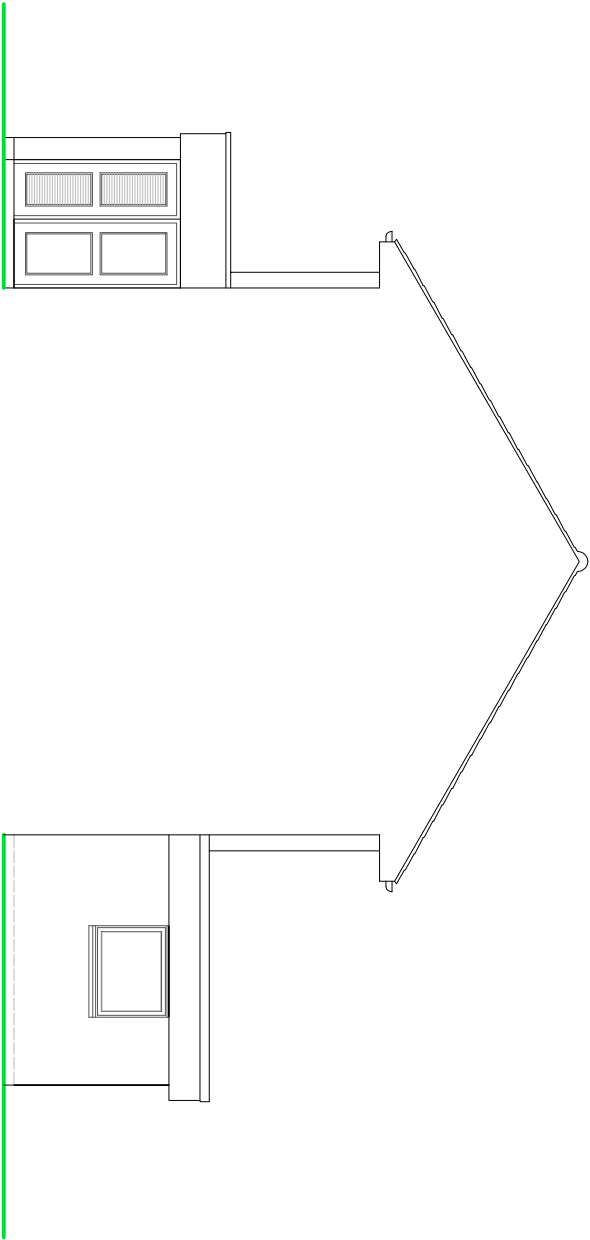


SIDE ELEVATION


- NOTES
- ROOF - Interlocking concrete tiles to pitched roof.
 - WALLS - Mixture of face brickwork with tile hanging to upper elevations.
 - WINDOWS/DOORS - White framed PVC double glazed units.

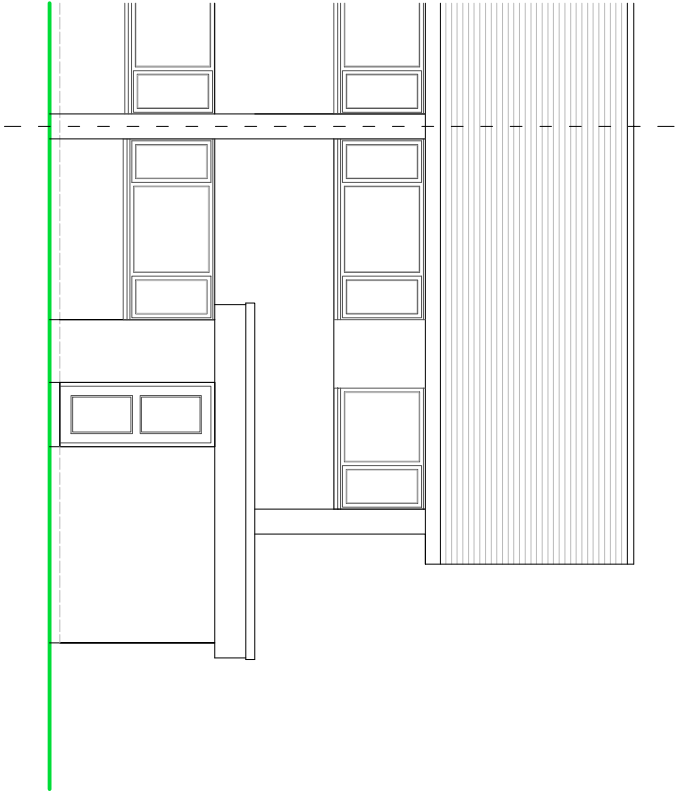

REAR ELEVATION

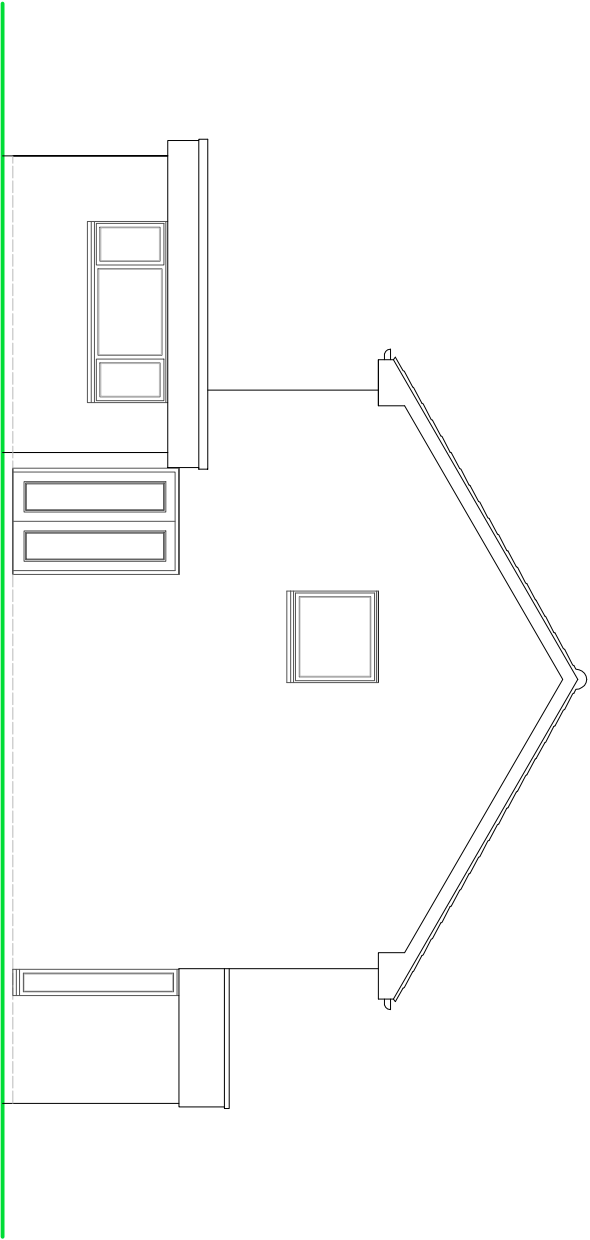

SIDE ELEVATION

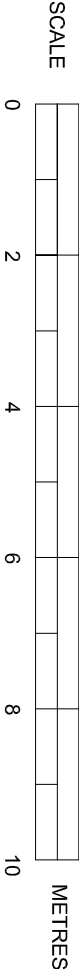

EXISTING ELEVATIONS

SUSSEX BUILDING CONSULTANCY LIMITED

7 CYGNET WALK, NORTH BERSTED,
BOGNOR REGIS, WEST SUSSEX.

SCALE - 1/100 REV - DATE - 03/11/2020

LABC

partner

3 NORTHCOTE ROAD
BOGNOR REGIS
PO21 3LZ
TEL - (01243) 981379