



LOCK-UP GARAGE PLANS

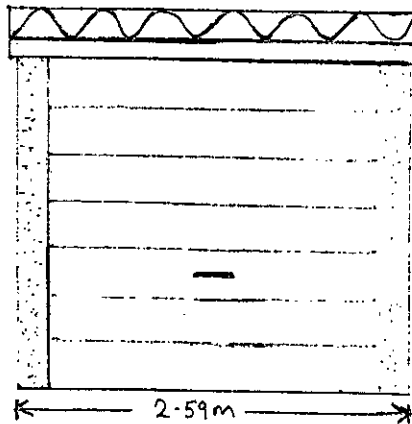

WHITE
HORIZONTAL
RIBBED STEEL
UP AND OVER
DOOR


FRONT ELEVATION

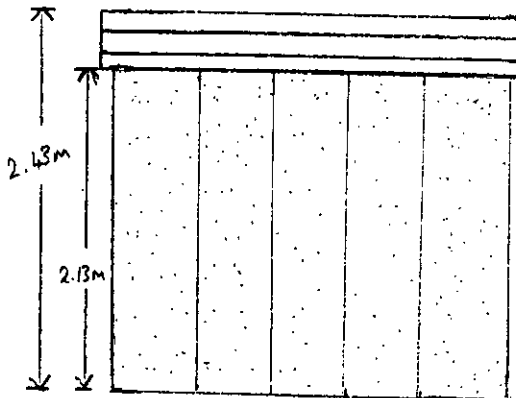

WHITE
PVC FASCIAS

PRECAST
STEEL
REINFORCED
CONCRETE PANELS
WITH MULTI
SPAR FINISH


REAR ELEVATION

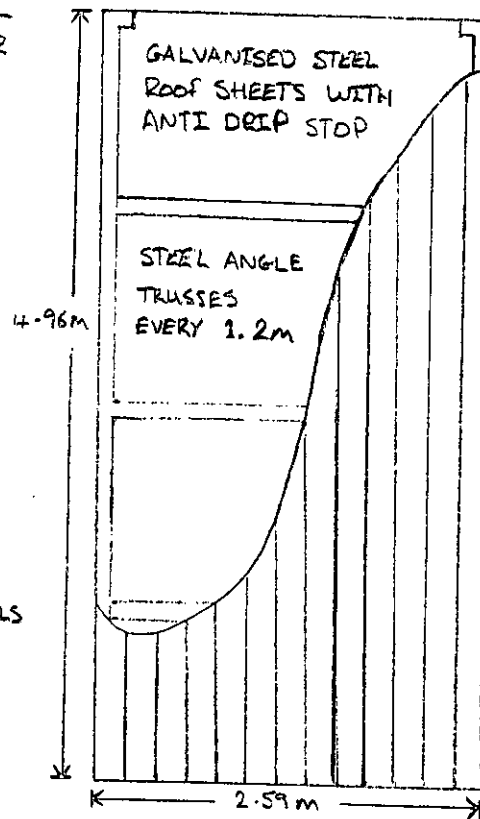

GALVANISED STEEL
ROOF SHEETS WITH
ANTI DRIP STOP

STEEL ANGLE
TRUSSES
EVERY 1.2m

FLOOR PLAN

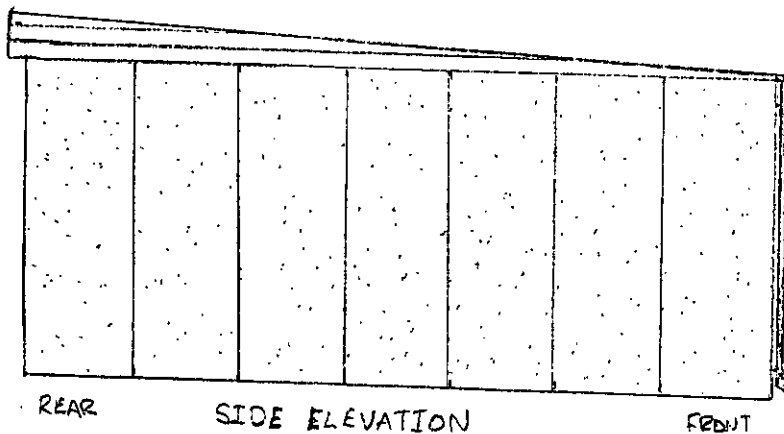

BLACK PVC
GUTTERING
AND DOWN
PIPE

REAR

SIDE ELEVATION

FRONT

SITE ADDRESS:

LAND LYING TO THE SOUTH WEST OF RAVENS WAY
BOGNOR REGIS
WEST SUSSEX
PO22 9ER

SCALE: 1:50