
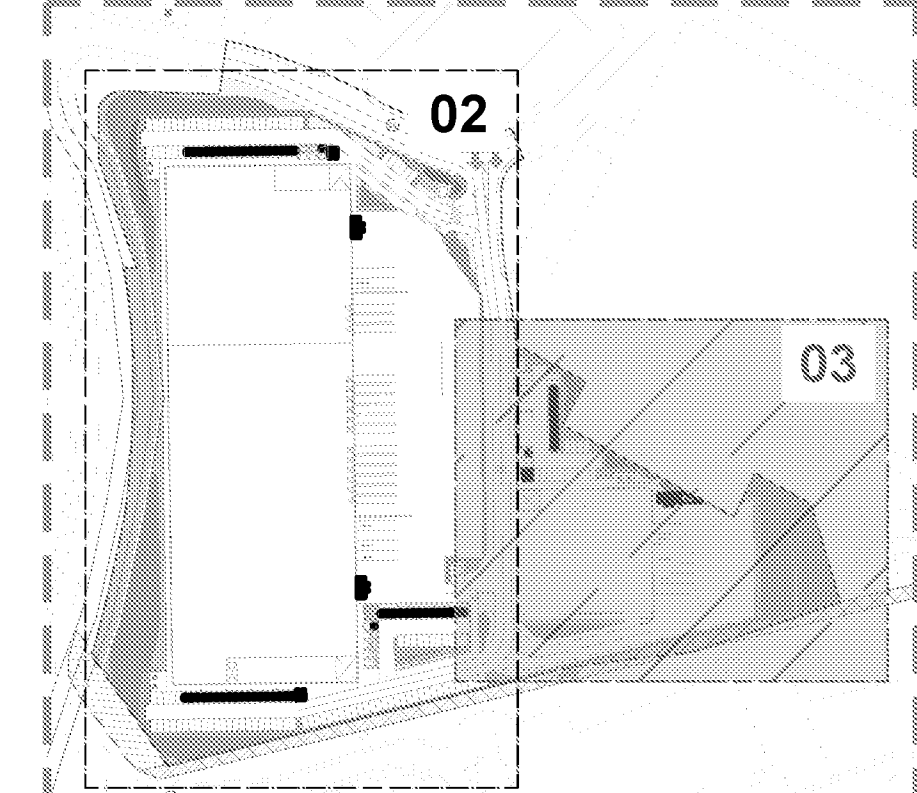


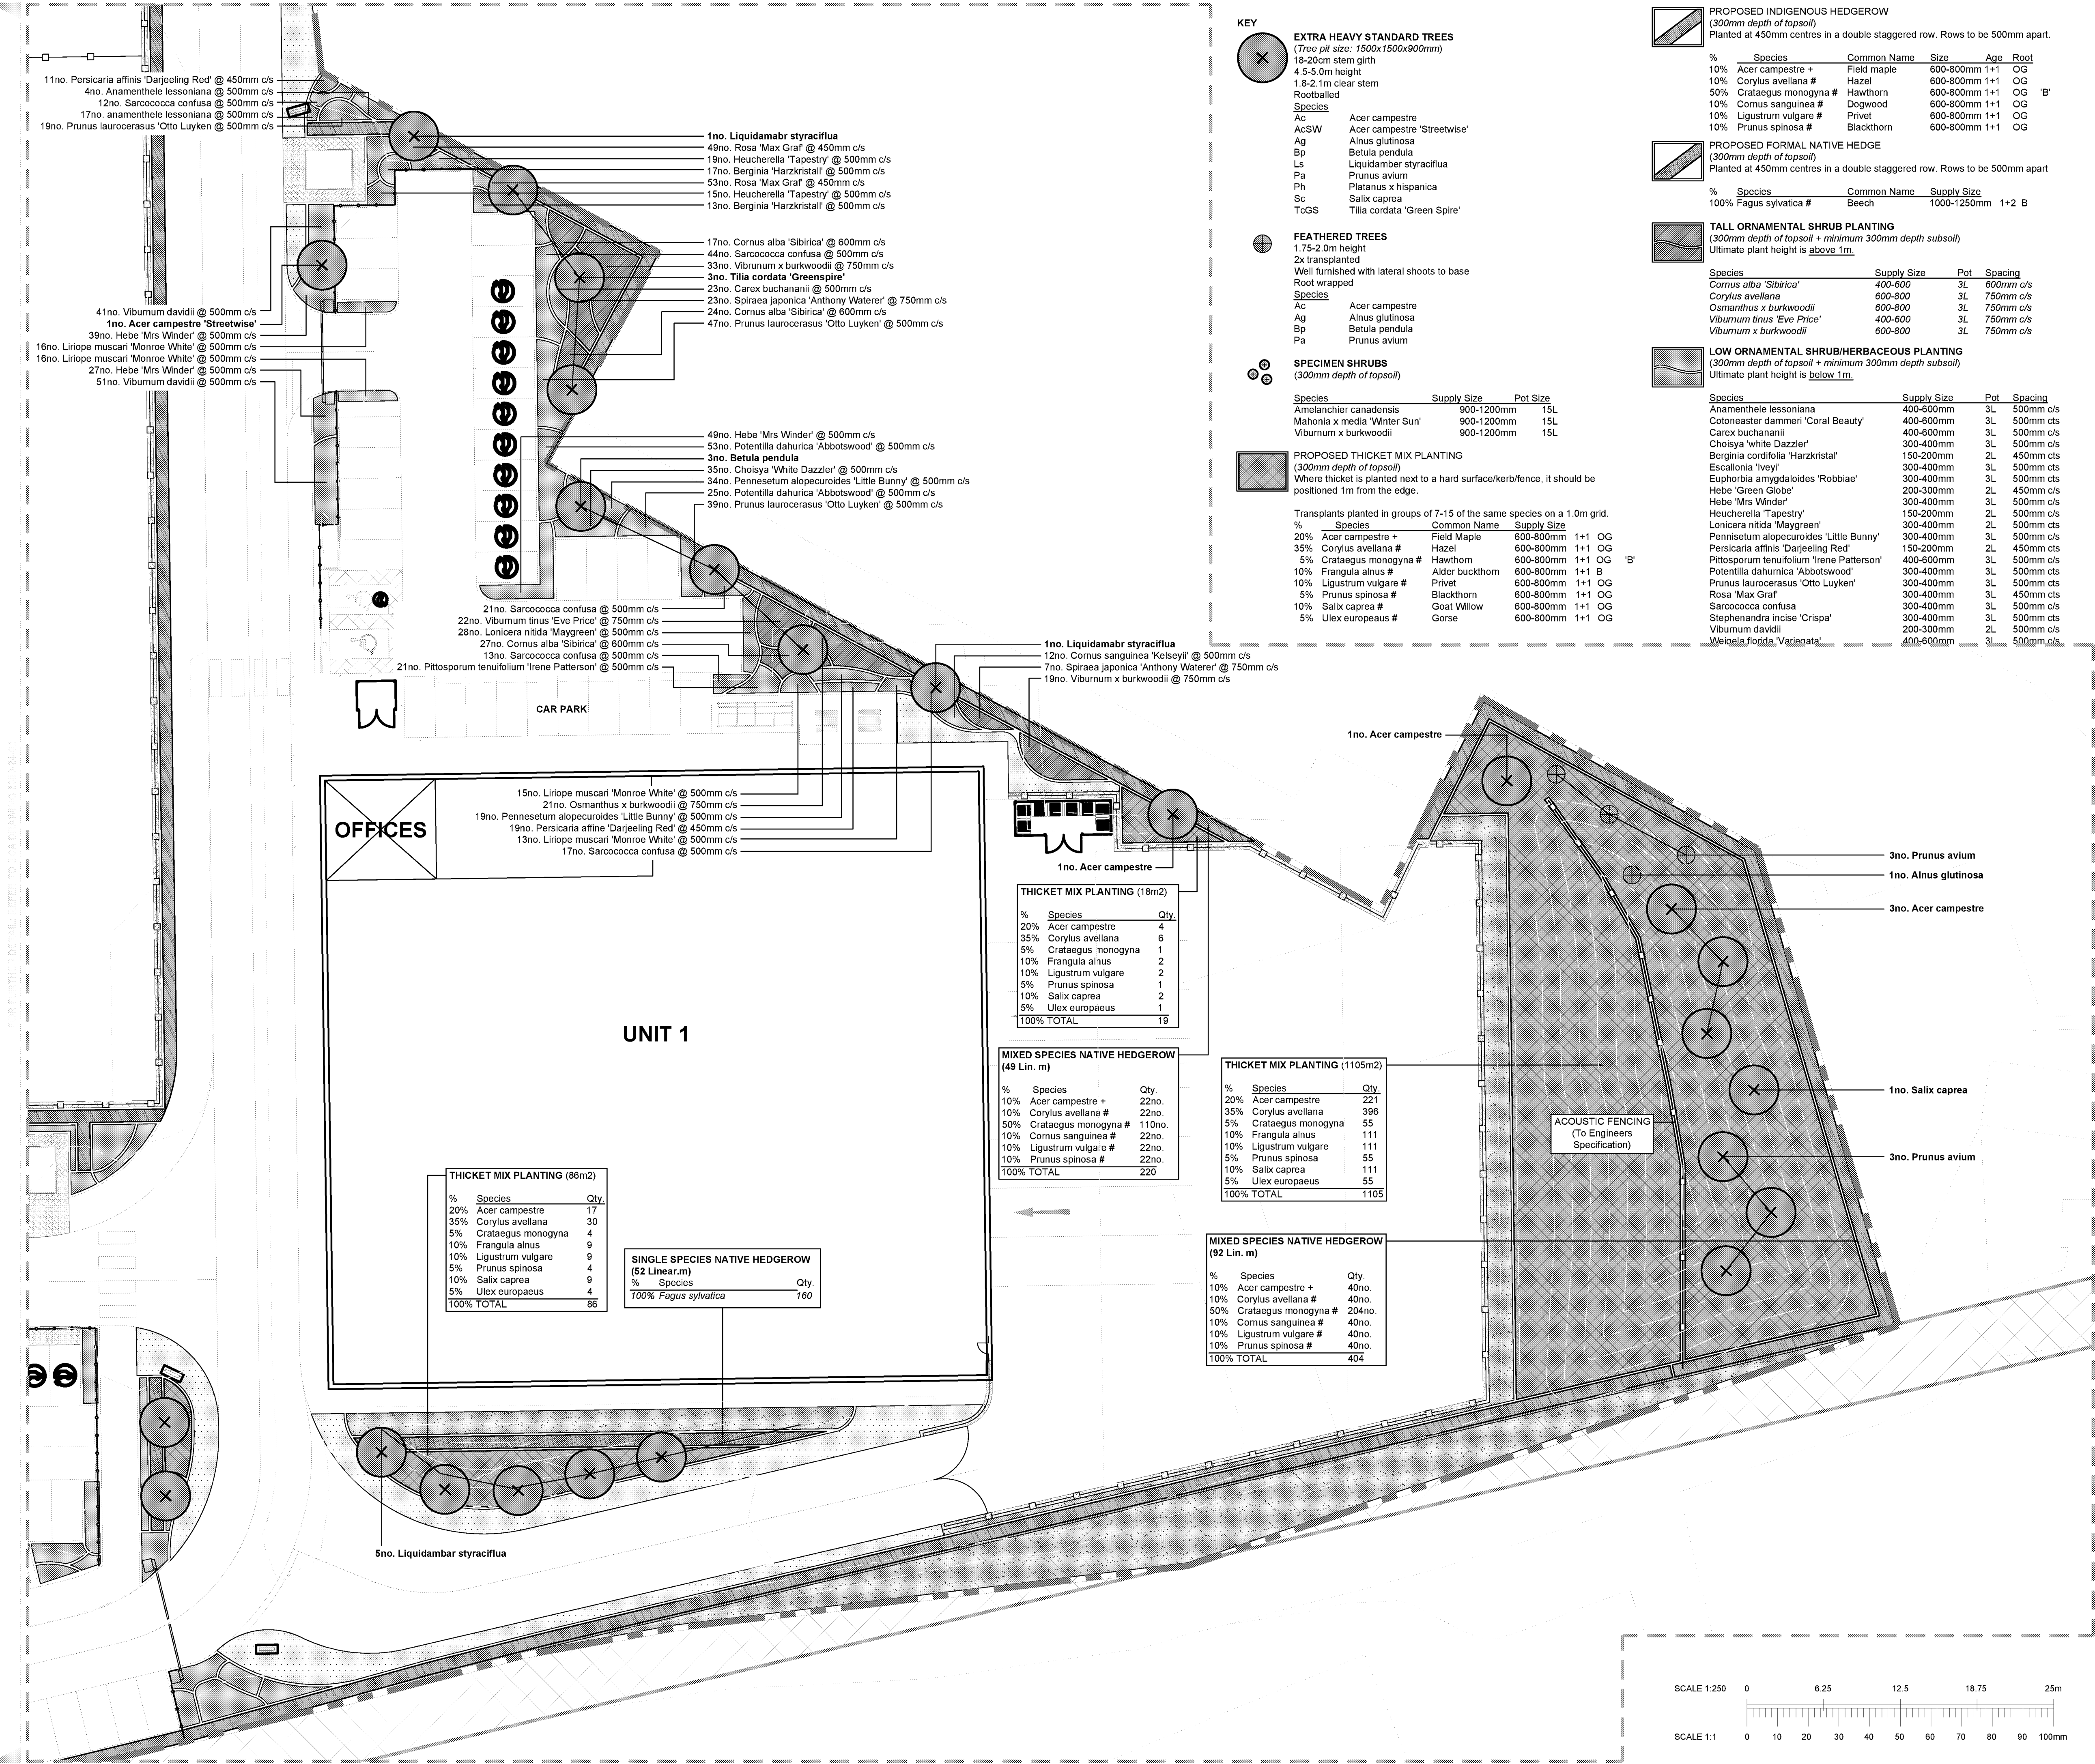

REV	DESCRIPTION	BY	CHKD	DATE
03	Colour added to plan	MB		12-11-24
02	Updated to suit revised site layout plan	HC	MB	04-11-24
01	Issued for construction	HC	MB	25-10-24

CLIENT

PANATTONI

PROJECT

OLDLANDS FARM PHASE 3,
NEWLANDS ROAD, BOGNOR
REGIS

DRAWING TITLE

DETAILED PLANTING PLAN
(Sheet 2 of 2)

CONTRACT NUMBER:

2380/24

DATE:

22/10/24

DRAWING STATUS:

CONSTRUCTION

CAD REFERENCE:

2380-24-02+03

DRAWN BY:

HC

CHECKED BY:

MB

SCALE:

1:250

ORIGINAL SHEET:

A0

PROJECT ORIGINATOR

VOLUME

LEVEL

TYPE

ROLE

NUMBER

STATUS

REV

XXX

BCA

ELS

XX

DR

L

2380-24-03

C

03

BCA Design

Studio 3, The Court, Holwell Business Park Northfield Road, Southampton,

Warrickshire CV47 0FS

Tel: +44 (0)1926 614031 Email: gen@bca-landscape.com Website: www.bca-landscape.com