
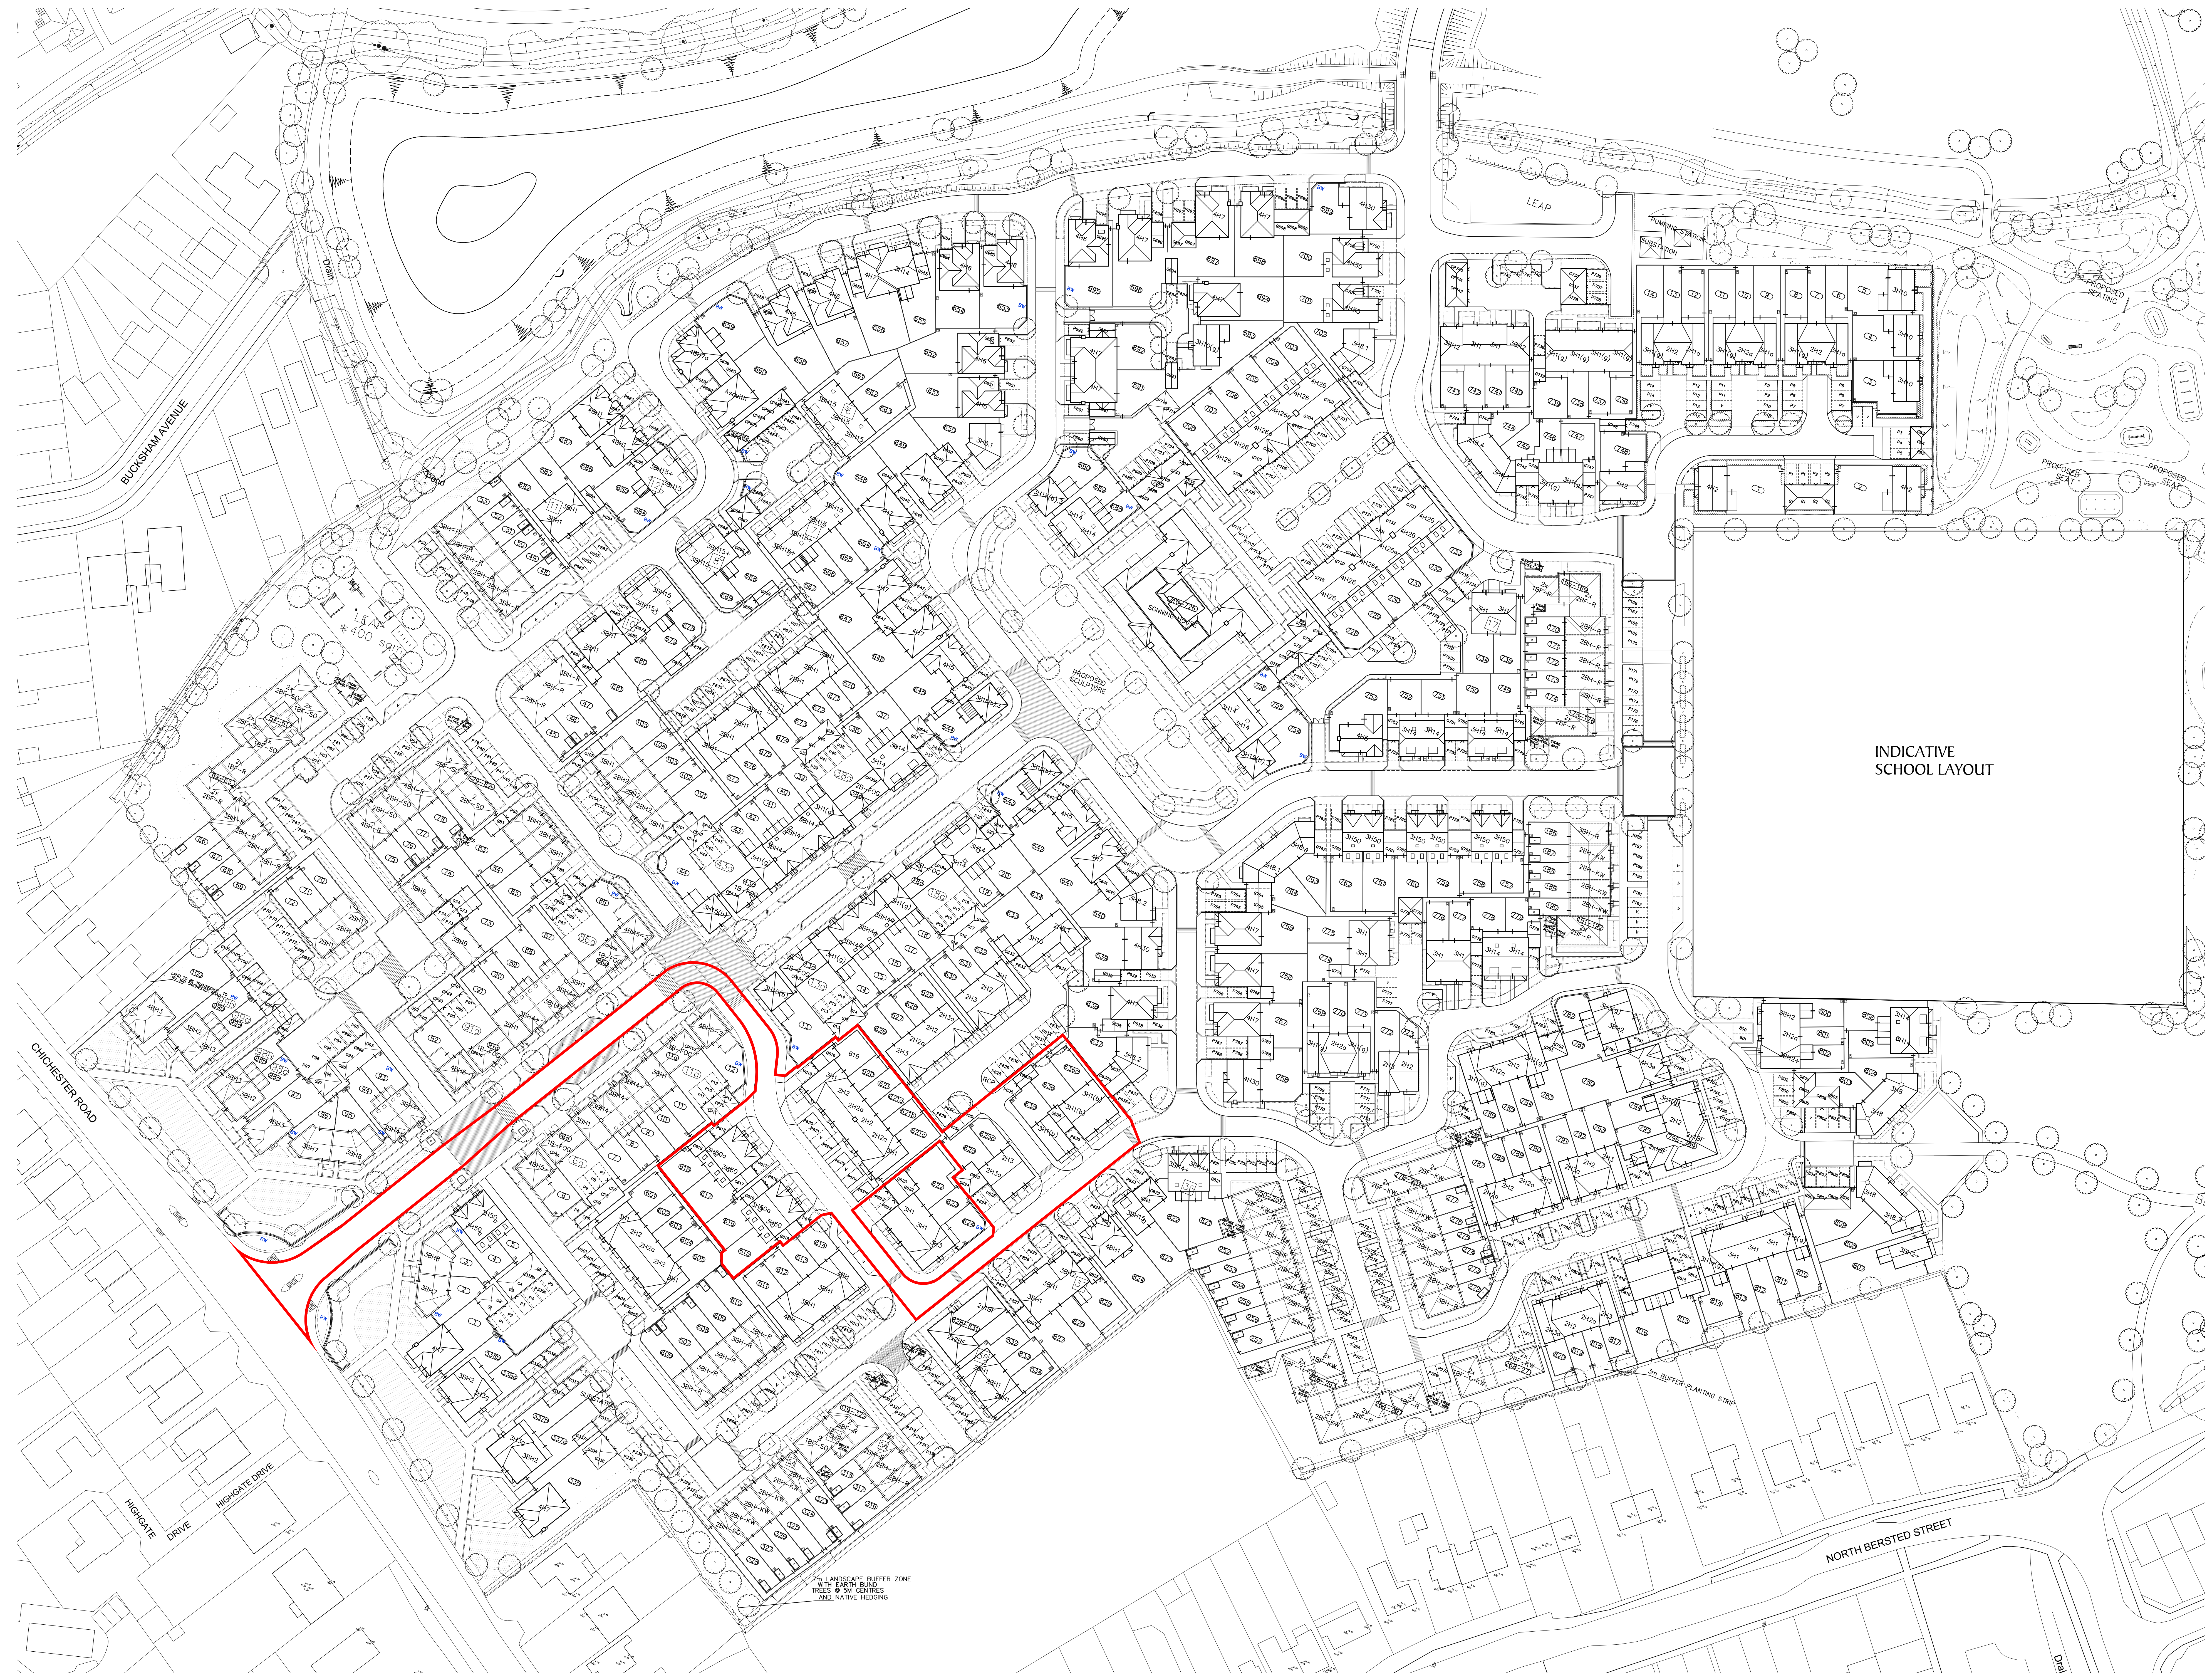


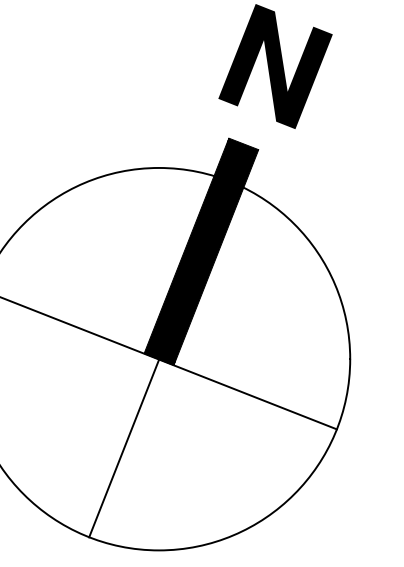

- C 04/03/19 Red line application boundary adjusted.
B 11/01/19 Plots 615-621c, 625, 625a & 635-636a revised.
A 18/10/18 Garage to Plot 336 revised.

REF	DATE	REVISION
-----	------	----------

DEVELOPER
SITE 6
CHICHESTER ROAD
NORTH BERSTED

DRAWING TITLE
SITE LAYOUT - PHASE 4c

Berkeley
Designed for life
Berkeley Homes (Southern) Limited
Berkeley House, Bay Tree Avenue
Leatherhead
Surrey, KT22 7UE
Tel: (01372) 370400

DESIGN NAM	CHECKED
DATE JANUARY 2019	SCALE 1:500@A0

REV. NO. S814/Ph4c/01	REV. C
--------------------------	-----------