


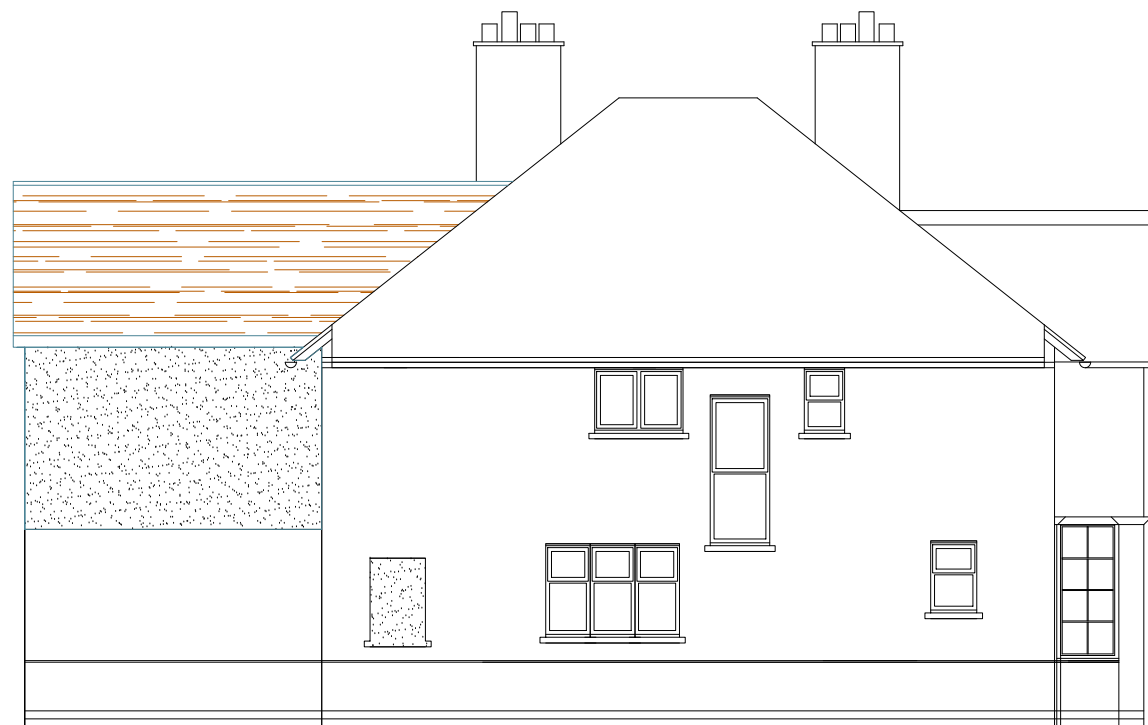

REAR ELEVATION (NORTH EAST)



SIDE ELEVATION (SOUTH EAST)



SIDE ELEVATION (NORTH WEST)

MATERIALS:-

PITCHED ROOF - CONCRETE INTERLOCKING TILES
WALLS - BLOCK AND RENDER
GABLE WALL - BLOCK AND TILE HANGING
WINDOWS - UPVC DOUBLE GLAZED.



Giles Pearce Ltd
Chartered Surveyors - Architectural Consultants
St John's House, St John's Street, Chichester, PO19 1UU

Tel 01243 771040
Mob 07812 195560 07587636318
e-mail:info@gp-surveyors.co.uk

FIRST FLOOR REAR EXTENSION
330 CHICHESTER ROAD, BOGNOR REGIS. PO21 5AU.

DRW NO 7a SCALE 1/100 (A3)
PROPOSD ELEVATIONS