





Plot 11 303A  
Plot 12 303  
FRONT ELEVATION  
Note : Wall areas left clear to elevations are in facing brickwork

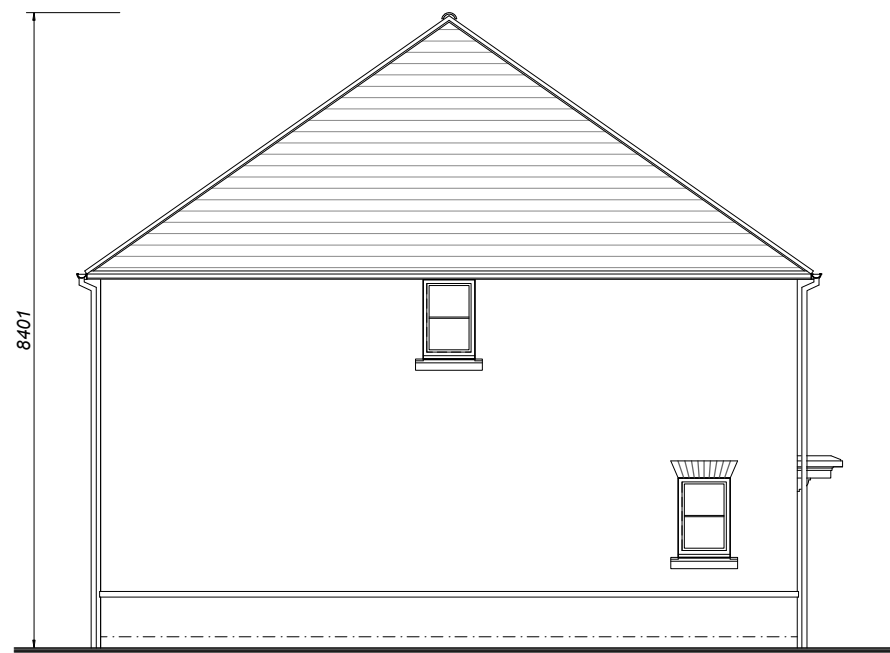


Plot 11 303A  
SIDE ELEVATION




Plot 12 303  
Plot 11 303A  
REAR ELEVATION

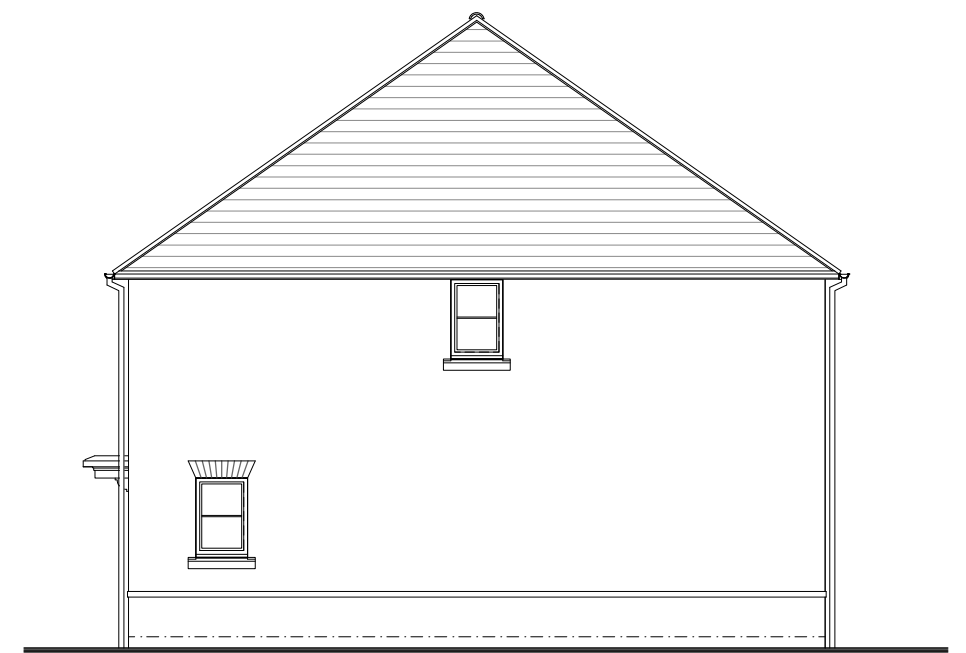


Plot 12 303  
SIDE ELEVATION

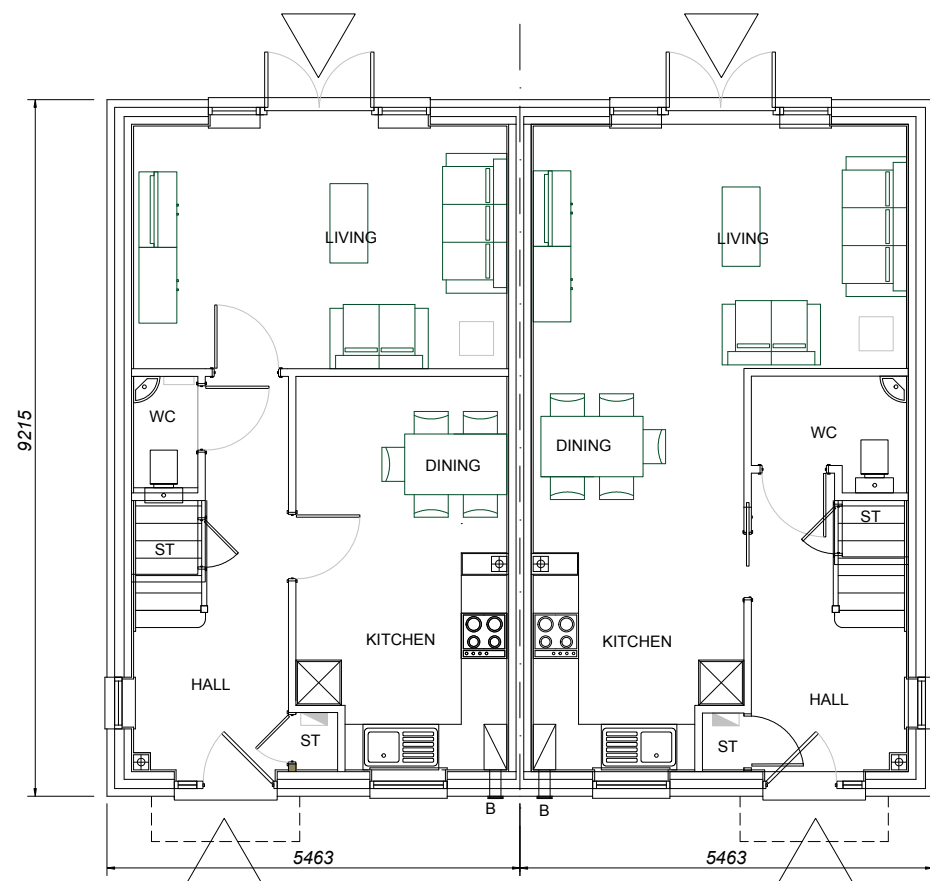


Plot 11 303A  
Plot 12 303  
GROUND FLOOR PLAN

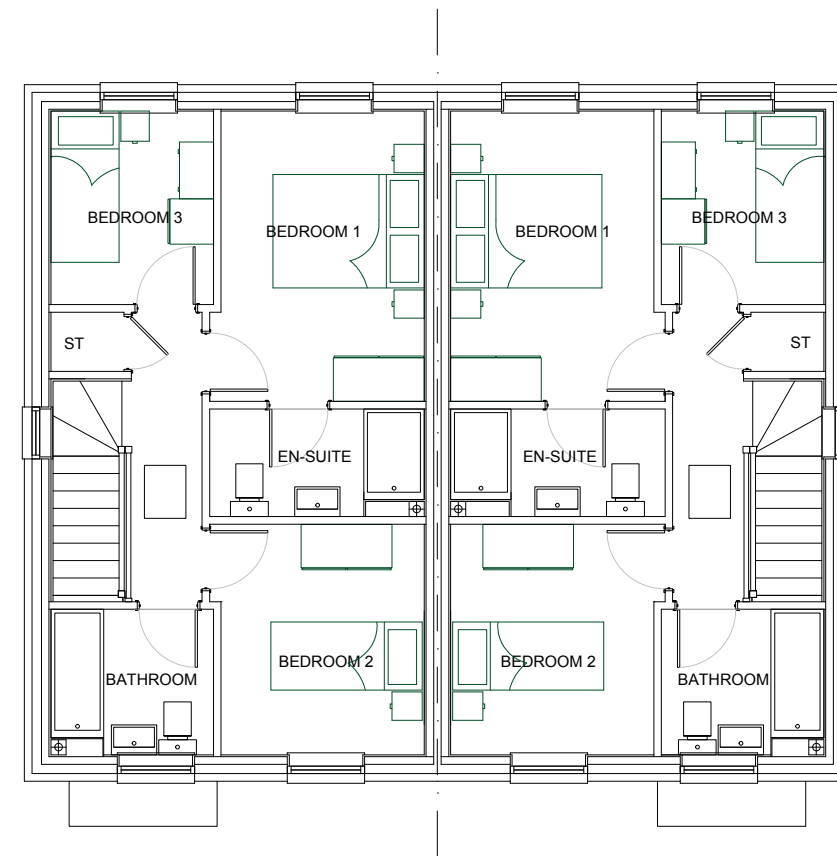

FIRST FLOOR PLAN

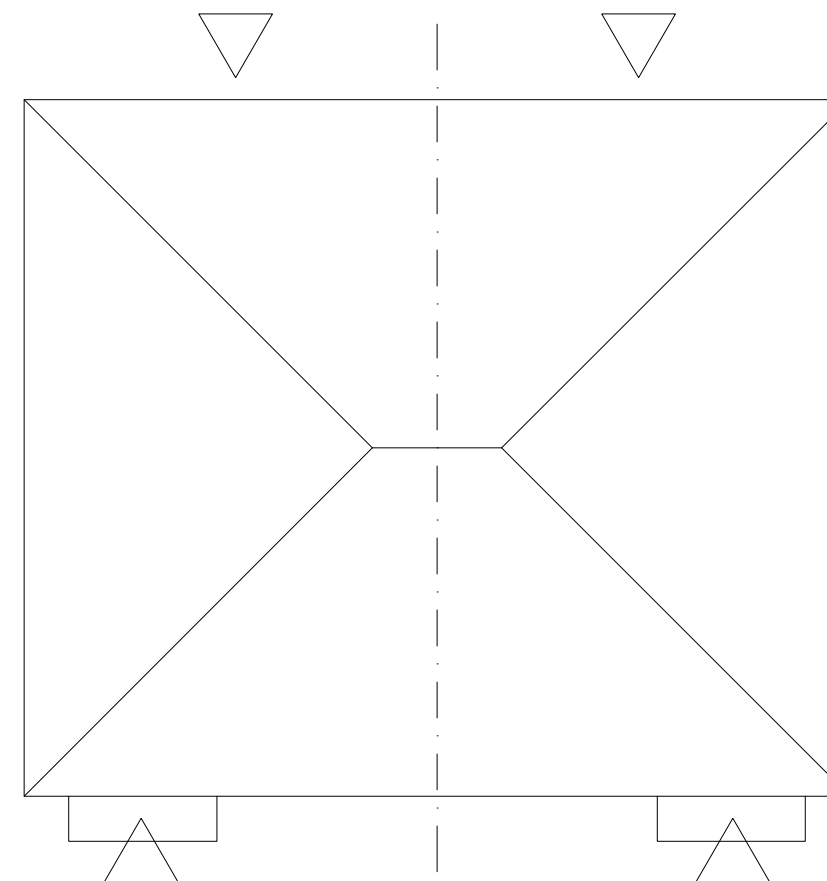

ROOF PLAN

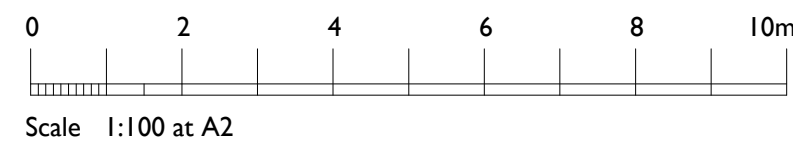

## House Types 303A & 303 Plots 11 & 12.

Private.

303 : 84.16sq.m. / 905sq.ft.  
3 bed 4 person unit

303A : 84.16sq.m. / 905sq.ft.  
3 bed 4 person unit

urban.pulse design

The Studio, Unit 17, Vicarage Farm, Winchester Road,  
Fairoak, Hampshire, SO50 7HD  
023 8069 7010

enquiries@urbanpulsedesign.co.uk www.urbanpulsedesign.co.uk

PROJECT  
Land West of New Barn Lane  
North Bersted, Bognor Regis  
Alternative Application  
Linden Homes South

| Project type | Drawing classification | Work stage |
|--------------|------------------------|------------|
|--------------|------------------------|------------|

DRAWING TITLE  
Plots 11 & 12  
House Types 303A & 303  
Floor Plans & Elevations

| SCALE | SHEET SIZE | SHEET No. | DRAWN | CHKD | DATE       | CAD FILE |
|-------|------------|-----------|-------|------|------------|----------|
| 1:100 | A2         | 1 of 1    |       |      | 13/02/2019 |          |

19-1013-017-1st