





Plot 71 A3
Plot 72 A3
Plot 73 A3
FRONT ELEVATION
Note : Wall areas left clear to elevations are in facing brickwork

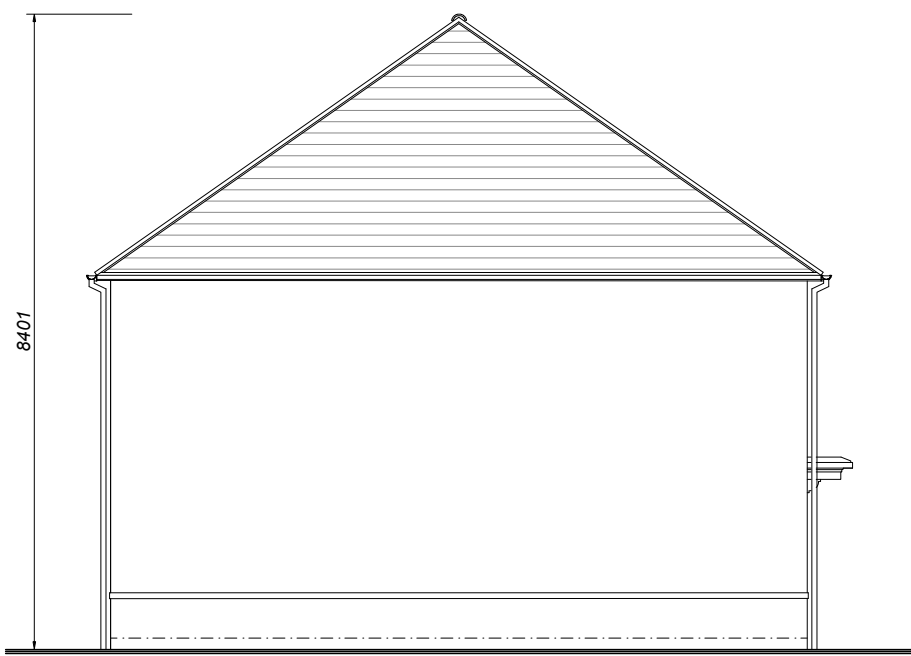


Plot 71 A3
SIDE ELEVATION



Plot 73 A3
REAR ELEVATION

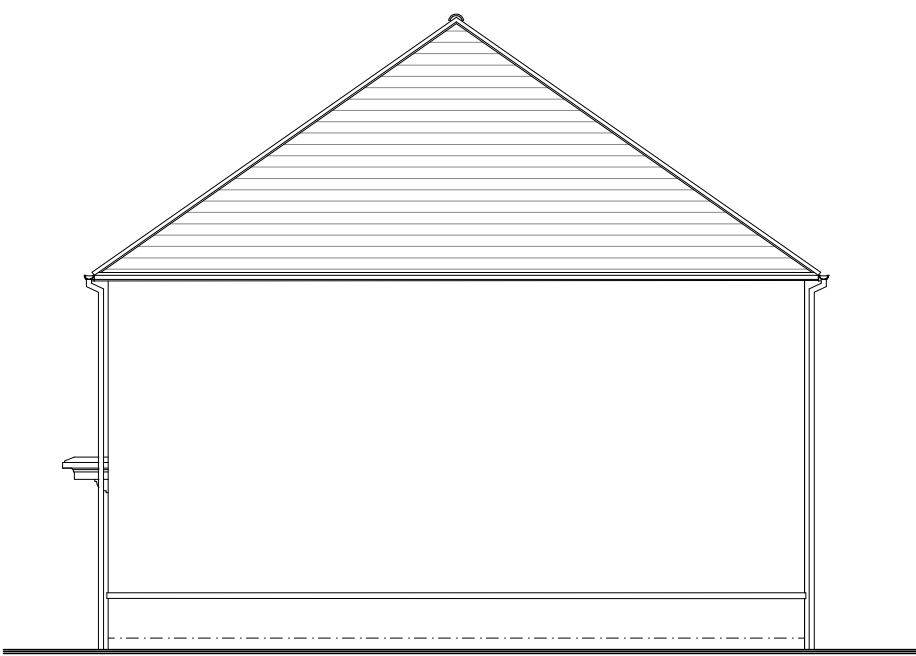


Plot 73 A3
SIDE ELEVATION

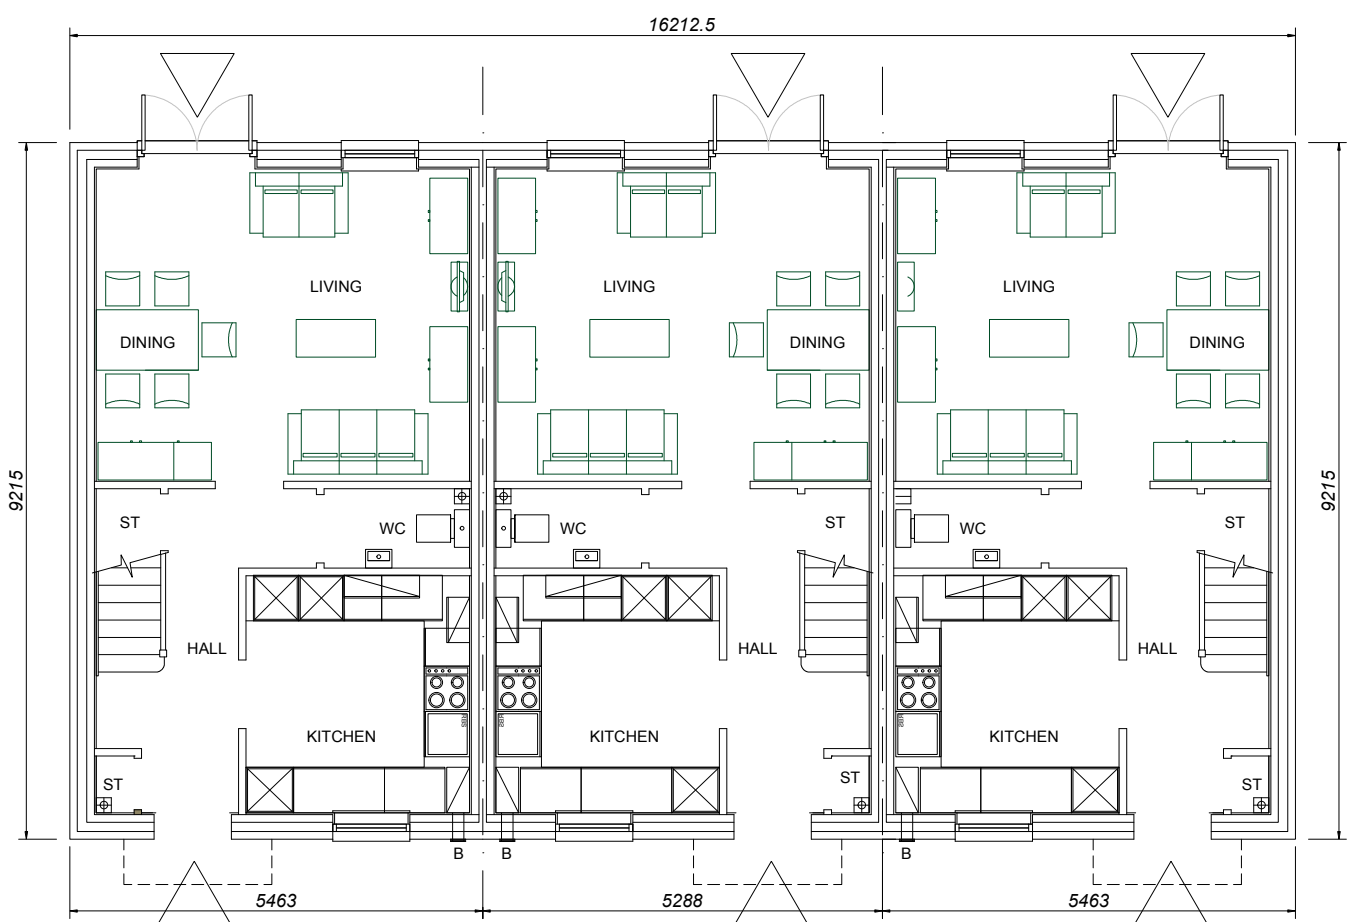


Plot 71 A3
Plot 72 A3
Plot 73 A3
GROUND FLOOR PLAN



FIRST FLOOR PLAN

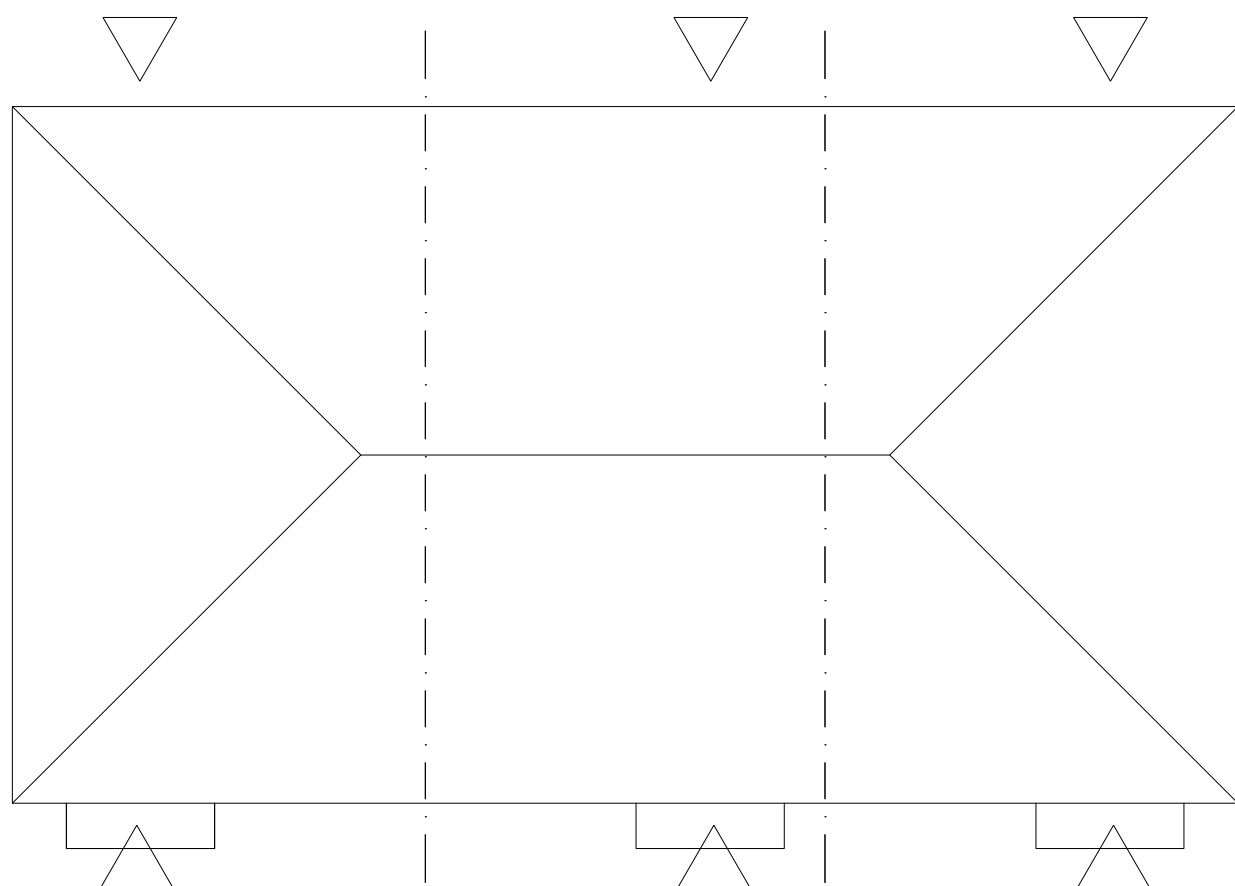

ROOF PLAN

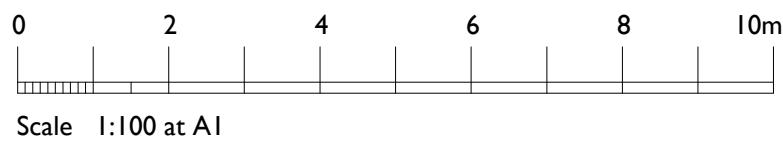

House Type A3
Plots 71, 72 & 73.
Affordable. Rent.
A3 : 84.16sq.m. / 905sq.ft.
3 bed 4 person unit

urban pulse design

The Studio , Unit 17, Vicarage Farm Business Park, Winchester Road,
Fairoak, Hampshire, SO50 7HD
023 8069 7010
enquiries@urbanpulsedesign.co.uk www.urbanpulsedesign.co.uk

Land West of New Barn Lane
North Bersted, Bognor Regis
Alternative Application
Linden Homes South

DRAWING TITLE
Plots 71, 72 & 73,
House Type A3,
Floor Plans & Elevations

SCALE	SHEET SIZE	SHEET No.	DRAWN	CHKD	DATE	CAD FILE
1:100	A1	of			13/02/2019	

Detail Planning

19-1013-036-1st