


99 Unit Scheme Alternative Application
Catchment Areas +10%

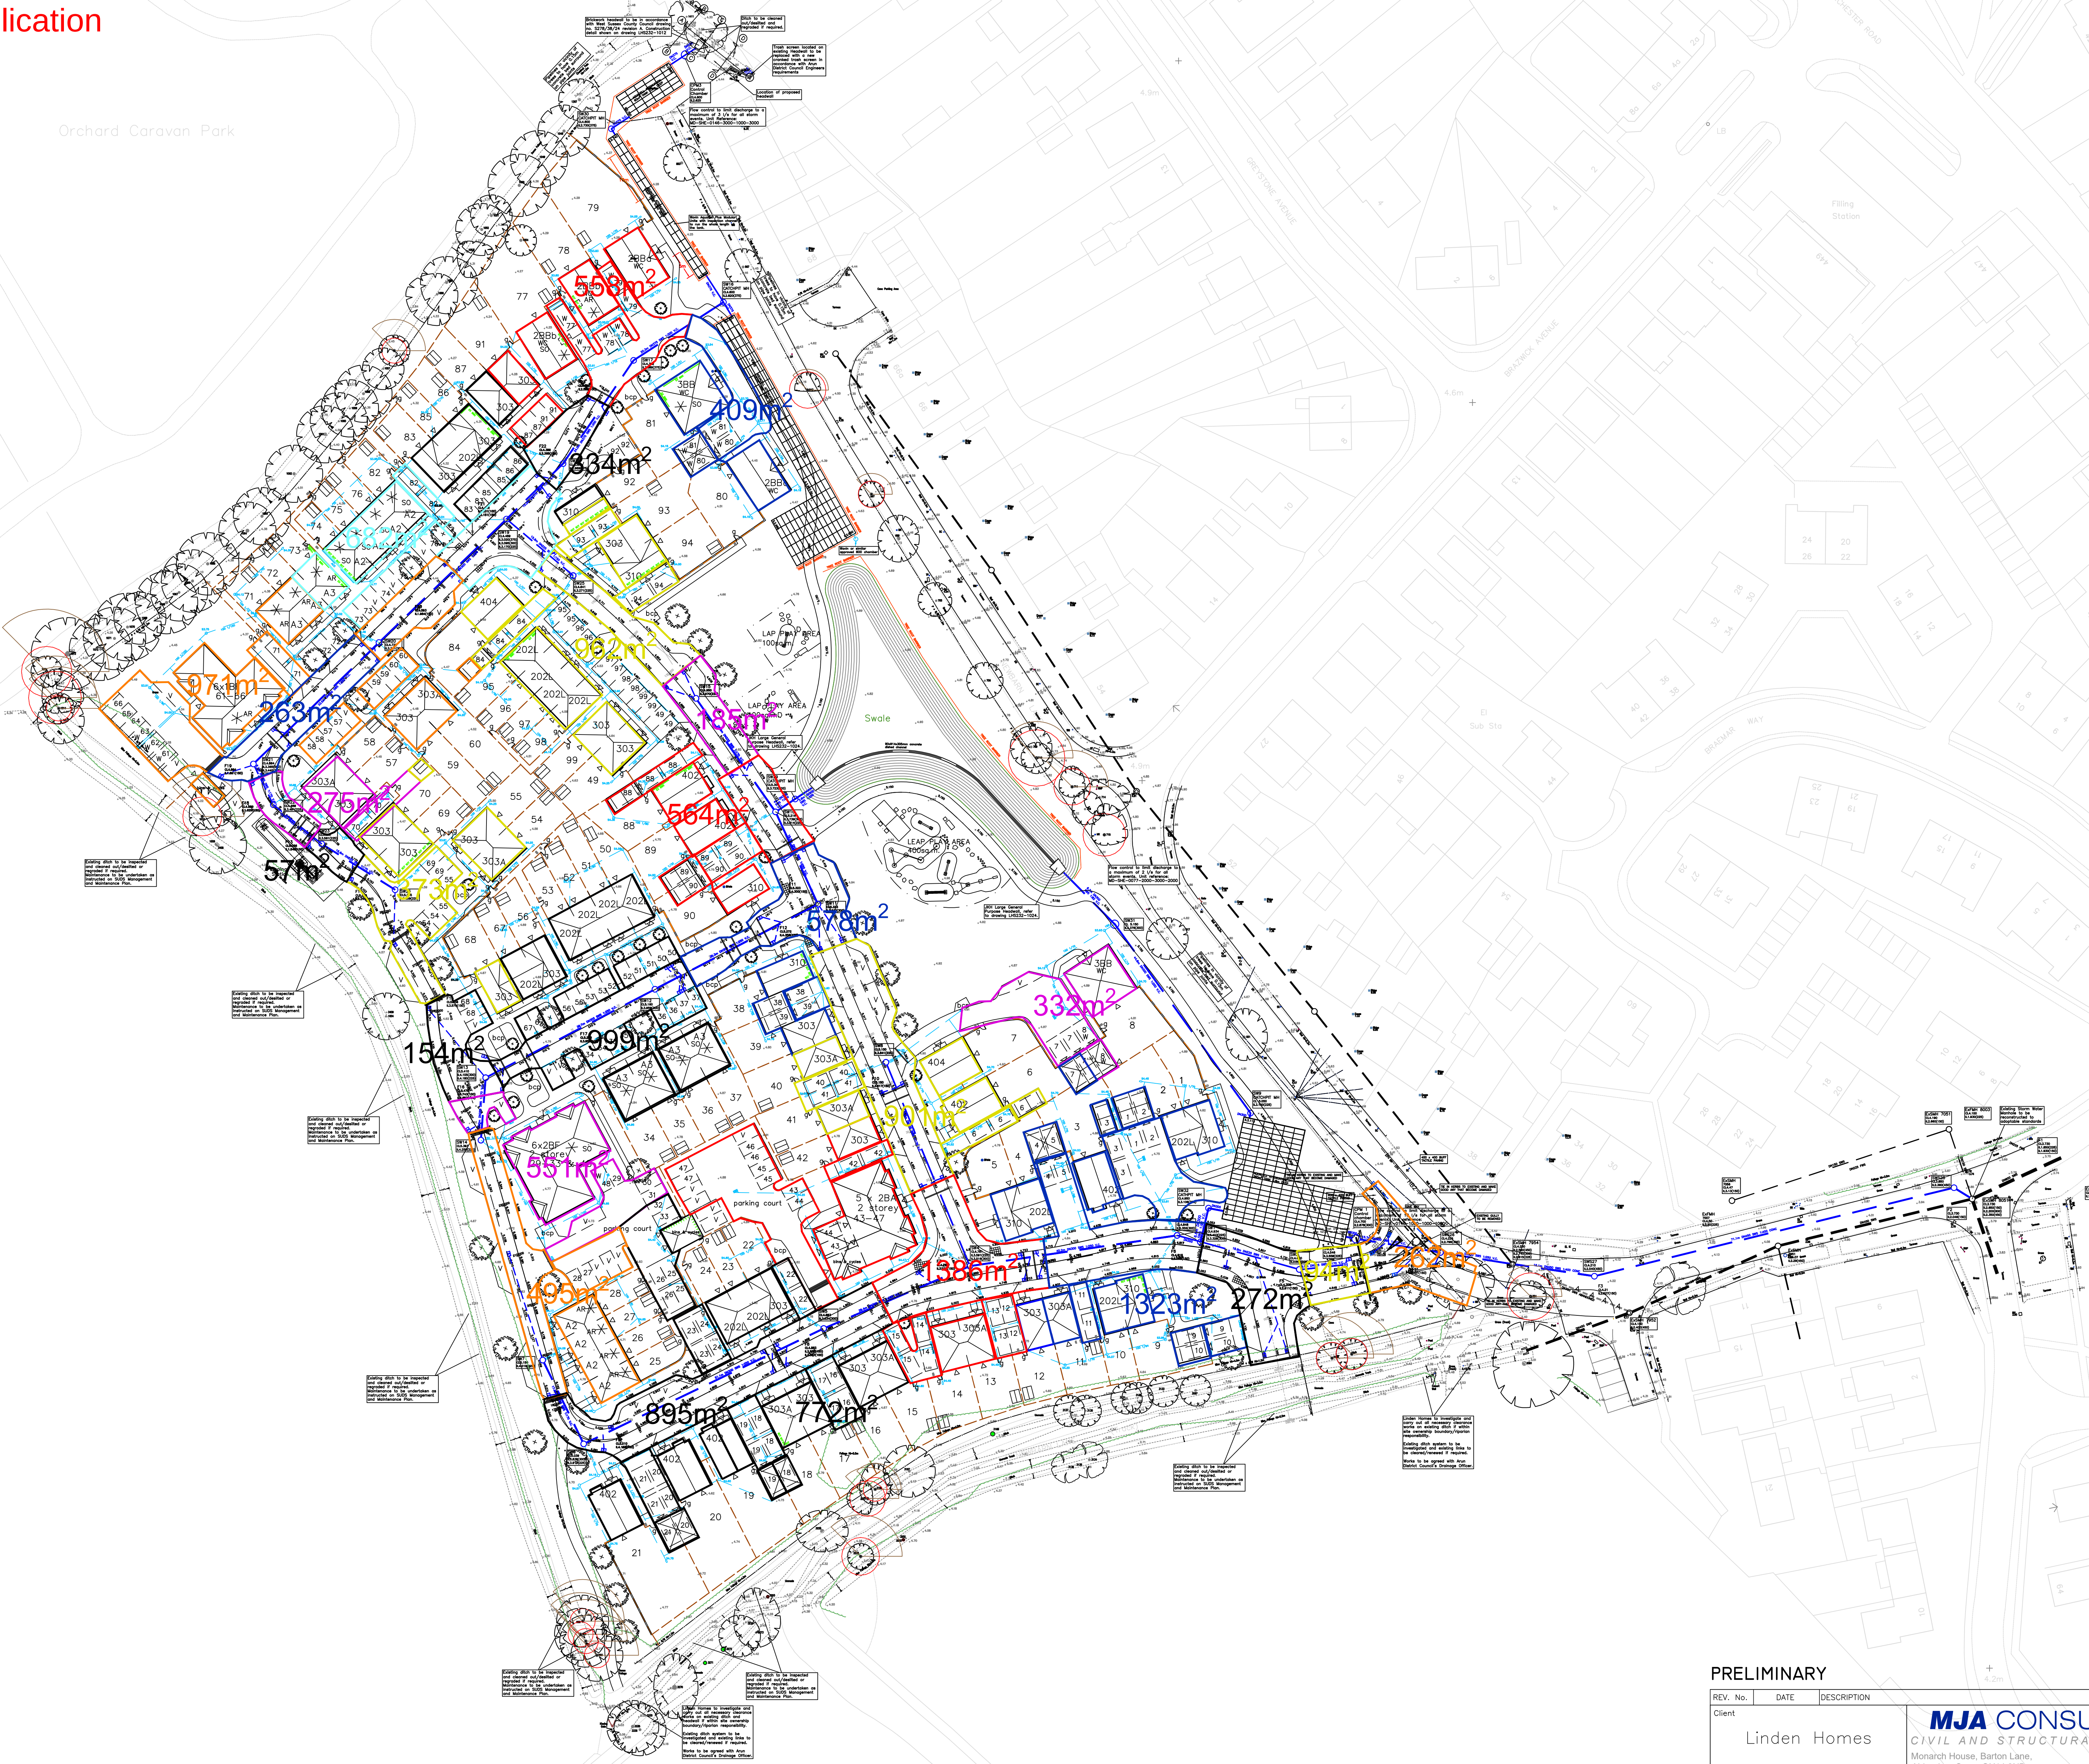

PRELIMINARY					+	4.25
REV. No.	DATE	DESCRIPTION				INITIALS
Client						
Linden Homes						
Project						
New Barn lane North Bersted						
Title						
99 Unit Scheme Catchment Areas Alternative Application						
Scale		Date		Drawing No.		
1:500 @ A0		Feb '19		5529:CA4		
Checked		Drawn		Rev		
JV		SS				

MJA CONSULTING
CIVIL AND STRUCTURAL ENGINEERS

Moorish House, Barton Lane,
Abingdon, Oxon, OX14 3NB
Tel: 01235 556173
Fax: 01235 952326

