
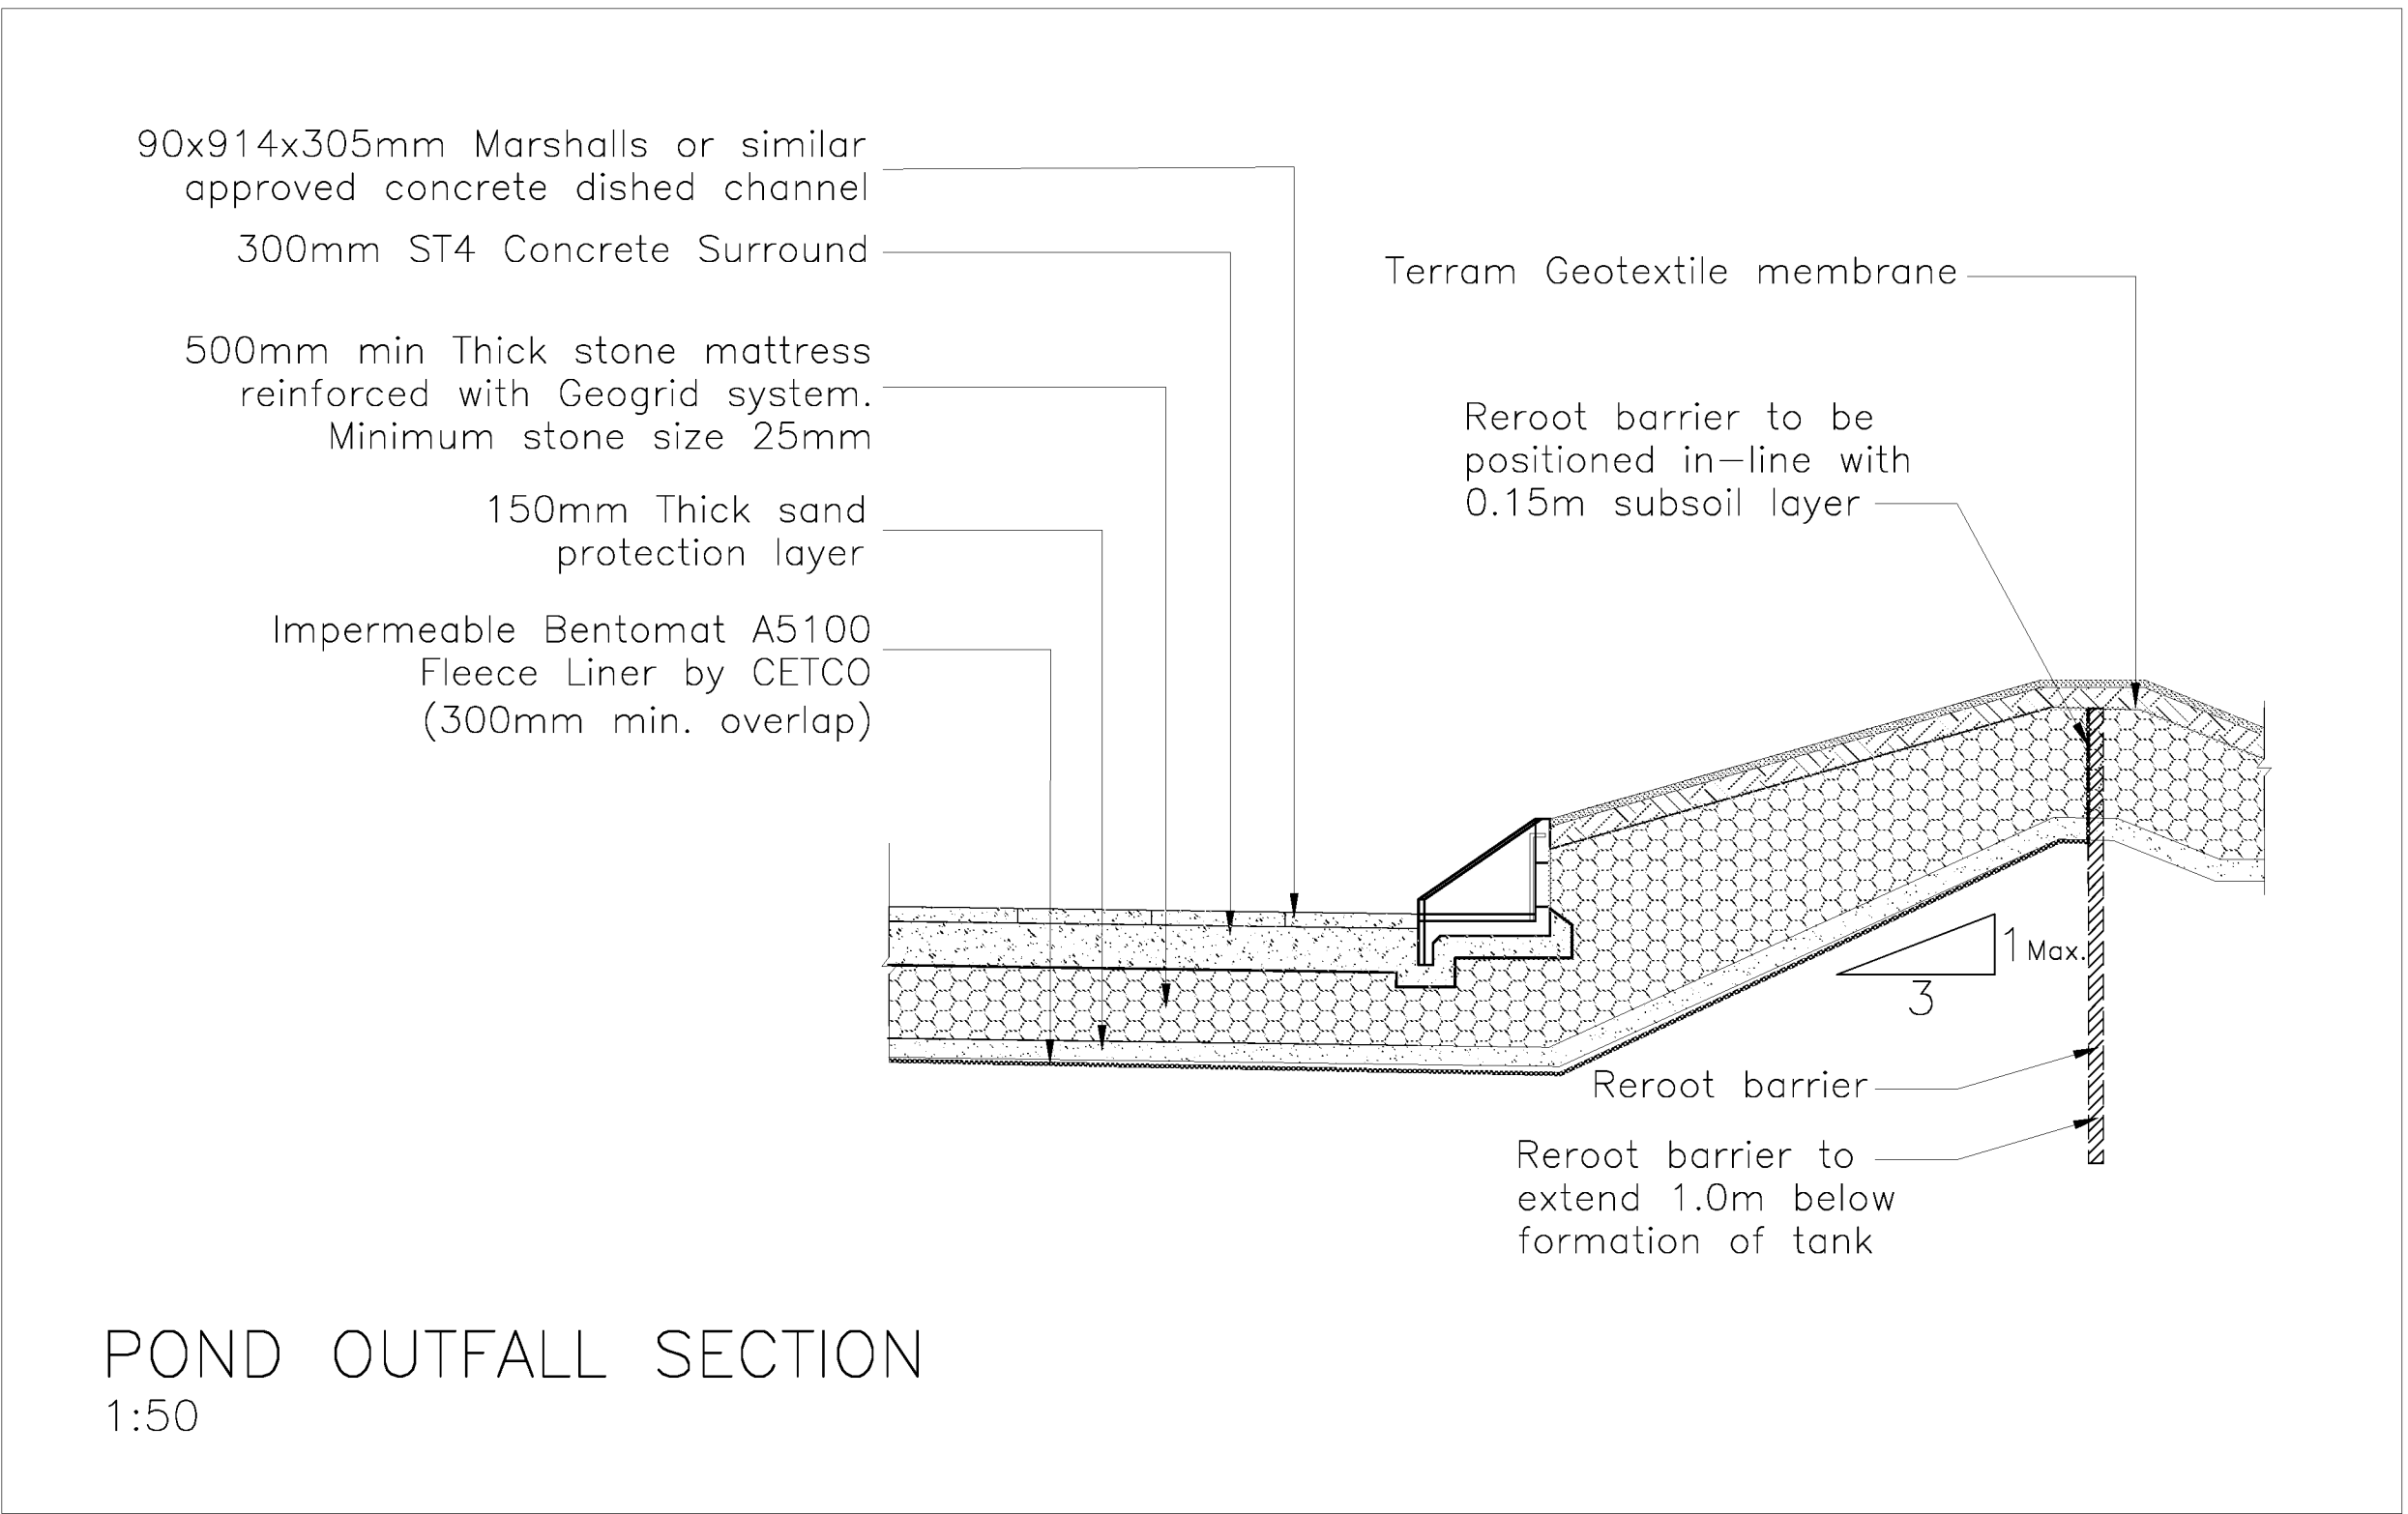
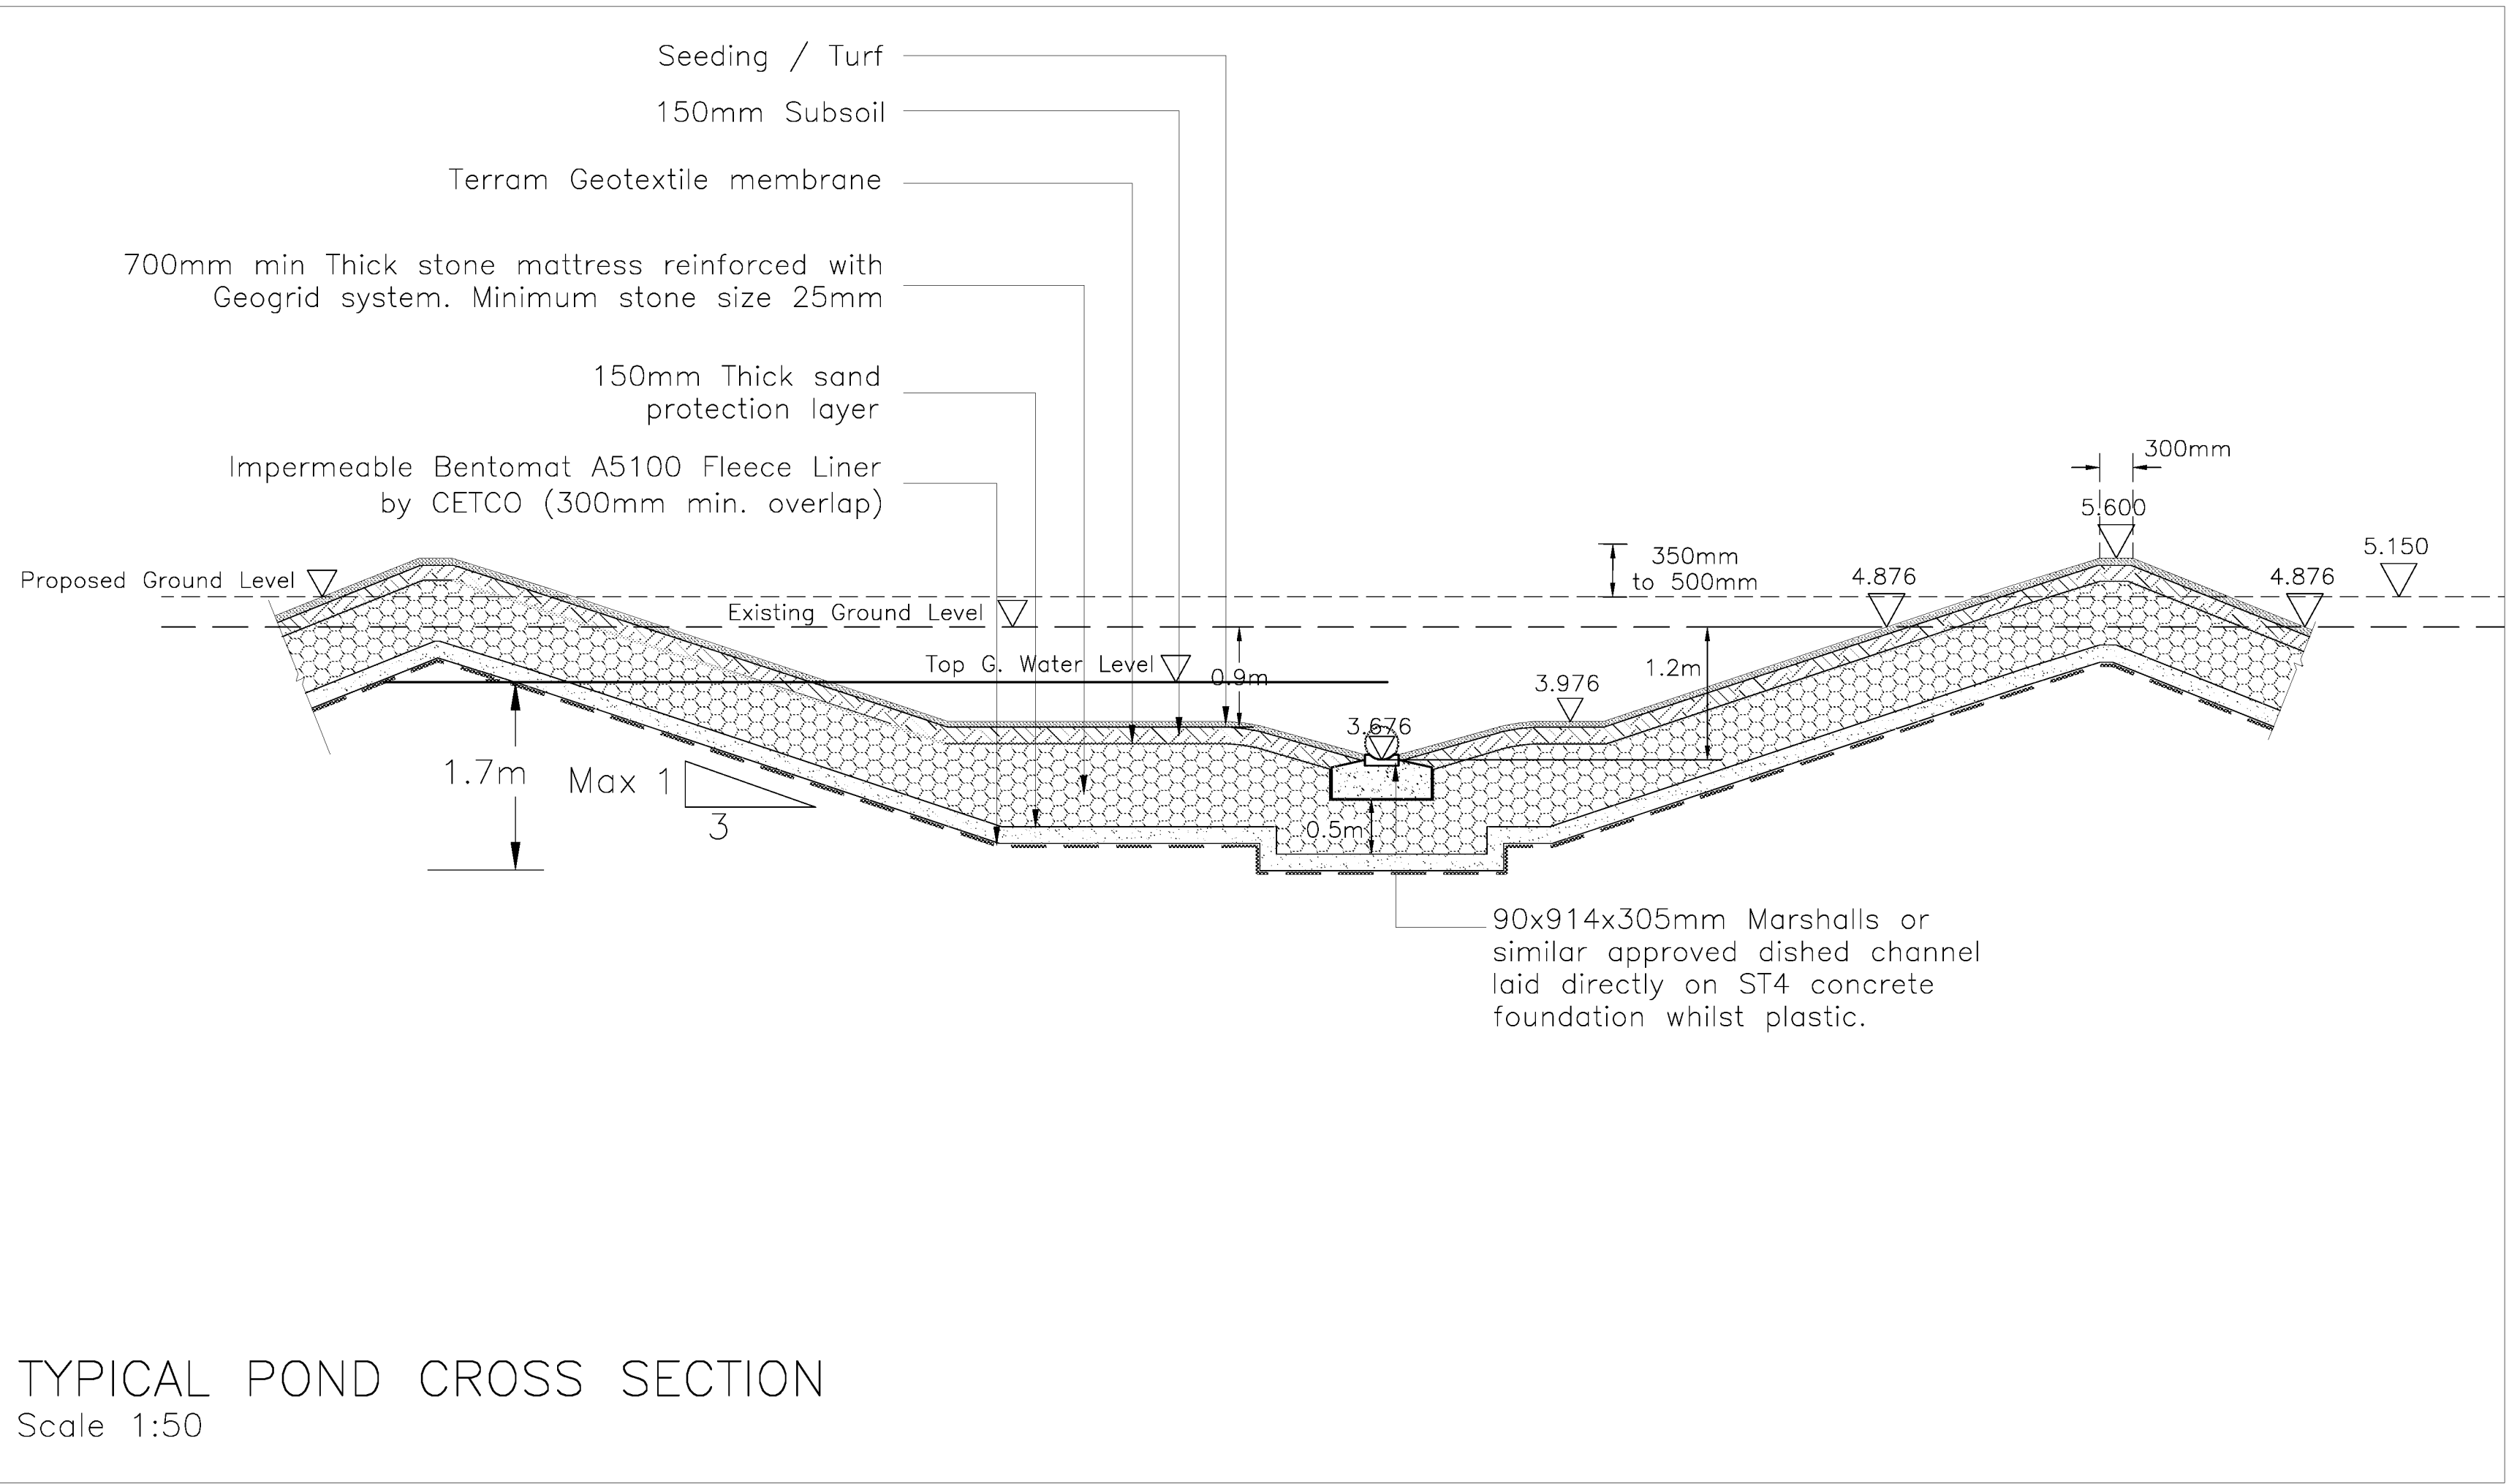
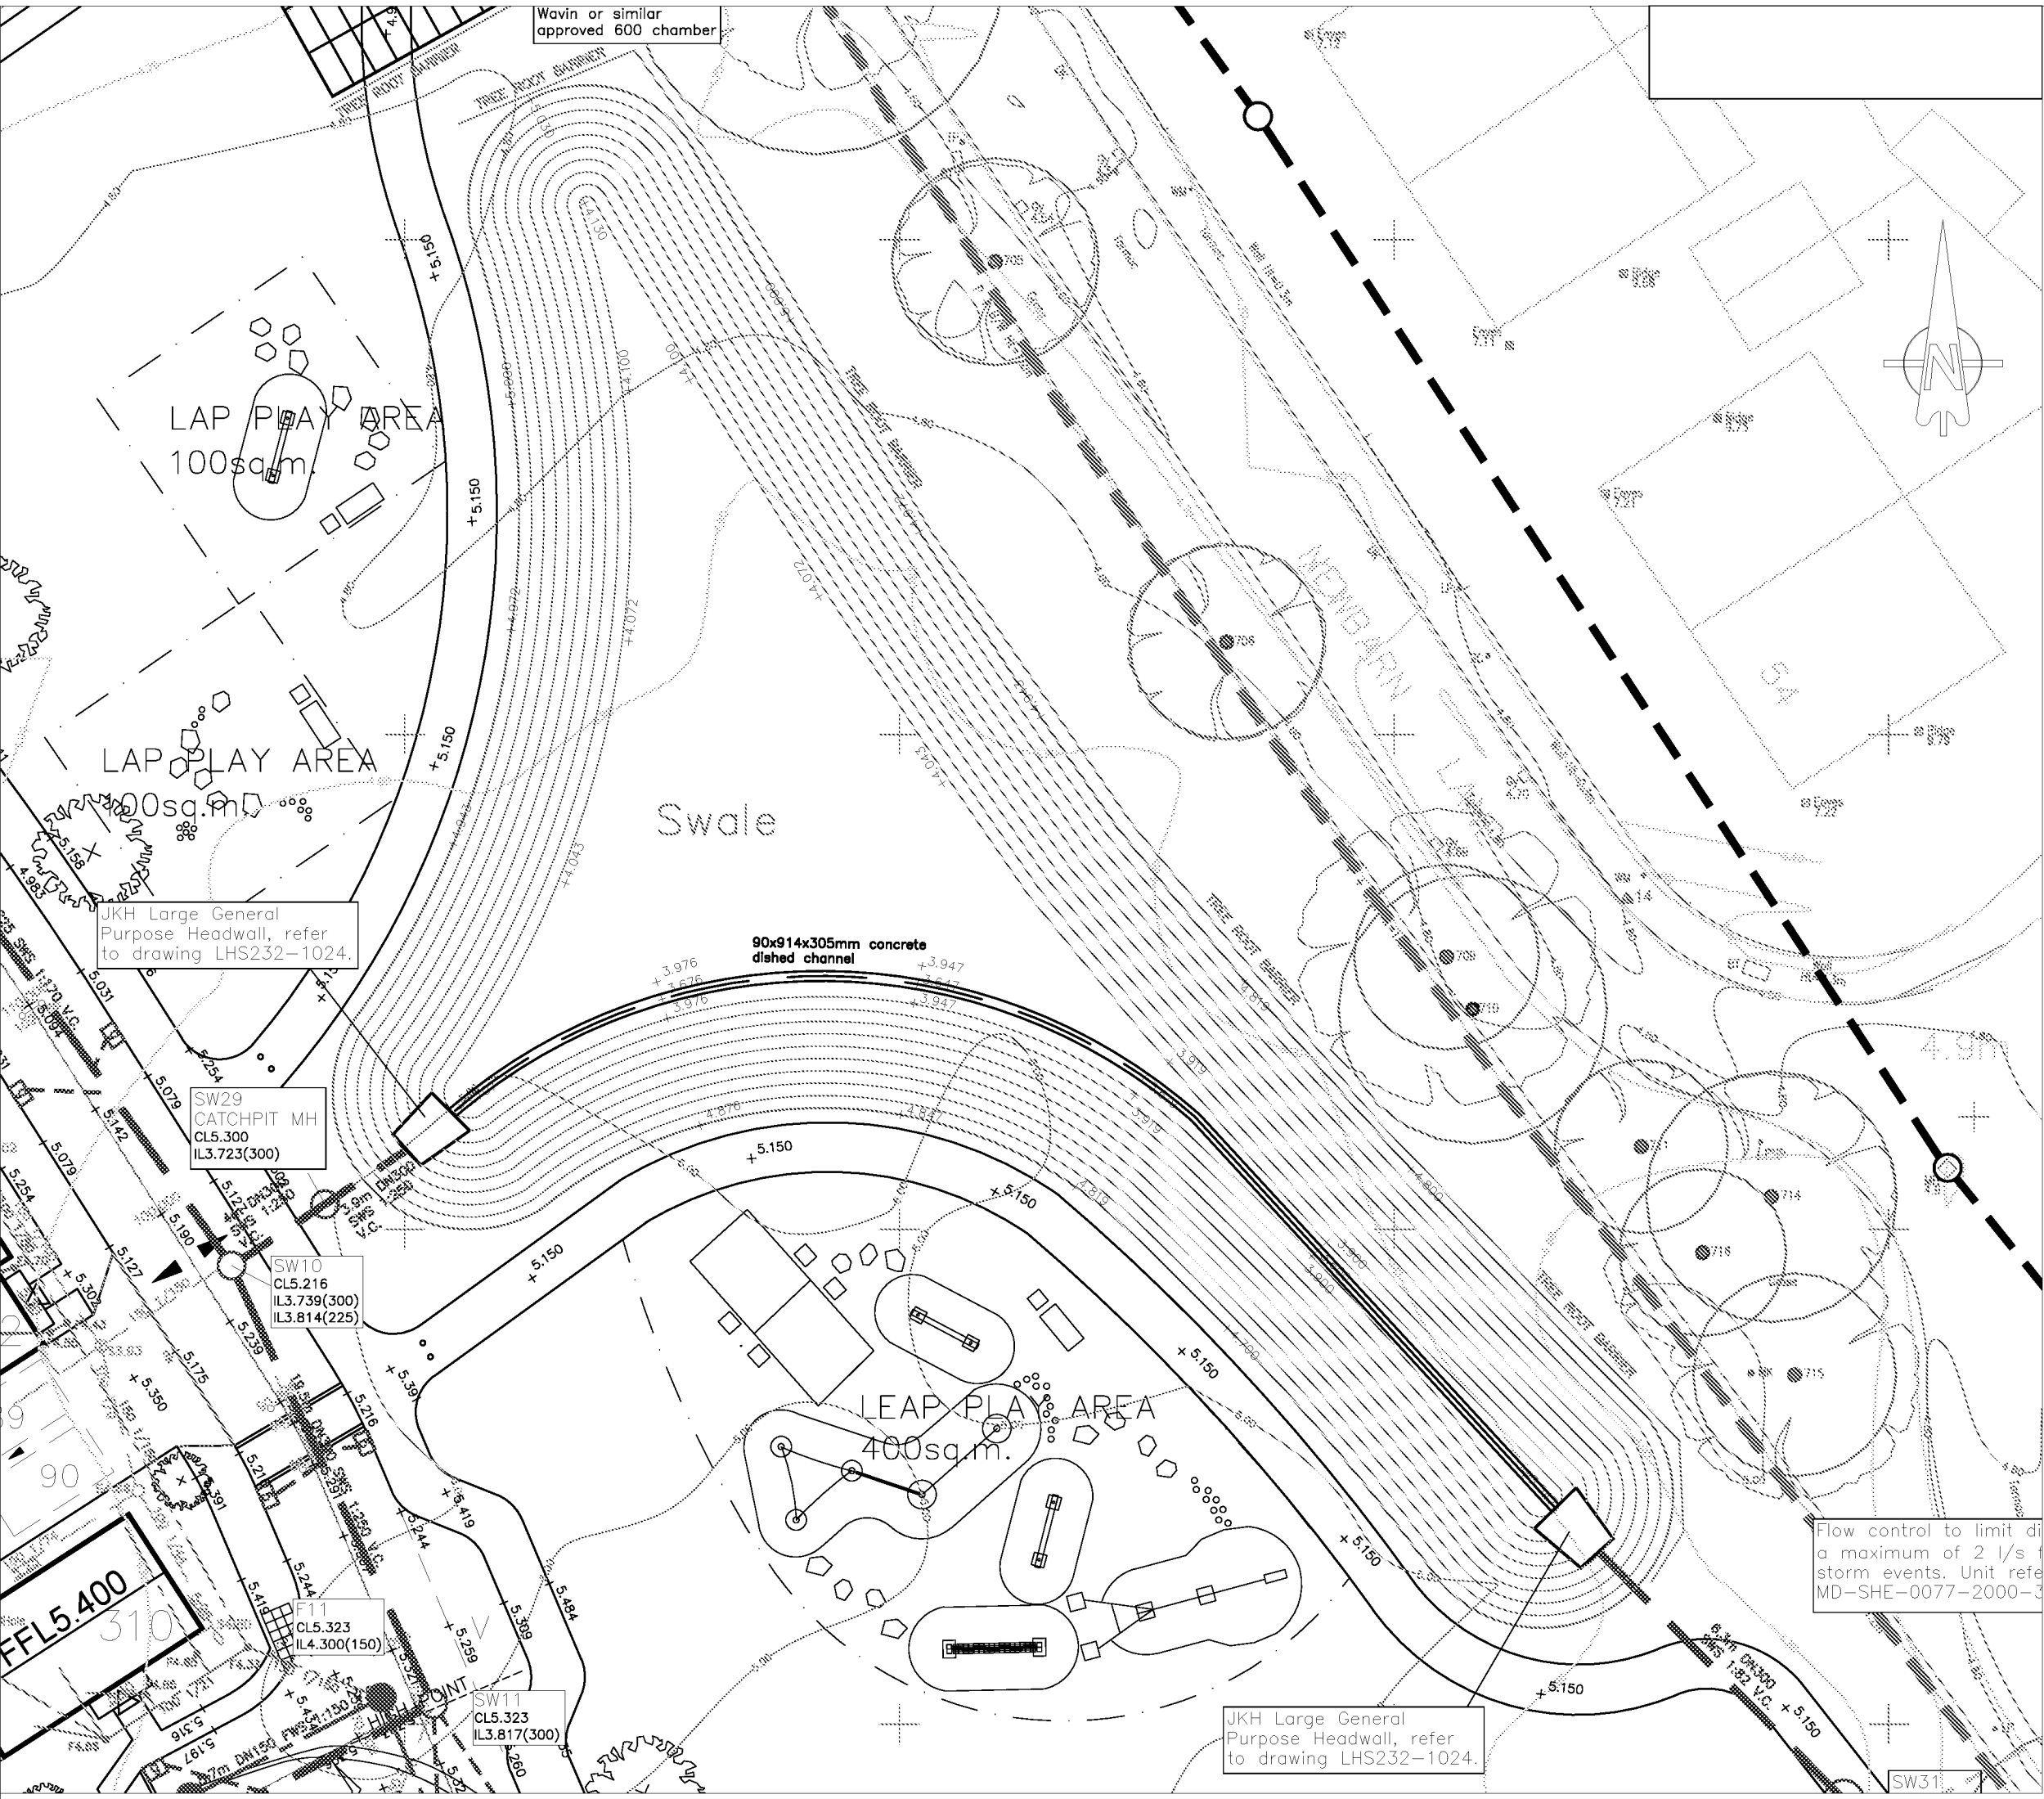


pond x-sec winter storm conditions
Horiz. 1:50 Vert. 1:50

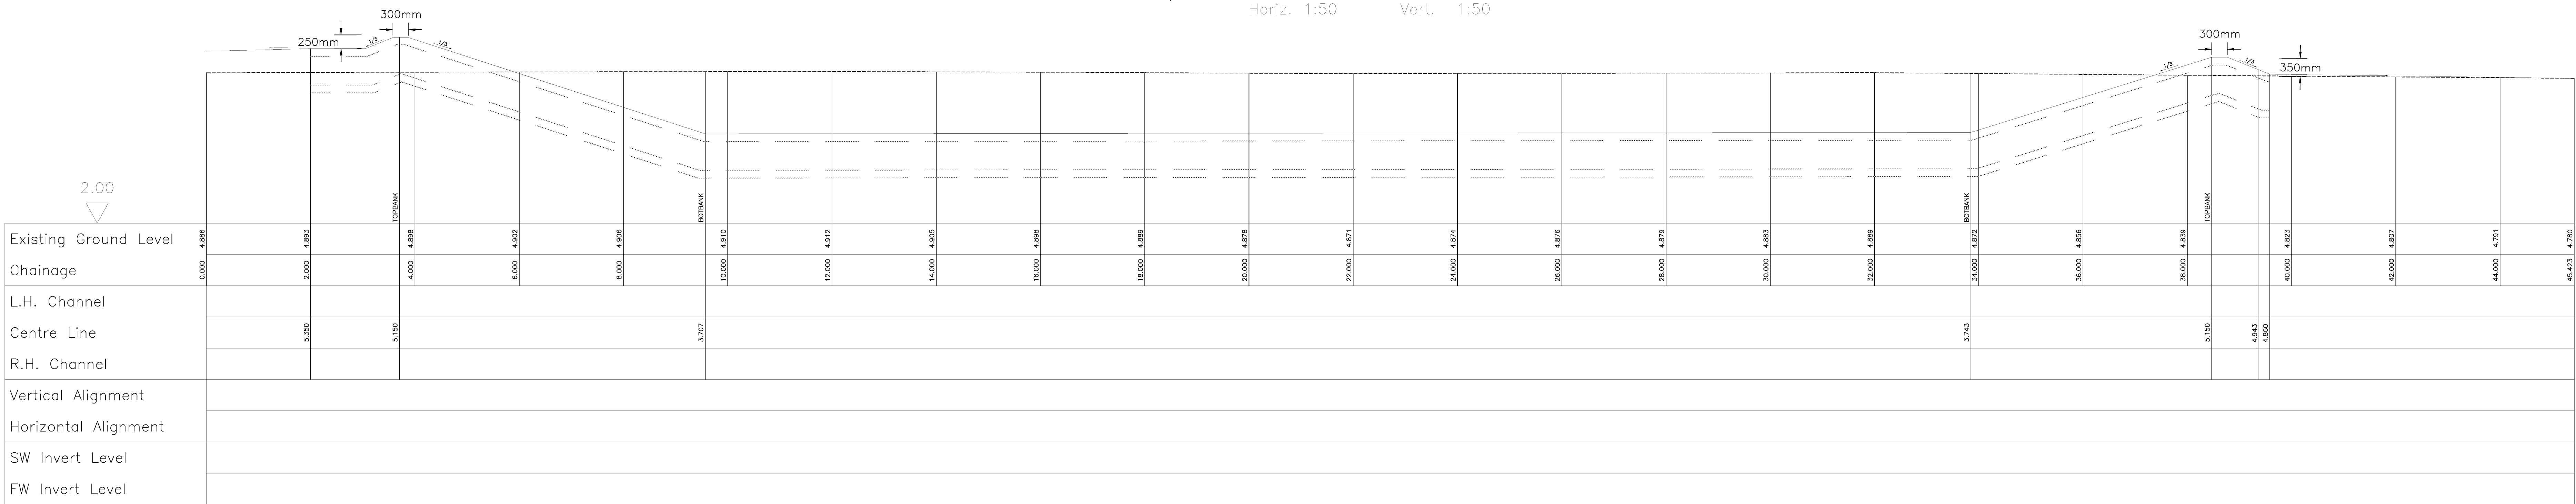

pond x-sec normal/dry conditions
Horiz. 1:50 Vert. 1:50