
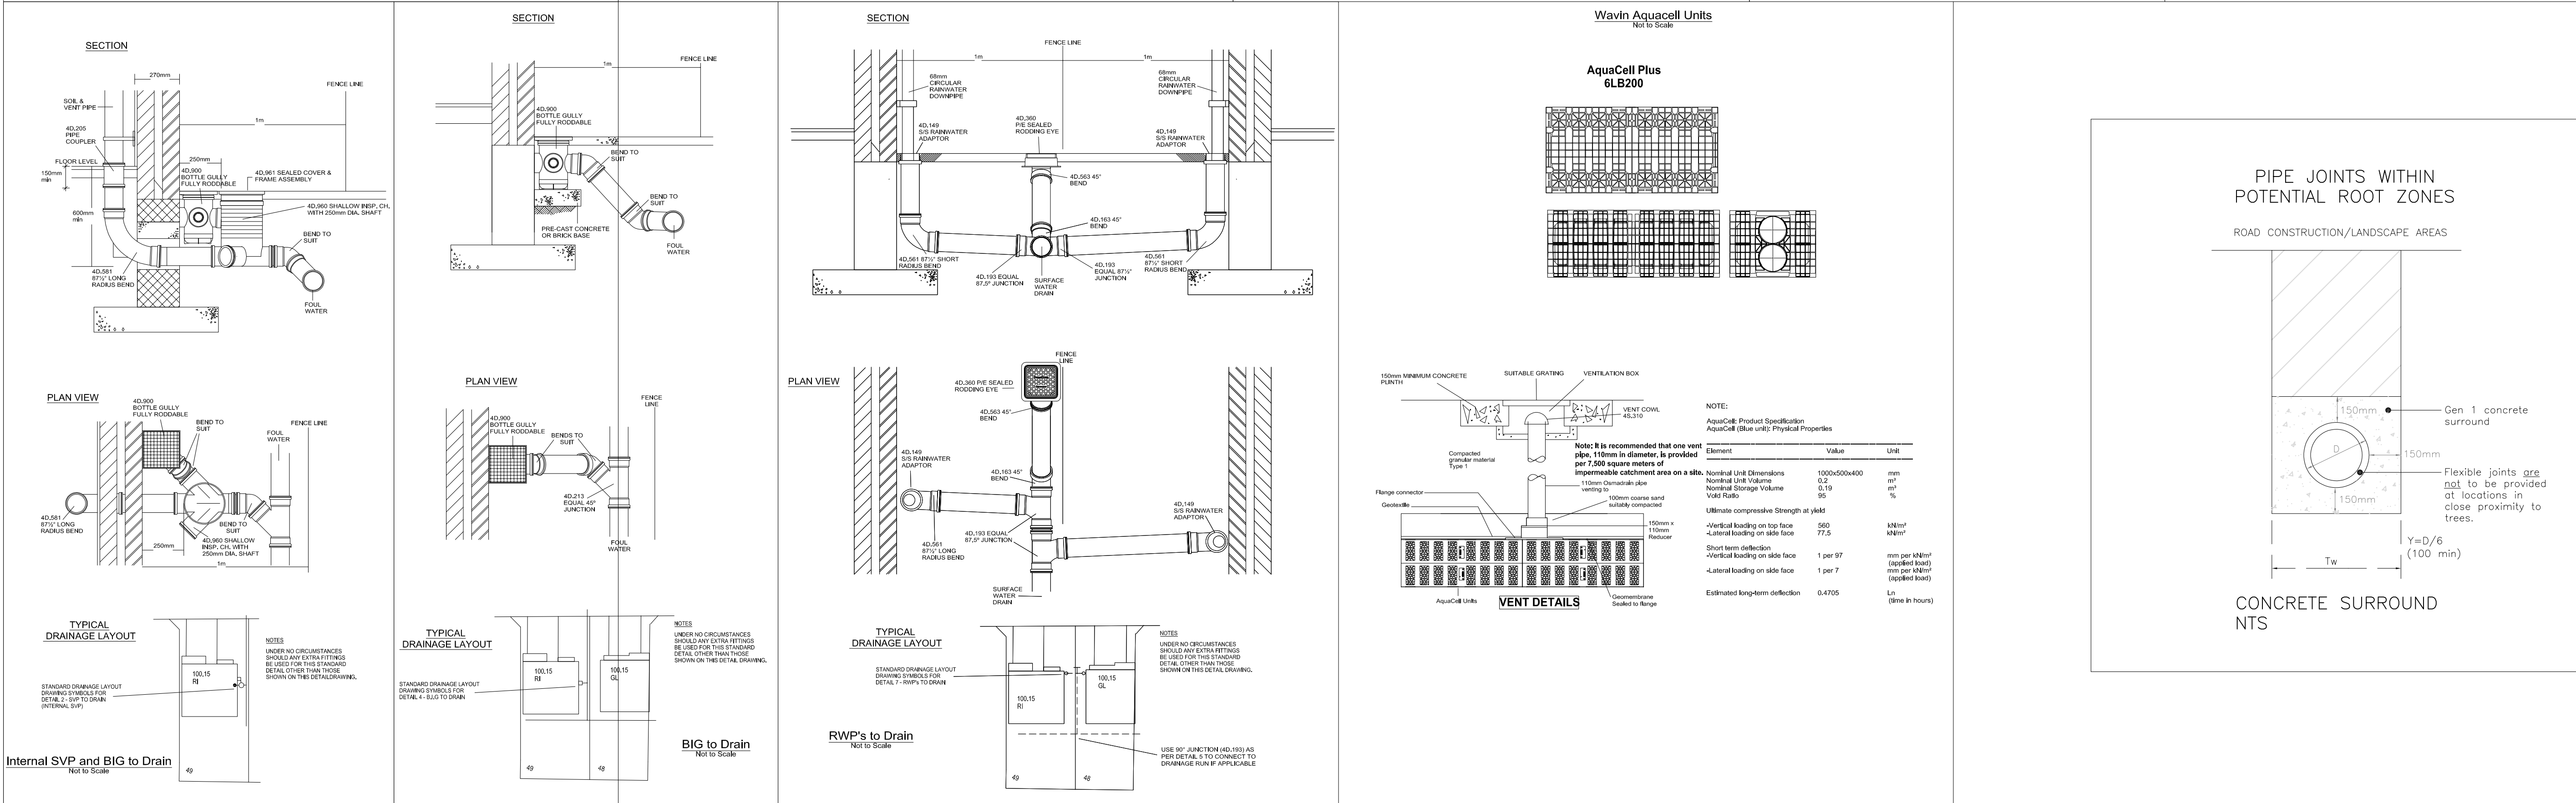


PRELIMINARY

REV. No.	DATE	DESCRIPTION	INITIALS
Client			
Project	New Barn Lane, North Bersted		
Title	Private Drainage Construction Details (Sheet 1 of 2)	Scale	As shown@A1
99 Unit Scheme (Alternative Application)		Checked	KTG
		Date	Dec 2017
		Drawn	TDF
Drawing No.	LHS232-4022	Rev	—

MJA CONSULTING
CIVIL AND STRUCTURAL ENGINEERS
Monarch House, Barton Lane, Abingdon, Oxon, OX14 3NB
Tel: 01235 555173
Fax: 01235 523226

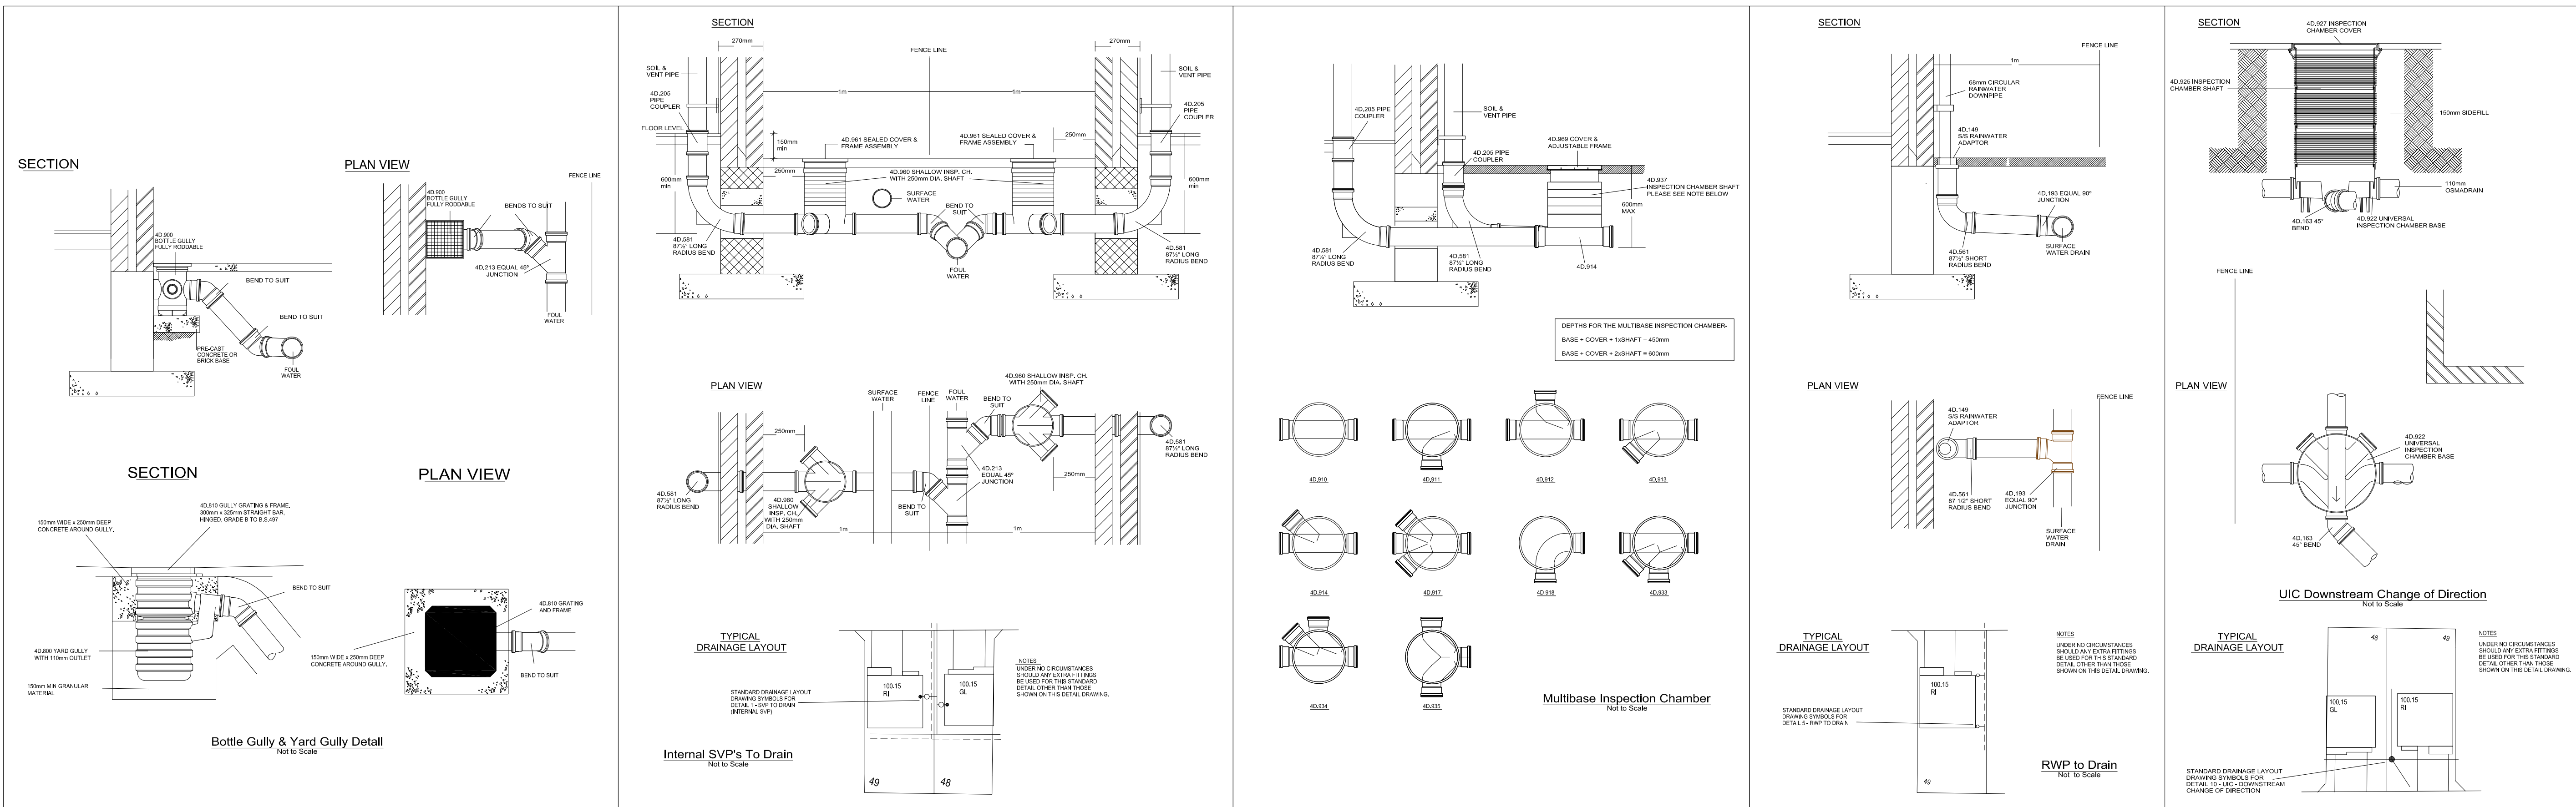