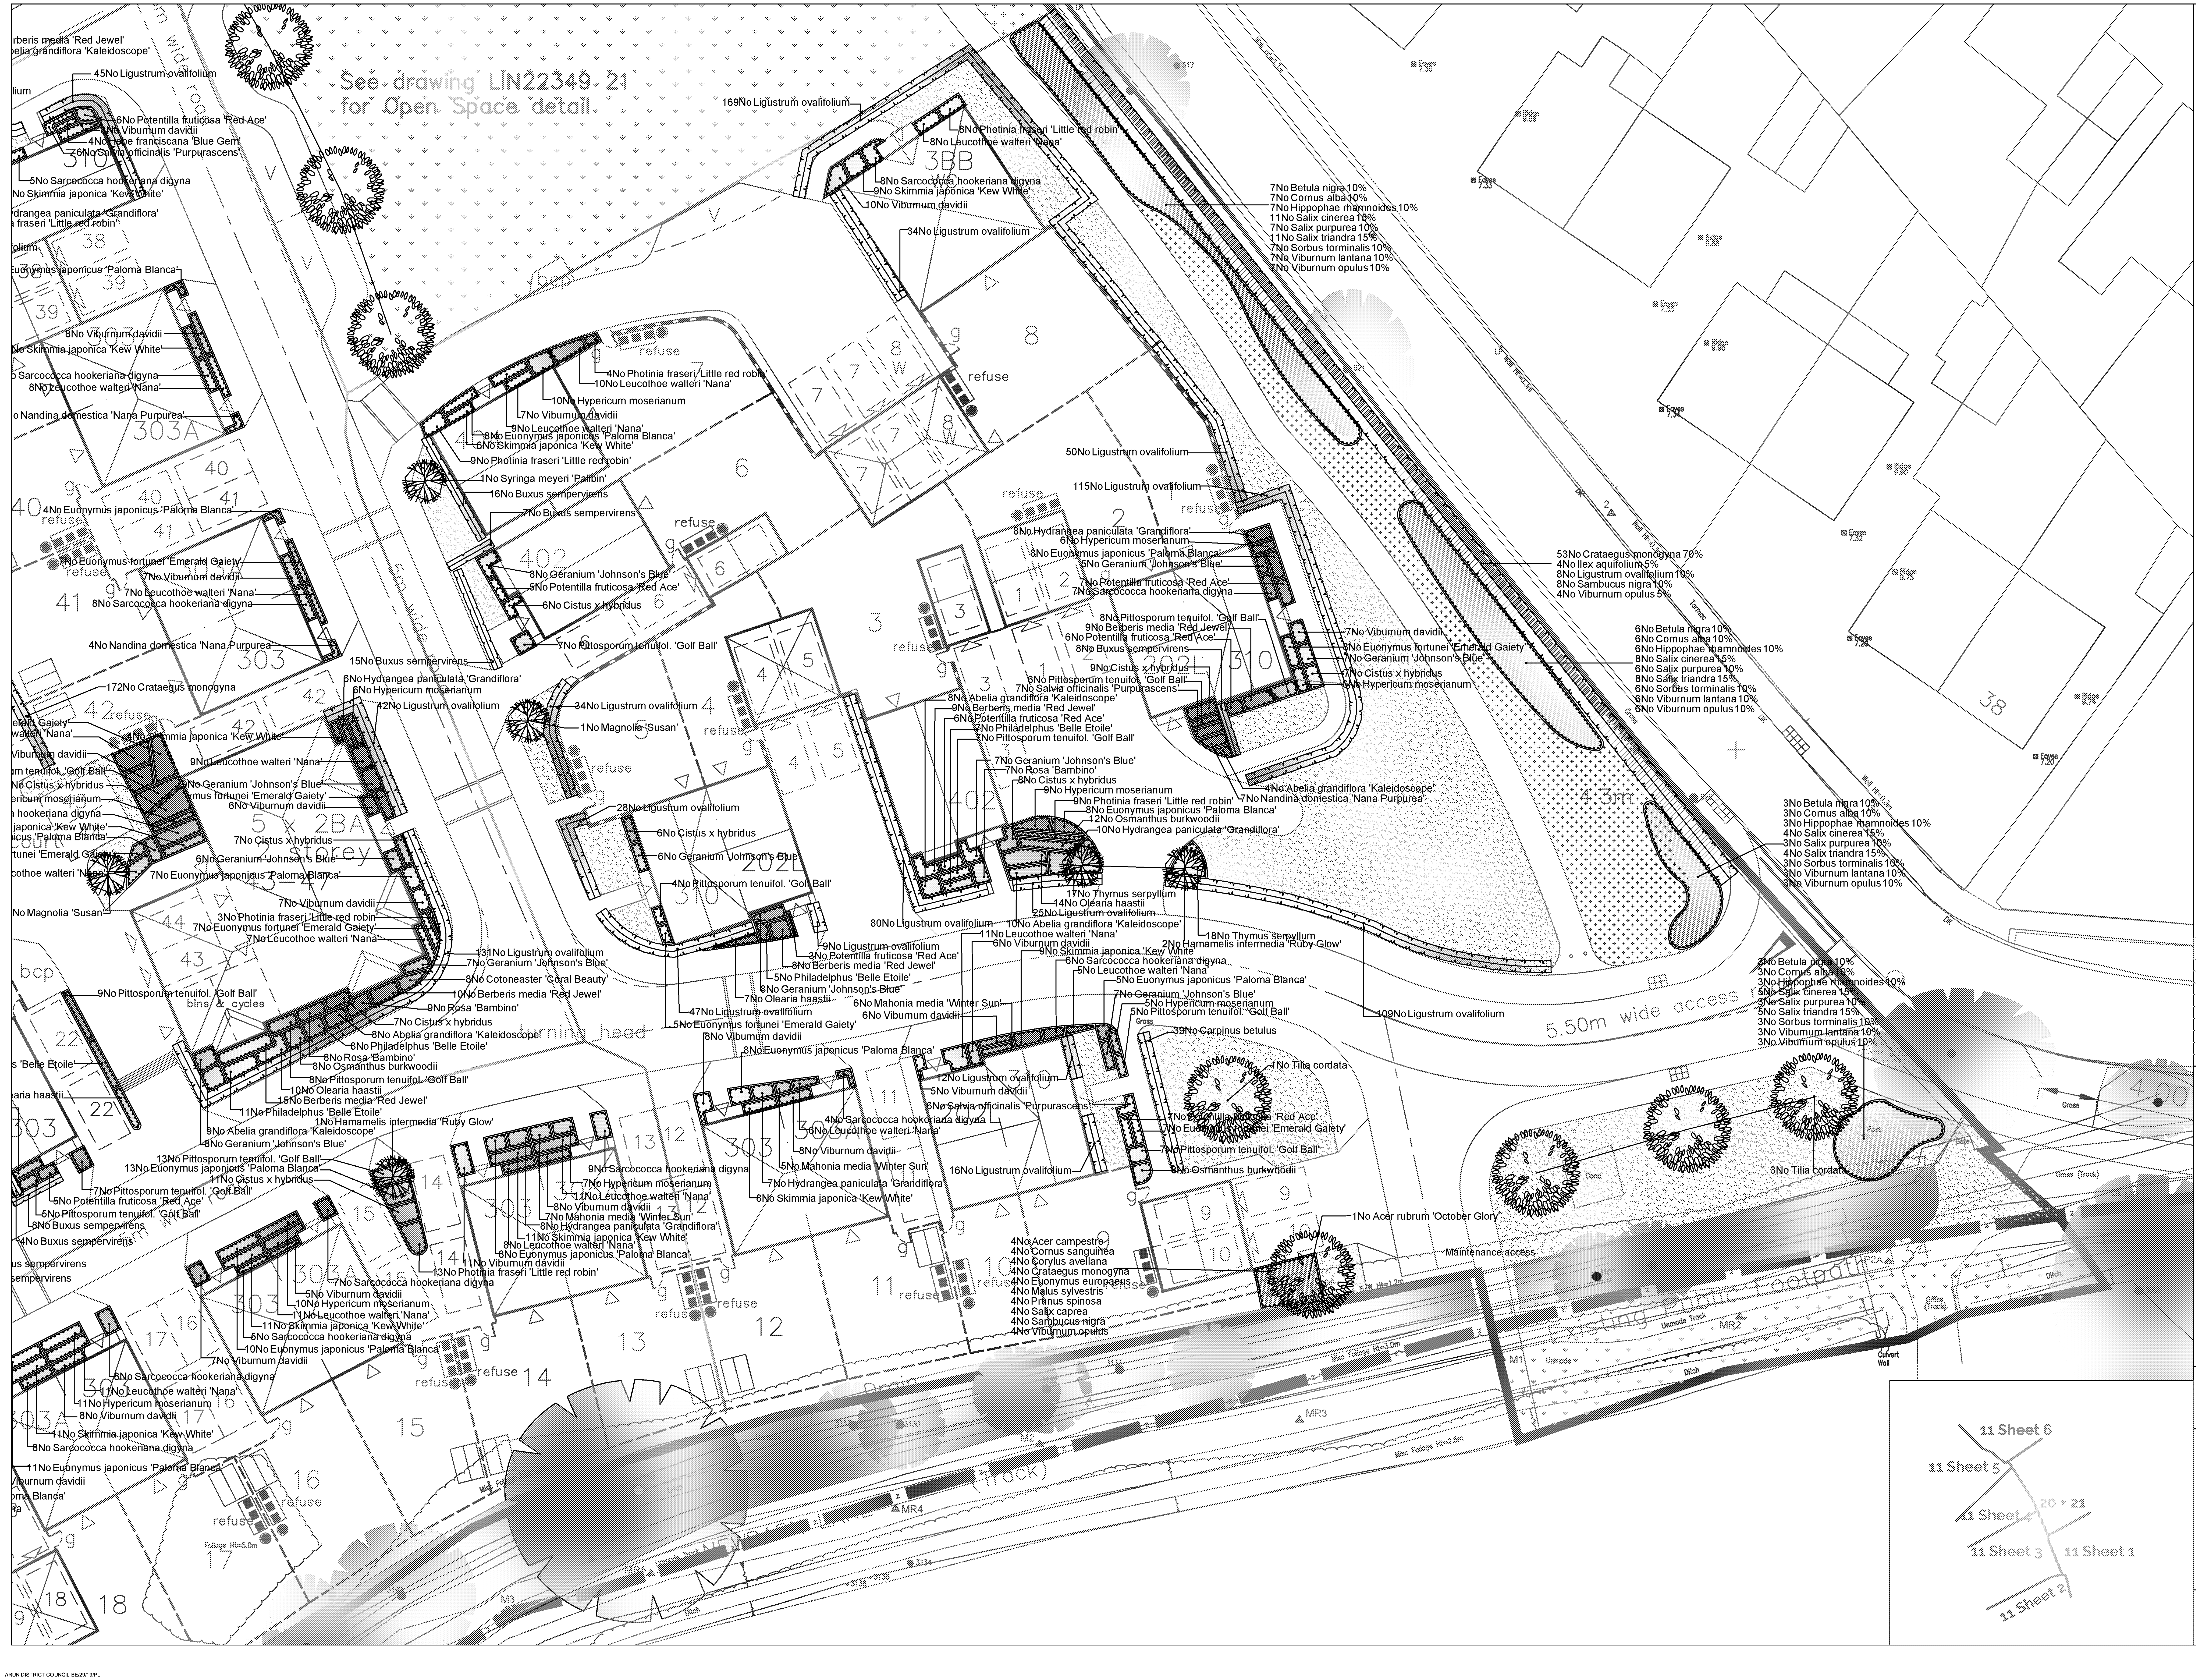
See drawing LIN22349 21
for Open Space detail
rberis media 'Red Jewel'
belia grandiflora 'Kaleidoscope'
45No Ligustrum ovalifolium
6No Potentilla fruticosa 'Red Ace'
6No Viburnum davidii
4No Hebe franciscana 'Blue Gem'
6No Salvia officinalis 'Purpurascens'
5No Sarcococca hookeriana digyna
5No Skimmia japonica 'Kew White'
drangea paniculata 'Grandiflora'
otinia fraseri 'Little red robin'
Euonymus japonicus 'Paloma Blanca'
8No Viburnum davidii
5No Skimmia japonica 'Kew White'
8No Sarcococca hookeriana digyna
8No Leucothoe walteri 'Nana'
No Nandina domestica 'Nana Purpurea'
40No Euonymus japonicus 'Paloma Blanca'
7No Euonymus fortunei 'Emerald Gaiety'
7No Viburnum davidii
7No Leucothoe walteri 'Nana'
8No Sarcococca hookeriana digyna
4No Nandina domestica 'Nana Purpurea'
15No Buxus sempervirens
172No Crataegus monogyna
169No Ligustrum ovalifolium
8No Photinia fraseri 'Little red robin'
8No Leucothoe walteri 'Nana'
8No Sarcococca hookeriana digyna
9No Skimmia japonica 'Kew White'
10No Viburnum davidii
34No Ligustrum ovalifolium
4No Photinia fraseri 'Little red robin'
10No Leucothoe walteri 'Nana'
10No Hypericum moserianum
7No Viburnum davidii
9No Leucothoe walteri 'Nana'
8No Euonymus japonicus 'Paloma Blanca'
6No Skimmia japonica 'Kew White'
9No Photinia fraseri 'Little red robin'
1No Syringa meyeri 'Palibin'
16No Buxus sempervirens
8No Buxus sempervirens
8No Geranium 'Johnson's Blue'
5No Potentilla fruticosa 'Red Ace'
6No Cistus x hybridus
7No Pittosporum tenuifol. 'Golf Ball'
50No Ligustrum ovalifolium
115No Ligustrum ovalifolium
8No Hydrangea paniculata 'Grandiflora'
6No Hypericum moserianum
8No Euonymus japonicus 'Paloma Blanca'
5No Geranium 'Johnson's Blue'
7No Potentilla fruticosa 'Red Ace'
7No Sarcococca hookeriana digyna
8No Pittosporum tenuifol. 'Golf Ball'
9No Berberis media 'Red Jewel'
6No Potentilla fruticosa 'Red Ace'
8No Buxus sempervirens
9No Cistus x hybridus
6No Pittosporum tenuifol. 'Golf Ball'
7No Salvia officinalis 'Purpurascens'
7No Viburnum davidii
6No Euonymus fortunei 'Emerald Gaiety'
7No Geranium 'Johnson's Blue'
7No Cistus x hybridus
6No Hypericum moserianum
6No Hydrangea paniculata 'Grandiflora'
6No Hypericum moserianum
42No Ligustrum ovalifolium
34No Ligustrum ovalifolium
1No Magnolia 'Susan'
8No Abelia grandiflora 'Kaleidoscope'
9No Berberis media 'Red Jewel'
6No Potentilla fruticosa 'Red Ace'
7No Philadelphus 'Belle Etoile'
7No Pittosporum tenuifol. 'Golf Ball'
7No Geranium 'Johnson's Blue'
7No Rosa 'Bambino'
8No Cistus x hybridus
9No Hypericum moserianum
9No Photinia fraseri 'Little red robin'
8No Euonymus japonicus 'Paloma Blanca'
10No Hydrangea paniculata 'Grandiflora'
4No Abelia grandiflora 'Kaleidoscope'
7No Nandina domestica 'Nana Purpurea'
28No Ligustrum ovalifolium
6No Cistus x hybridus
6No Geranium 'Johnson's Blue'
4No Pittosporum tenuifol. 'Golf Ball'
7No Betula nigra 10%
7No Cornus alba 10%
7No Hippophae rhamnoides 10%
11No Salix cinerea 15%
7No Salix purpurea 10%
11No Salix triandra 15%
11No Sorbus torminalis 10%
7No Viburnum lantana 10%
7No Viburnum opulus 10%
53No Crataegus monogyna 70%
4No Ilex aquifolium 5%
8No Ligustrum ovalifolium 10%
8No Sambucus nigra 10%
4No Viburnum opulus 5%
6No Betula nigra 10%
6No Cornus alba 10%
6No Hippophae rhamnoides 10%
8No Salix cinerea 15%
6No Salix purpurea 10%
8No Salix triandra 15%
8No Sorbus torminalis 10%
6No Viburnum lantana 10%
6No Viburnum opulus 10%
3No Betula nigra 10%
3No Cornus alba 10%
3No Hippophae rhamnoides 10%
4No Salix cinerea 15%
3No Salix purpurea 10%
4No Salix triandra 15%
3No Sorbus torminalis 10%
3No Viburnum lantana 10%
3No Viburnum opulus 10%
2No Betula nigra 10%
3No Cornus alba 10%
2No Hippophae rhamnoides 10%
5No Salix cinerea 15%
3No Salix purpurea 10%
5No Salix triandra 15%
3No Sorbus torminalis 10%
3No Viburnum lantana 10%
3No Viburnum opulus 10%
4No Euonymus japonicus 'Paloma Blanca'
9No Leucothoe walteri 'Nana'
6No Geranium 'Johnson's Blue'
4No Euonymus fortunei 'Emerald Gaiety'
7No Cistus x hybridus
8No Geranium 'Johnson's Blue'
6No Euonymus fortunei 'Emerald Gaiety'
7No Viburnum davidii
7No Euonymus japonicus 'Paloma Blanca'
7No Viburnum davidii
3No Photinia fraseri 'Little red robin'
7No Euonymus fortunei 'Emerald Gaiety'
7No Leucothoe walteri 'Nana'
No Magnolia 'Susan'
131No Ligustrum ovalifolium
7No Geranium 'Johnson's Blue'
6No Cotoneaster 'Coral Beauty'
10No Berberis media 'Red Jewel'
8No Rosa 'Bambino'
7No Cistus x hybridus
8No Abelia grandiflora 'Kaleidoscope'
8No Philadelphus 'Belle Etoile'
8No Rosa 'Bambino'
8No Osmanthus burkwoodii
8No Pittosporum tenuifol. 'Golf Ball'
10No Olearia haastii
15No Berberis media 'Red Jewel'
11No Philadelphus 'Belle Etoile'
10No Hamamelis intermedia 'Ruby Glow'
9No Abelia grandiflora 'Kaleidoscope'
8No Geranium 'Johnson's Blue'
9No Pittosporum tenuifol. 'Golf Ball'
80No Ligustrum ovalifolium
17No Thymus serpyllum
14No Olearia haastii
25No Ligustrum ovalifolium
10No Abelia grandiflora 'Kaleidoscope'
11No Leucothoe walteri 'Nana'
6No Viburnum davidii
9No Skimmia japonica 'Kew White'
6No Sarcococca hookeriana digyna
6No Leucothoe walteri 'Nana'
5No Euonymus japonicus 'Paloma Blanca'
7No Geranium 'Johnson's Blue'
5No Hypericum moserianum
5No Pittosporum tenuifol. 'Golf Ball'
18No Thymus serpyllum
2No Hamamelis intermedia 'Ruby Glow'
109No Ligustrum ovalifolium
9No Ligustrum ovalifolium
10No Potentilla fruticosa 'Red Ace'
8No Berberis media 'Red Jewel'
5No Philadelphus 'Belle Etoile'
7No Olearia haastii
6No Geranium 'Johnson's Blue'
47No Ligustrum ovalifolium
5No Euonymus fortunei 'Emerald Gaiety'
6No Mahonia media 'Winter Sun'
6No Viburnum davidii
8No Viburnum davidii
8No Euonymus japonicus 'Paloma Blanca'
39No Carpinus betulus
1No Tilia cordata
12No Ligustrum ovalifolium
5No Viburnum davidii
6No Salvia officinalis 'Purpurascens'
7No Potentilla fruticosa 'Red Ace'
7No Euonymus fortunei 'Emerald Gaiety'
7No Pittosporum tenuifol. 'Golf Ball'
8No Osmanthus burkwoodii
16No Ligustrum ovalifolium
3No Tilia cordata
4No Sarcococca hookeriana digyna
6No Leucothoe walteri 'Nana'
8No Viburnum davidii
5No Mahonia media 'Winter Sun'
7No Hydrangea paniculata 'Grandiflora'
8No Skimmia japonica 'Kew White'
9No Sarcococca hookeriana digyna
7No Hypericum moserianum
11No Leucothoe walteri 'Nana'
8No Viburnum davidii
7No Mahonia media 'Winter Sun'
8No Skimmia japonica 'Kew White'
8No Hydrangea paniculata 'Grandiflora'
8No Leucothoe walteri 'Nana'
8No Euonymus japonicus 'Paloma Blanca'
11No Viburnum davidii
13No Photinia fraseri 'Little red robin'
13No Pittosporum tenuifol. 'Golf Ball'
13No Euonymus japonicus 'Paloma Blanca'
11No Cistus x hybridus
7No Pittosporum tenuifol. 'Golf Ball'
5No Potentilla fruticosa 'Red Ace'
5No Pittosporum tenuifol. 'Golf Ball'
8No Buxus sempervirens
4No Buxus sempervirens
sempervirens
7No Sarcococca hookeriana digyna
5No Viburnum davidii
10No Hypericum moserianum
11No Leucothoe walteri 'Nana'
11No Skimmia japonica 'Kew White'
6No Sarcococca hookeriana digyna
10No Euonymus japonicus 'Paloma Blanca'
7No Viburnum davidii
8No Sarcococca hookeriana digyna
11No Leucothoe walteri 'Nana'
10No Hypericum moserianum
8No Viburnum davidii
10No Skimmia japonica 'Kew White'
8No Sarcococca hookeriana digyna
11No Euonymus japonicus 'Paloma Blanca'
Blanca'
1No Acer rubrum 'October Glory'
Maintenance access
4No Acer campestre
4No Cornus sanguinea
4No Corylus avellana
4No Crataegus monogyna
4No Euonymus europaeus
4No Malus sylvestris
4No Prunus spinosa
4No Salix caprea
4No Sambucus nigra
4No Viburnum opulus
5.50m wide access road
5m wide
turning head
Existing Public Footpath
refuse
bcp
bins & cycles
11 Sheet 6
11 Sheet 5
11 Sheet 4
20 + 21
11 Sheet 3
11 Sheet 1
11 Sheet 2

SPECIFICATION
All works generally, to comply with the written Soft Landscape Specification.

NOTE: DO NOT SCALE FROM DRAWING

Legend

●	Existing trees to be retained and protected during construction
●	Proposed tree planting within soft landscape. See detail on sheet 6
●	Proposed specimen shrub planting to receive short angular staking on half standards with expandable tree ties.
▭	Proposed low hedge planting to be planted in a single row at 300mm centres to be maintained at 60cm height
▭	Proposed ornamental hedge planting to be planted in a double staggered row 300mm apart and at 500mm centres in each row. To be maintained at 1m height
▨	Proposed mixed native hedge planting to be planted in a double staggered row 300mm apart and at 500mm centres in each row. To be maintained at 1m height and 1.8m height adjacent to site boundaries
■	Proposed shrub planting to receive 75mm bark mulch after planting operations
■	Proposed mixed native shrub planting to be planted in groups of 5-7no. of each species and as above
▨	Proposed grass areas to receive good quality amenity grass turves laid in line with good horticultural practices
☐	Grassland areas to be retained. Patches to be seeded with EM5F Wild flower Mixture to be sown at a swing rate of 1.5g/m2; available from Emorsgate Seeds or similar and approved
▨	Proposed SUDS area, to be seeded with EM8 (Meadow mixture for wetlands) from Emorsgate or similar and approved.
─	Cut lines

Planting Schedule on Sheet 2

Rev	Date	Details	Drawn

ACD ENVIRONMENTAL

HEAD OFFICE
Rodbourne Rail Business Centre, Grange Lane,
Malmesbury, SN16 0ES
Tel: 01666 825646

Courtyard House, Mill Lane, Godalming, GU7 1EY
Tel: 01483 425714

Suite 6, Crescent House, Yonge Close, Eastleigh, SO50 9SX
Tel: 02382 026300

9 Brownlow Road, Cambridge, CB4 3NG
Tel: 07825 868654

email: mail@acdenv.co.uk
www.acdenvironmental.co.uk

scheme: Land West of New Barn Lane, North Bersted, 'Alternative Application'
client: Linden Homes
drawing: Soft Landscape Proposals
date: February 2019
scale: 1:200@A1
drawing no: LIN22349 11 Sheet 1
drawn: JO checked: DKM

Copyright of ACD Environmental Ltd. All rights described in Chapter IV of the Copyright, Designs and Patents Act 1988 have been generally asserted: 2011. Copyright of this plan remains with ACD until all fees have been paid in full.

ARUN DISTRICT COUNCIL BE/29/19/PL