


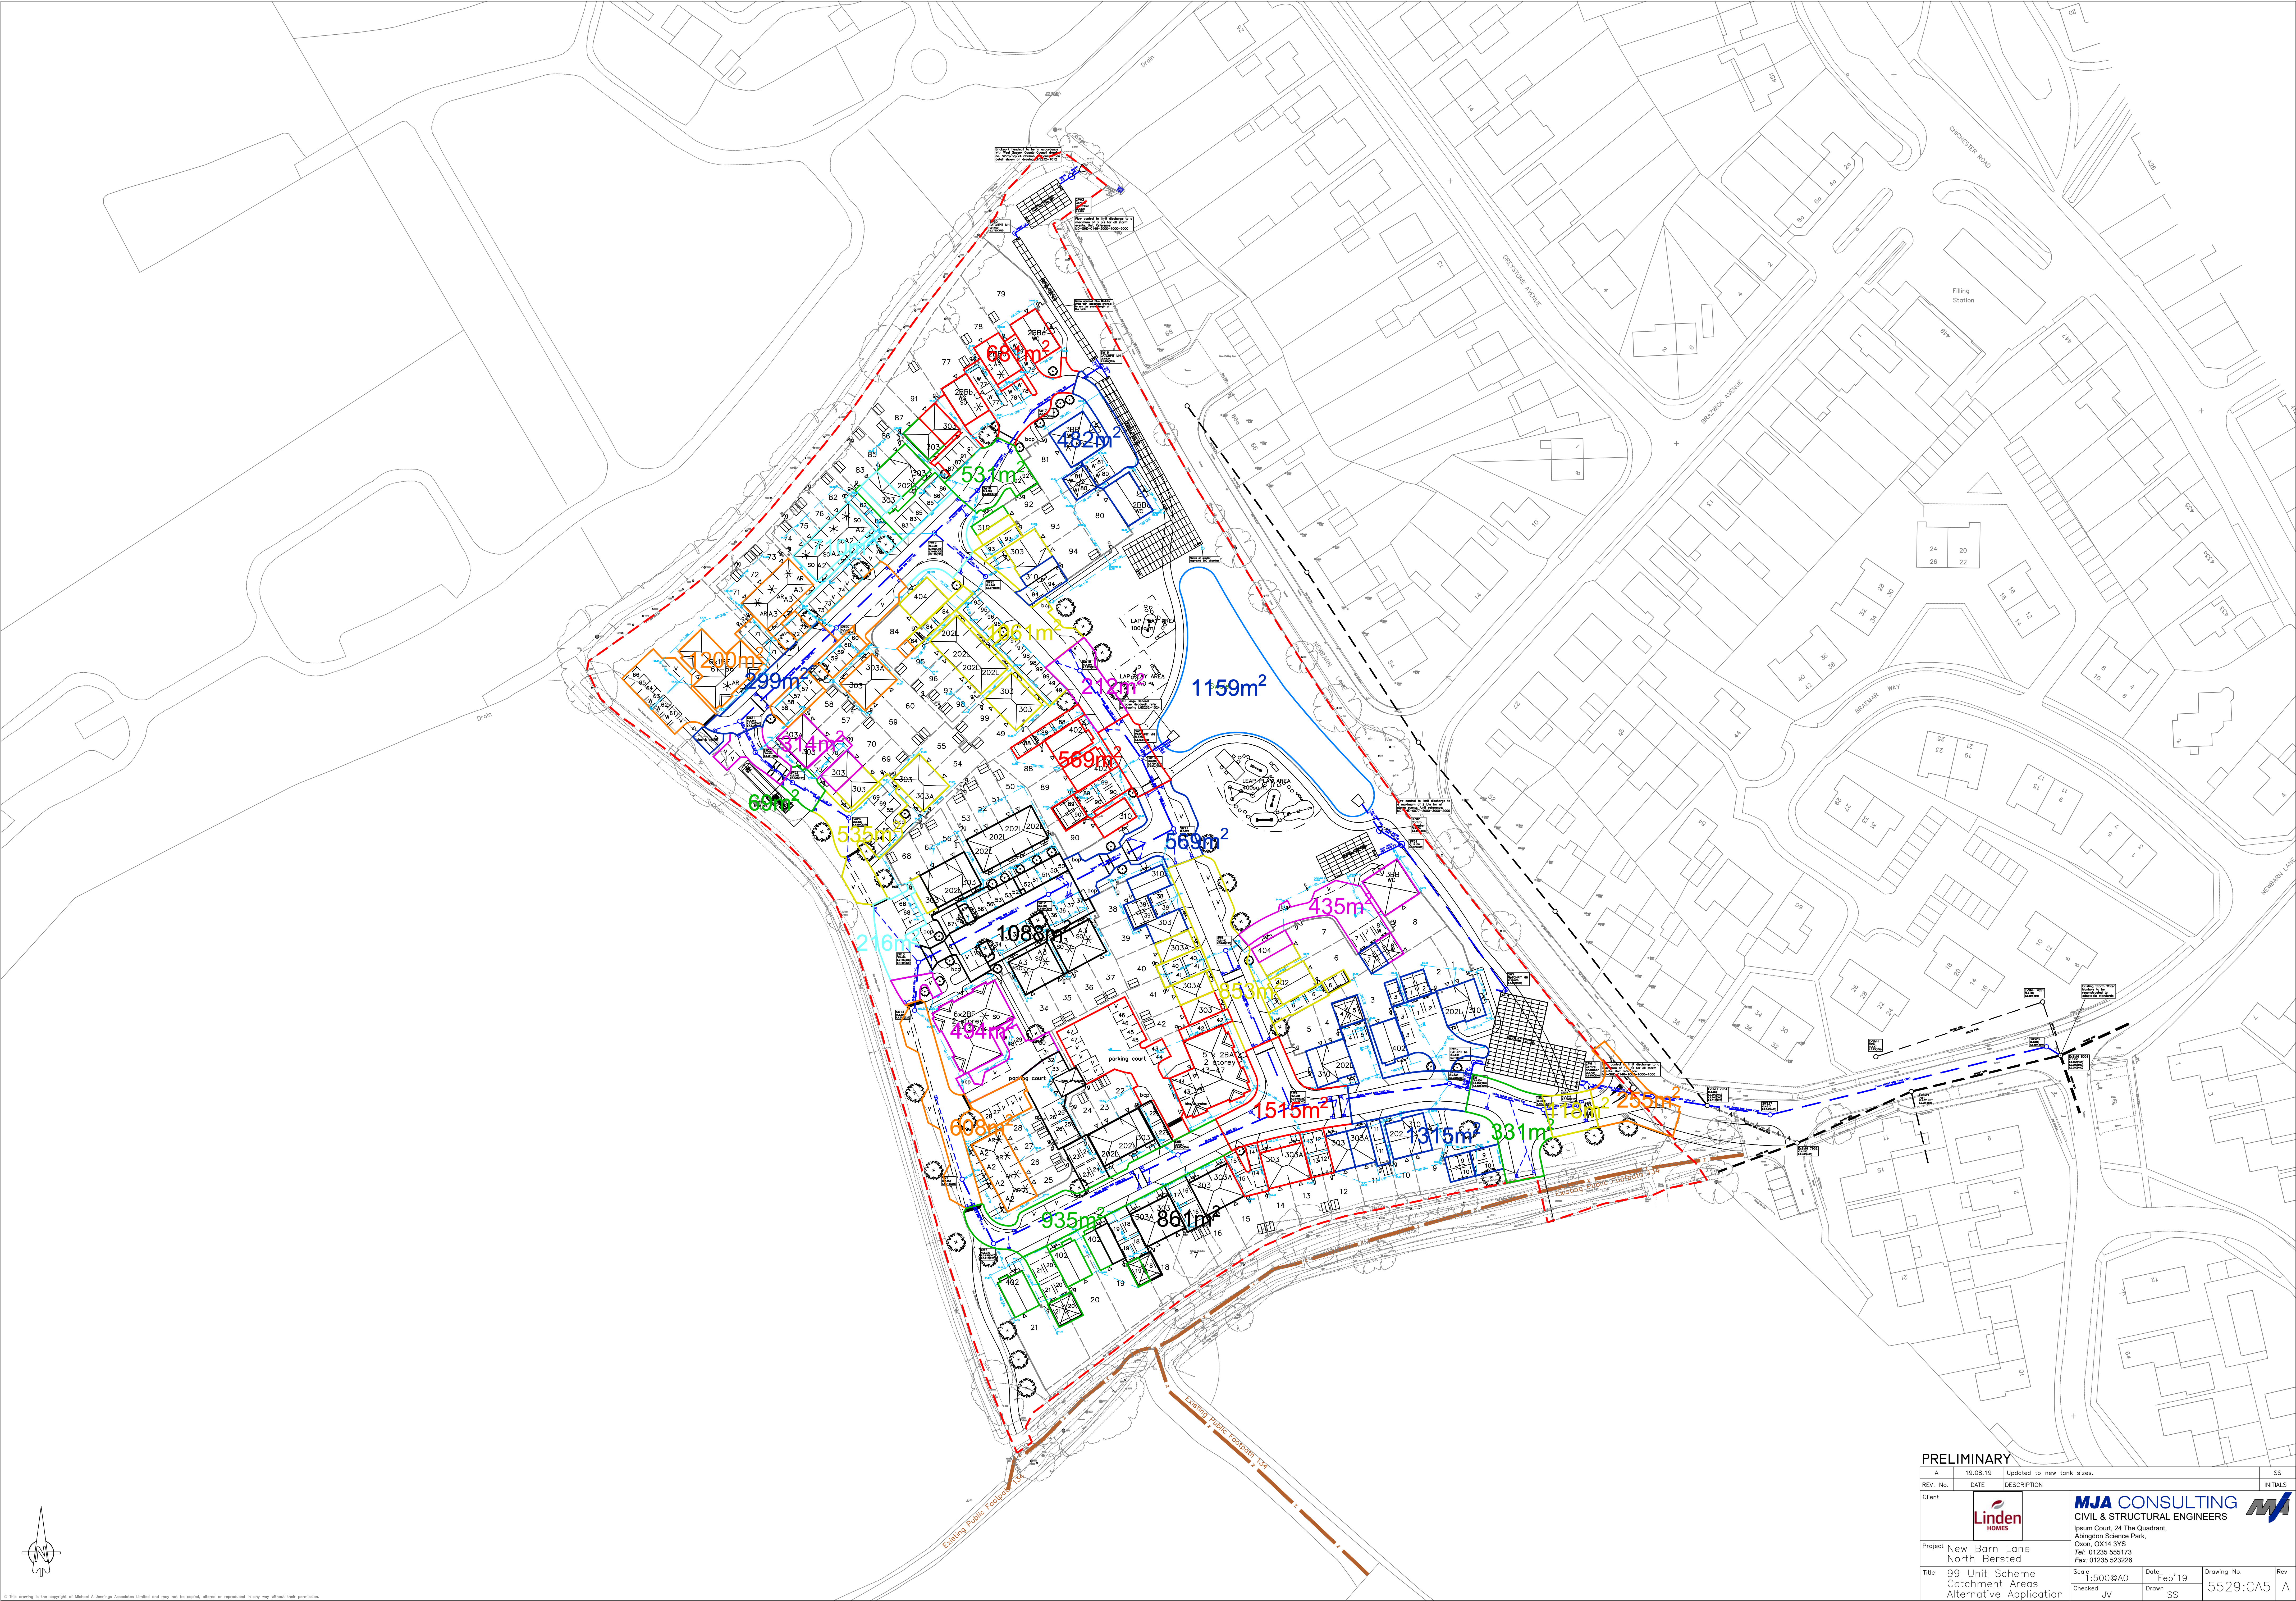

PRELIMINARY					
A	19.08.19	Updated to new tank sizes.		SS	
REV. No.	DATE	DESCRIPTION		INITIALS	
Client		 MJA CONSULTING CIVIL & STRUCTURAL ENGINEERS  Ipsium Court, 24 The Quadrant, Abingdon Science Park, Oxon, OX14 3YB Tel: 01235 555173 Fax: 01235 523228			
Project				New Barn Lane North Bersted	
Title		Scale	Date	Drawing No.	Rev
99 Unit Scheme Catchment Areas Alternative Application		1:500@A0	Feb '19	5529:CA5	A
		Checked	Drawn		
		JV	SS		

