
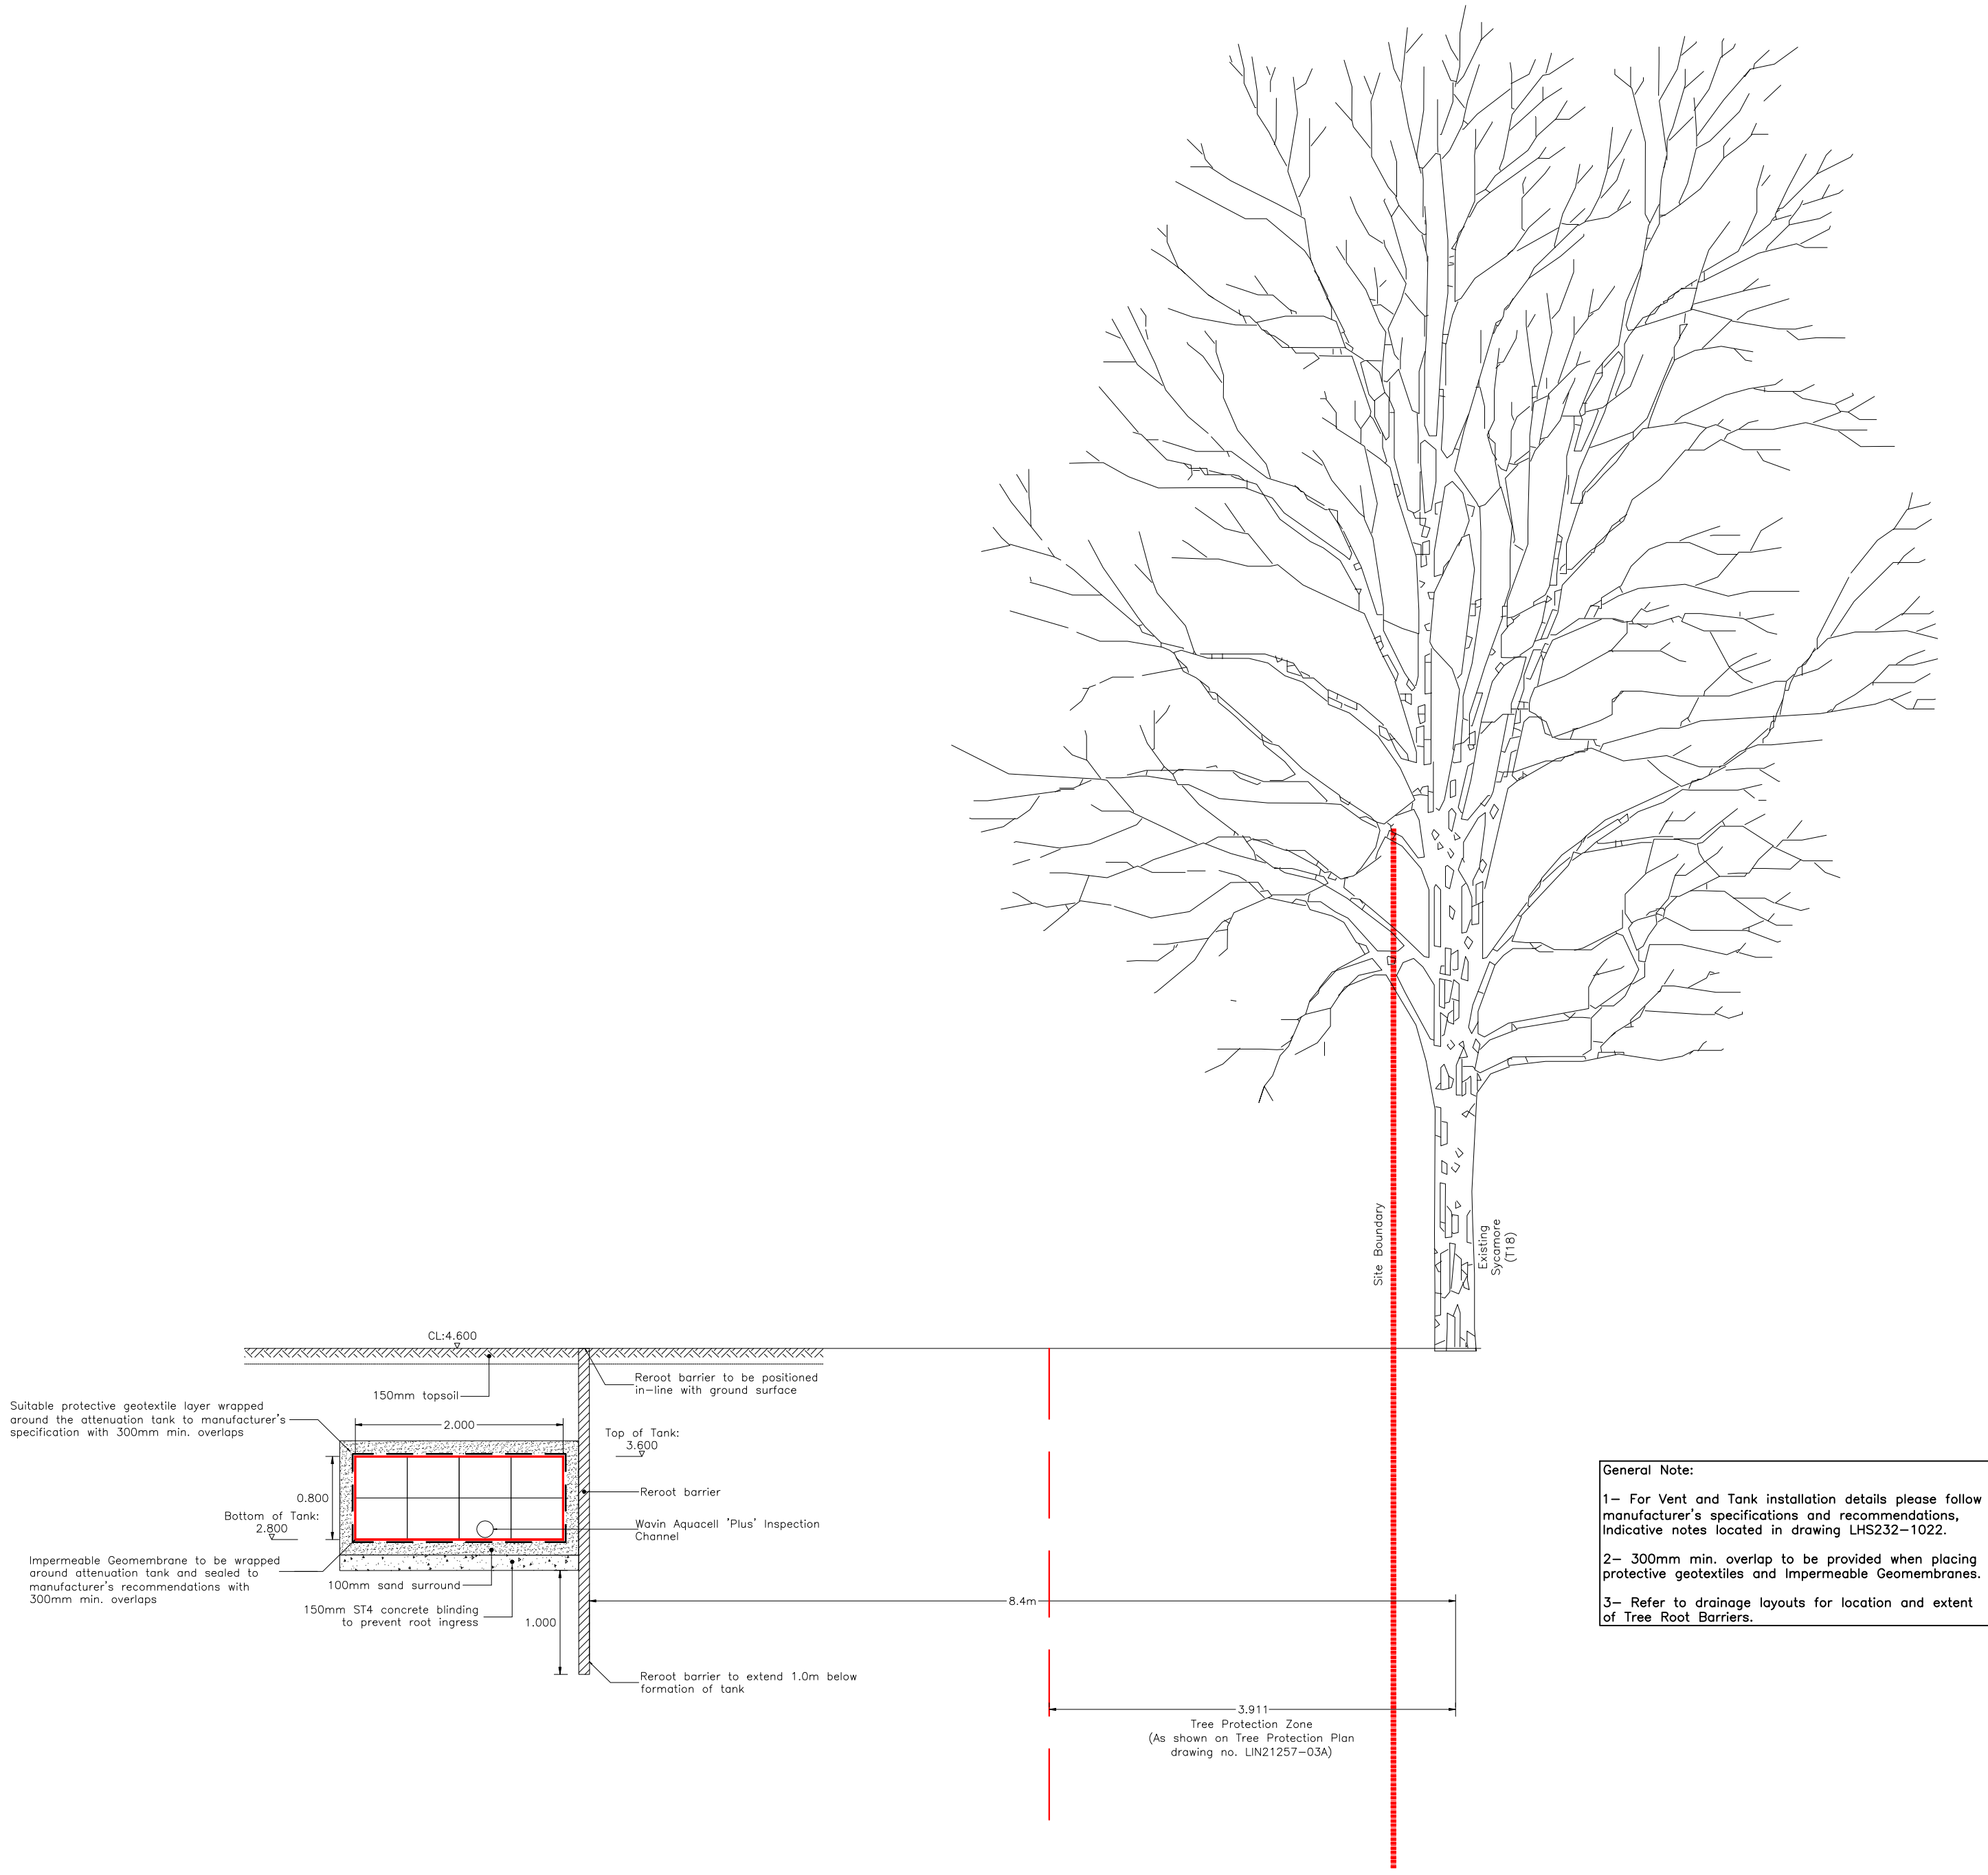


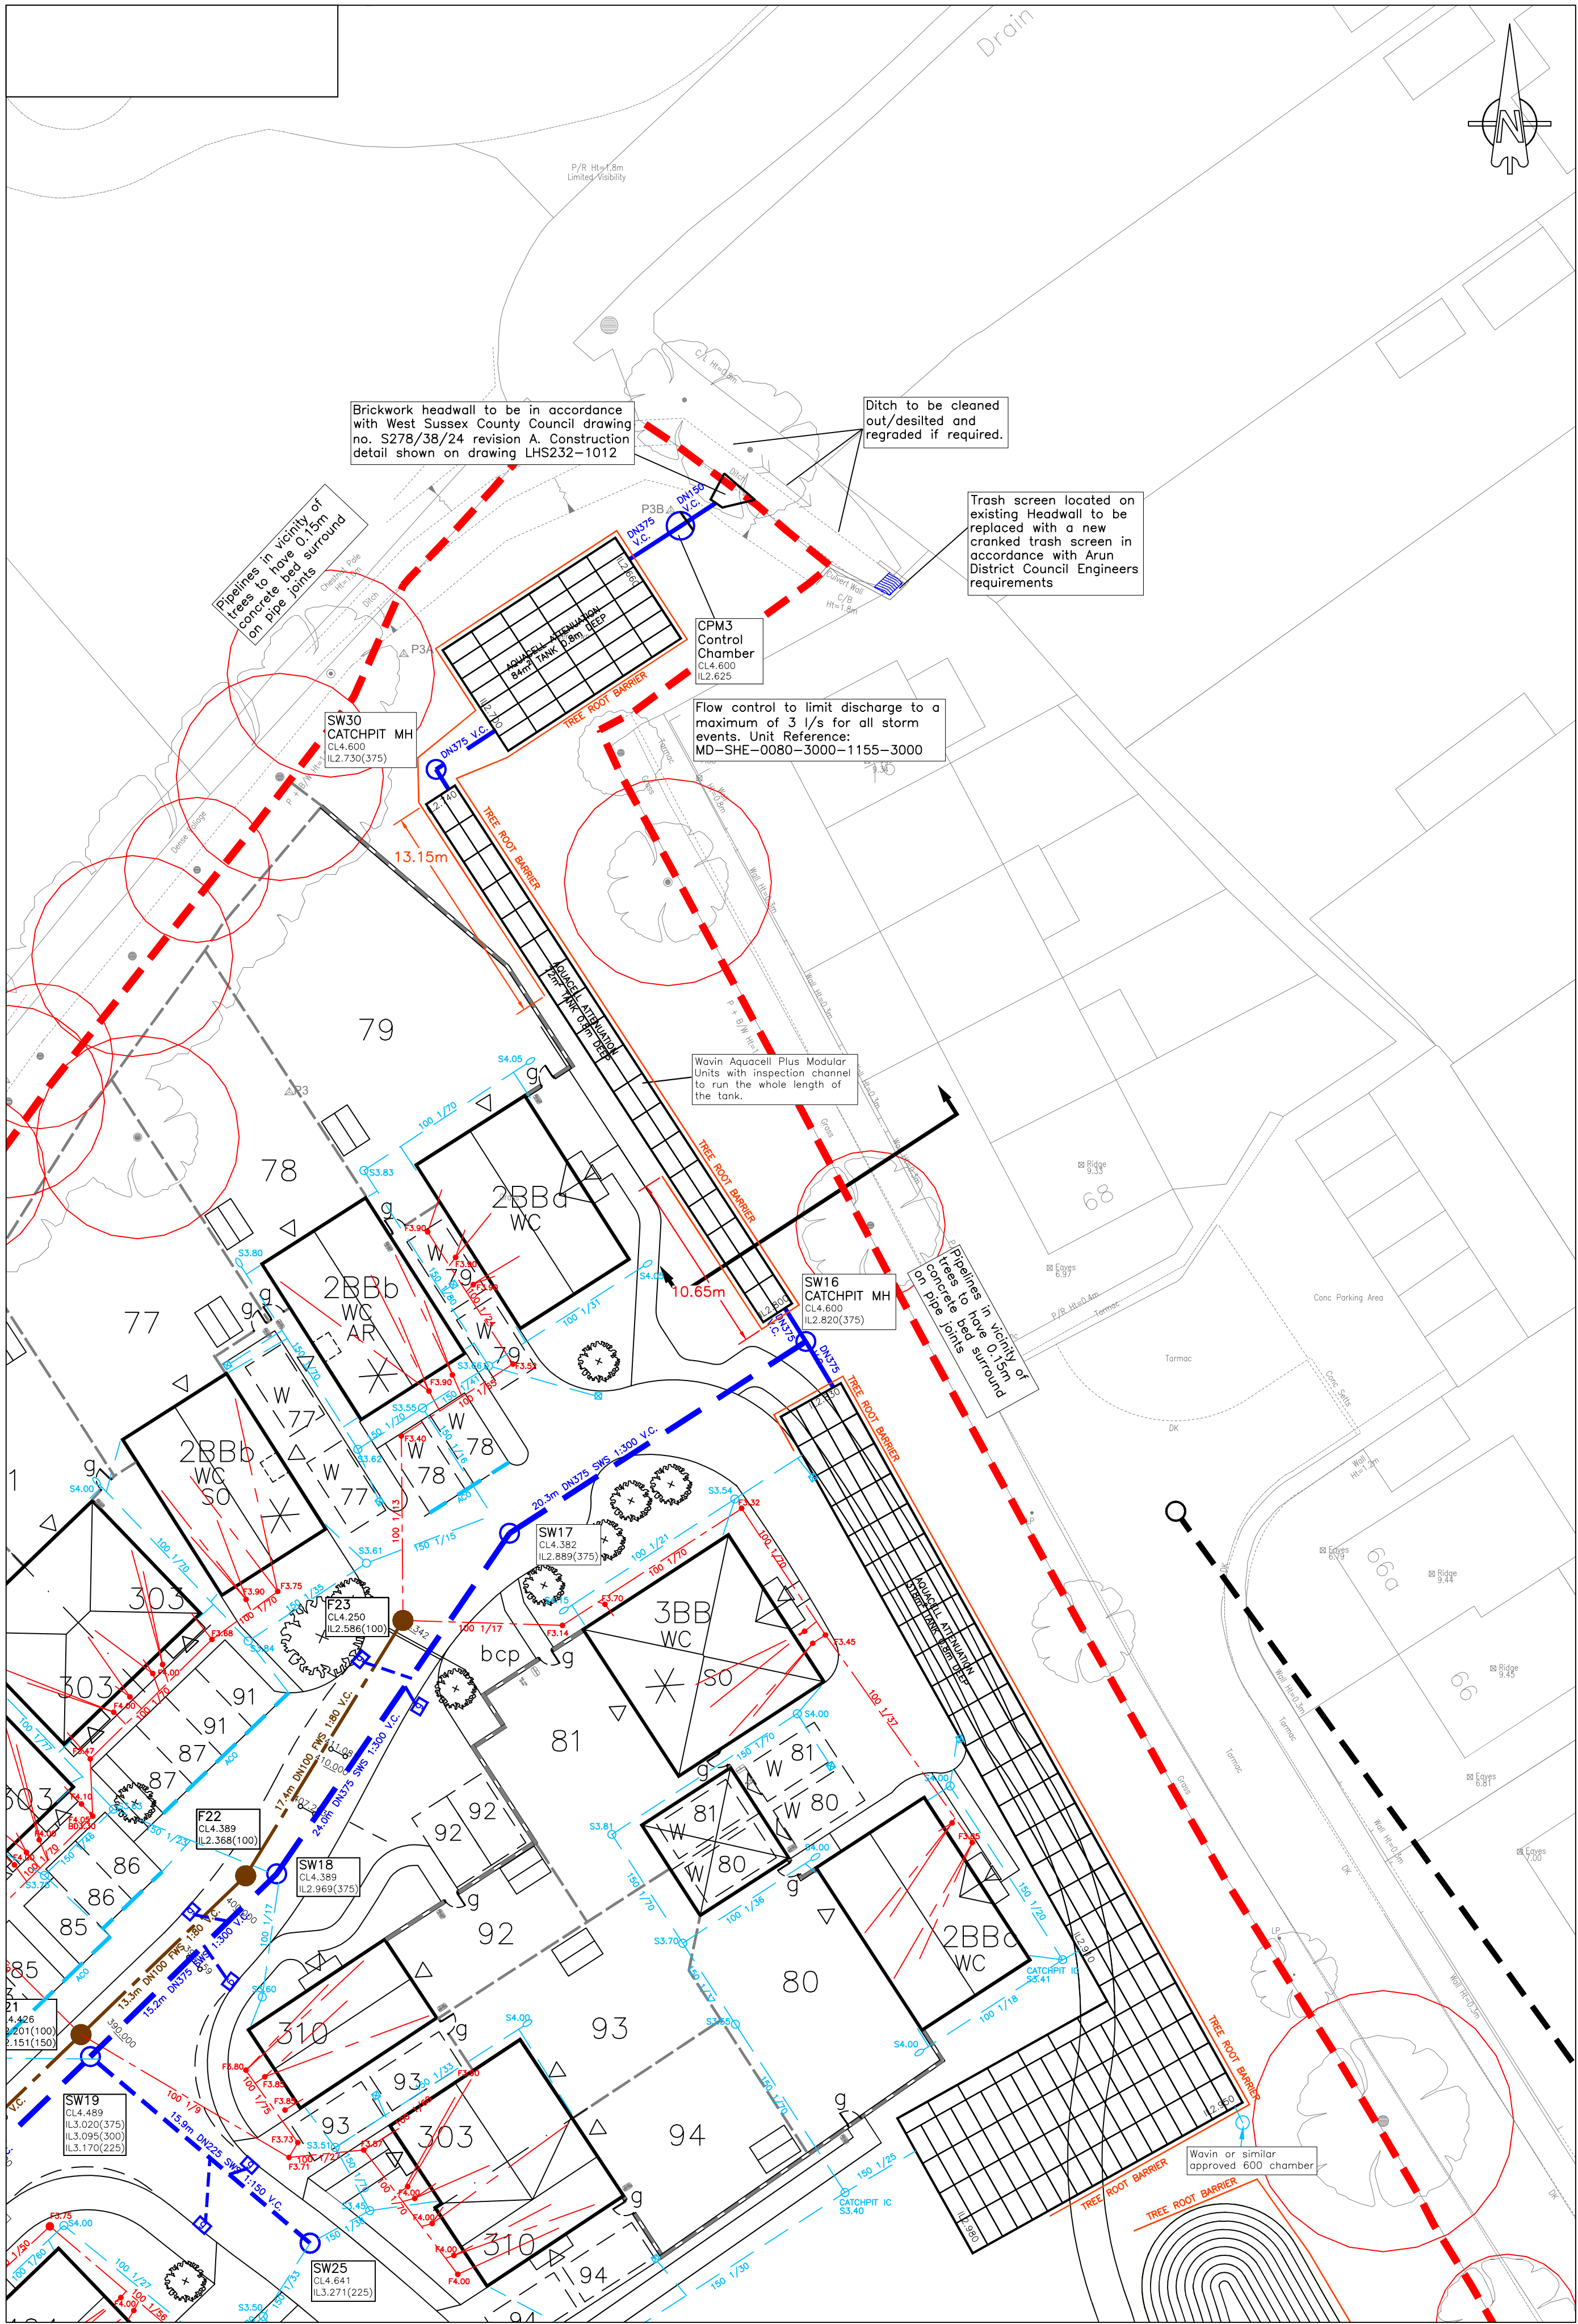

Reroot Barrier Detail
Scale 1:50

DRAFT				
B	19.08.19	Updated to new tank sizes.		SS
A	16.04.19	Attenuation tanks revised in accordance with drawing number LHS232-4001 revision A.		JRV
REV. No.	DATE	DESCRIPTION		INITIALS
Client		 		
Project		New Barn lane North Bersted		
Title		Root Barrier Protection Detail - 99 Unit Scheme (Alternative Application)		
Scale		As shown@A1	Date	Dec'18
Checked		KTG	Drawn	JW
Drawing No.		LHS232-4013	Rev	B