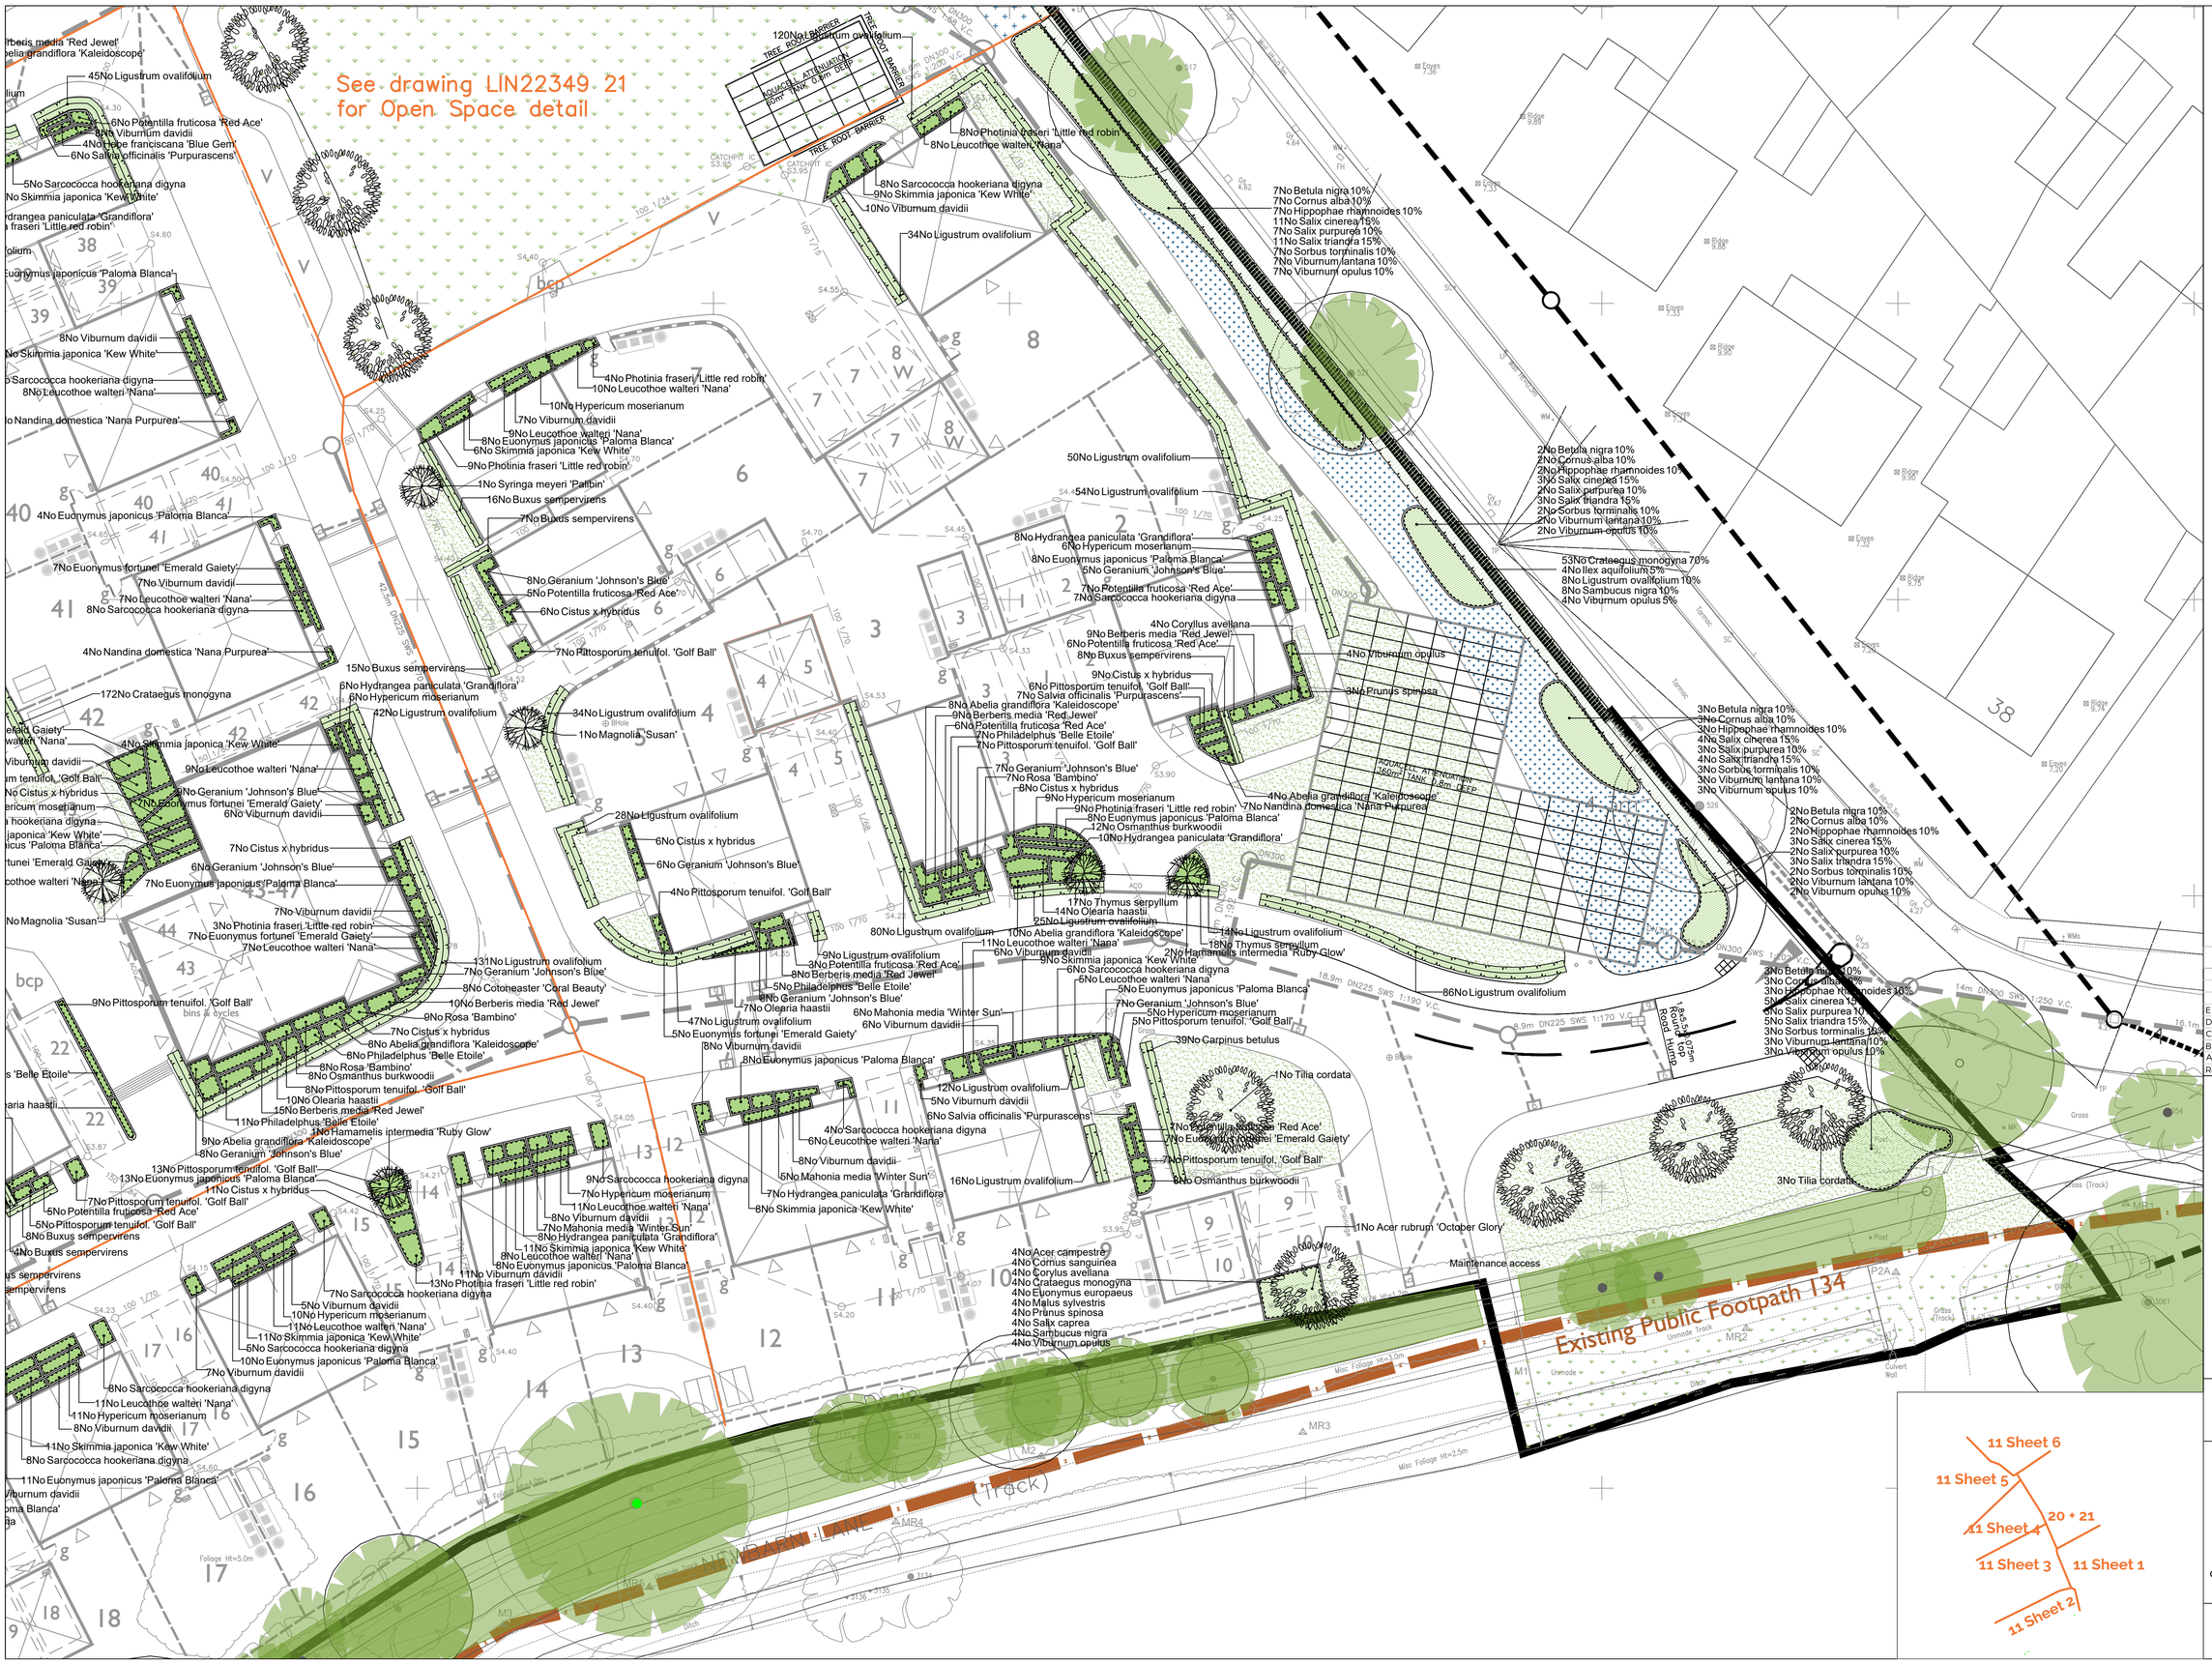
See drawing LIN22349 21 for Open Space detail
Existing Public Footpath 134
NEW BARN LANE (Track)
AQUACELL ATTENUATION 40m² TANK 0.8m DEEP
TREE ROOT BARRIER
120No Ligustrum ovalifolium
45No Ligustrum ovalifolium
6No Potentilla fruticosa 'Red Ace'
8No Viburnum davidii
4No Hebe franciscana 'Blue Gem'
6No Salvia officinalis 'Purpurascens'
5No Sarcococca hookeriana digyna
8No Skimmia japonica 'Kew White'
8No Photinia fraseri 'Little red robin'
8No Leucothoe walteri 'Nana'
8No Sarcococca hookeriana digyna
9No Skimmia japonica 'Kew White'
10No Viburnum davidii
34No Ligustrum ovalifolium
7No Betula nigra 10%
7No Cornus alba 10%
7No Hippophae rhamnoides 10%
11No Salix cinerea 15%
7No Salix purpurea 10%
11No Salix triandra 15%
7No Sorbus torminalis 10%
7No Viburnum lantana 10%
7No Viburnum opulus 10%
2No Betula nigra 10%
2No Cornus alba 10%
2No Hippophae rhamnoides 10%
3No Salix cinerea 15%
2No Salix purpurea 10%
3No Salix triandra 15%
2No Sorbus torminalis 10%
2No Viburnum lantana 10%
2No Viburnum opulus 10%
53No Crataegus monogyna 70%
4No Ilex aquifolium 5%
8No Ligustrum ovalifolium 10%
8No Sambucus nigra 10%
4No Viburnum opulus 5%
3No Betula nigra 10%
3No Cornus alba 10%
3No Hippophae rhamnoides 10%
4No Salix cinerea 15%
3No Salix purpurea 10%
4No Salix triandra 15%
3No Sorbus torminalis 10%
3No Viburnum lantana 10%
3No Viburnum opulus 10%
2No Betula nigra 10%
2No Cornus alba 10%
2No Hippophae rhamnoides 10%
3No Salix cinerea 15%
2No Salix purpurea 10%
3No Salix triandra 15%
2No Sorbus torminalis 10%
2No Viburnum lantana 10%
2No Viburnum opulus 10%
3No Betula nigra 10%
3No Cornus alba 10%
3No Hippophae rhamnoides 10%
3No Salix cinerea 15%
5No Salix purpurea 10%
5No Salix triandra 15%
3No Sorbus torminalis 10%
3No Viburnum lantana 10%
3No Viburnum opulus 10%
50No Ligustrum ovalifolium
54No Ligustrum ovalifolium
4No Viburnum opulus
3No Prunus spinosa
86No Ligustrum ovalifolium
80No Ligustrum ovalifolium
39No Carpinus betulus
1No Tilia cordata
3No Tilia cordata
1No Acer rubrum 'October Glory'
Maintenance access
4No Acer campestre
4No Cornus sanguinea
4No Corylus avellana
4No Crataegus monogyna
4No Euonymus europaeus
4No Malus sylvestris
4No Prunus spinosa
4No Salix caprea
4No Sambucus nigra
4No Viburnum opulus
Misc Foliage Ht=1.0m
Misc Foliage Ht=2.5m
Foliage Ht=5.0m
Bins & bycles
Grass (Track)
Unmade Track
Ditch
Culvert Wall
Post
Grass
Linear Drainage
Bridge
Eaves
Terrace
Wall Height
Ridge
Tarmac
Road Hump
