


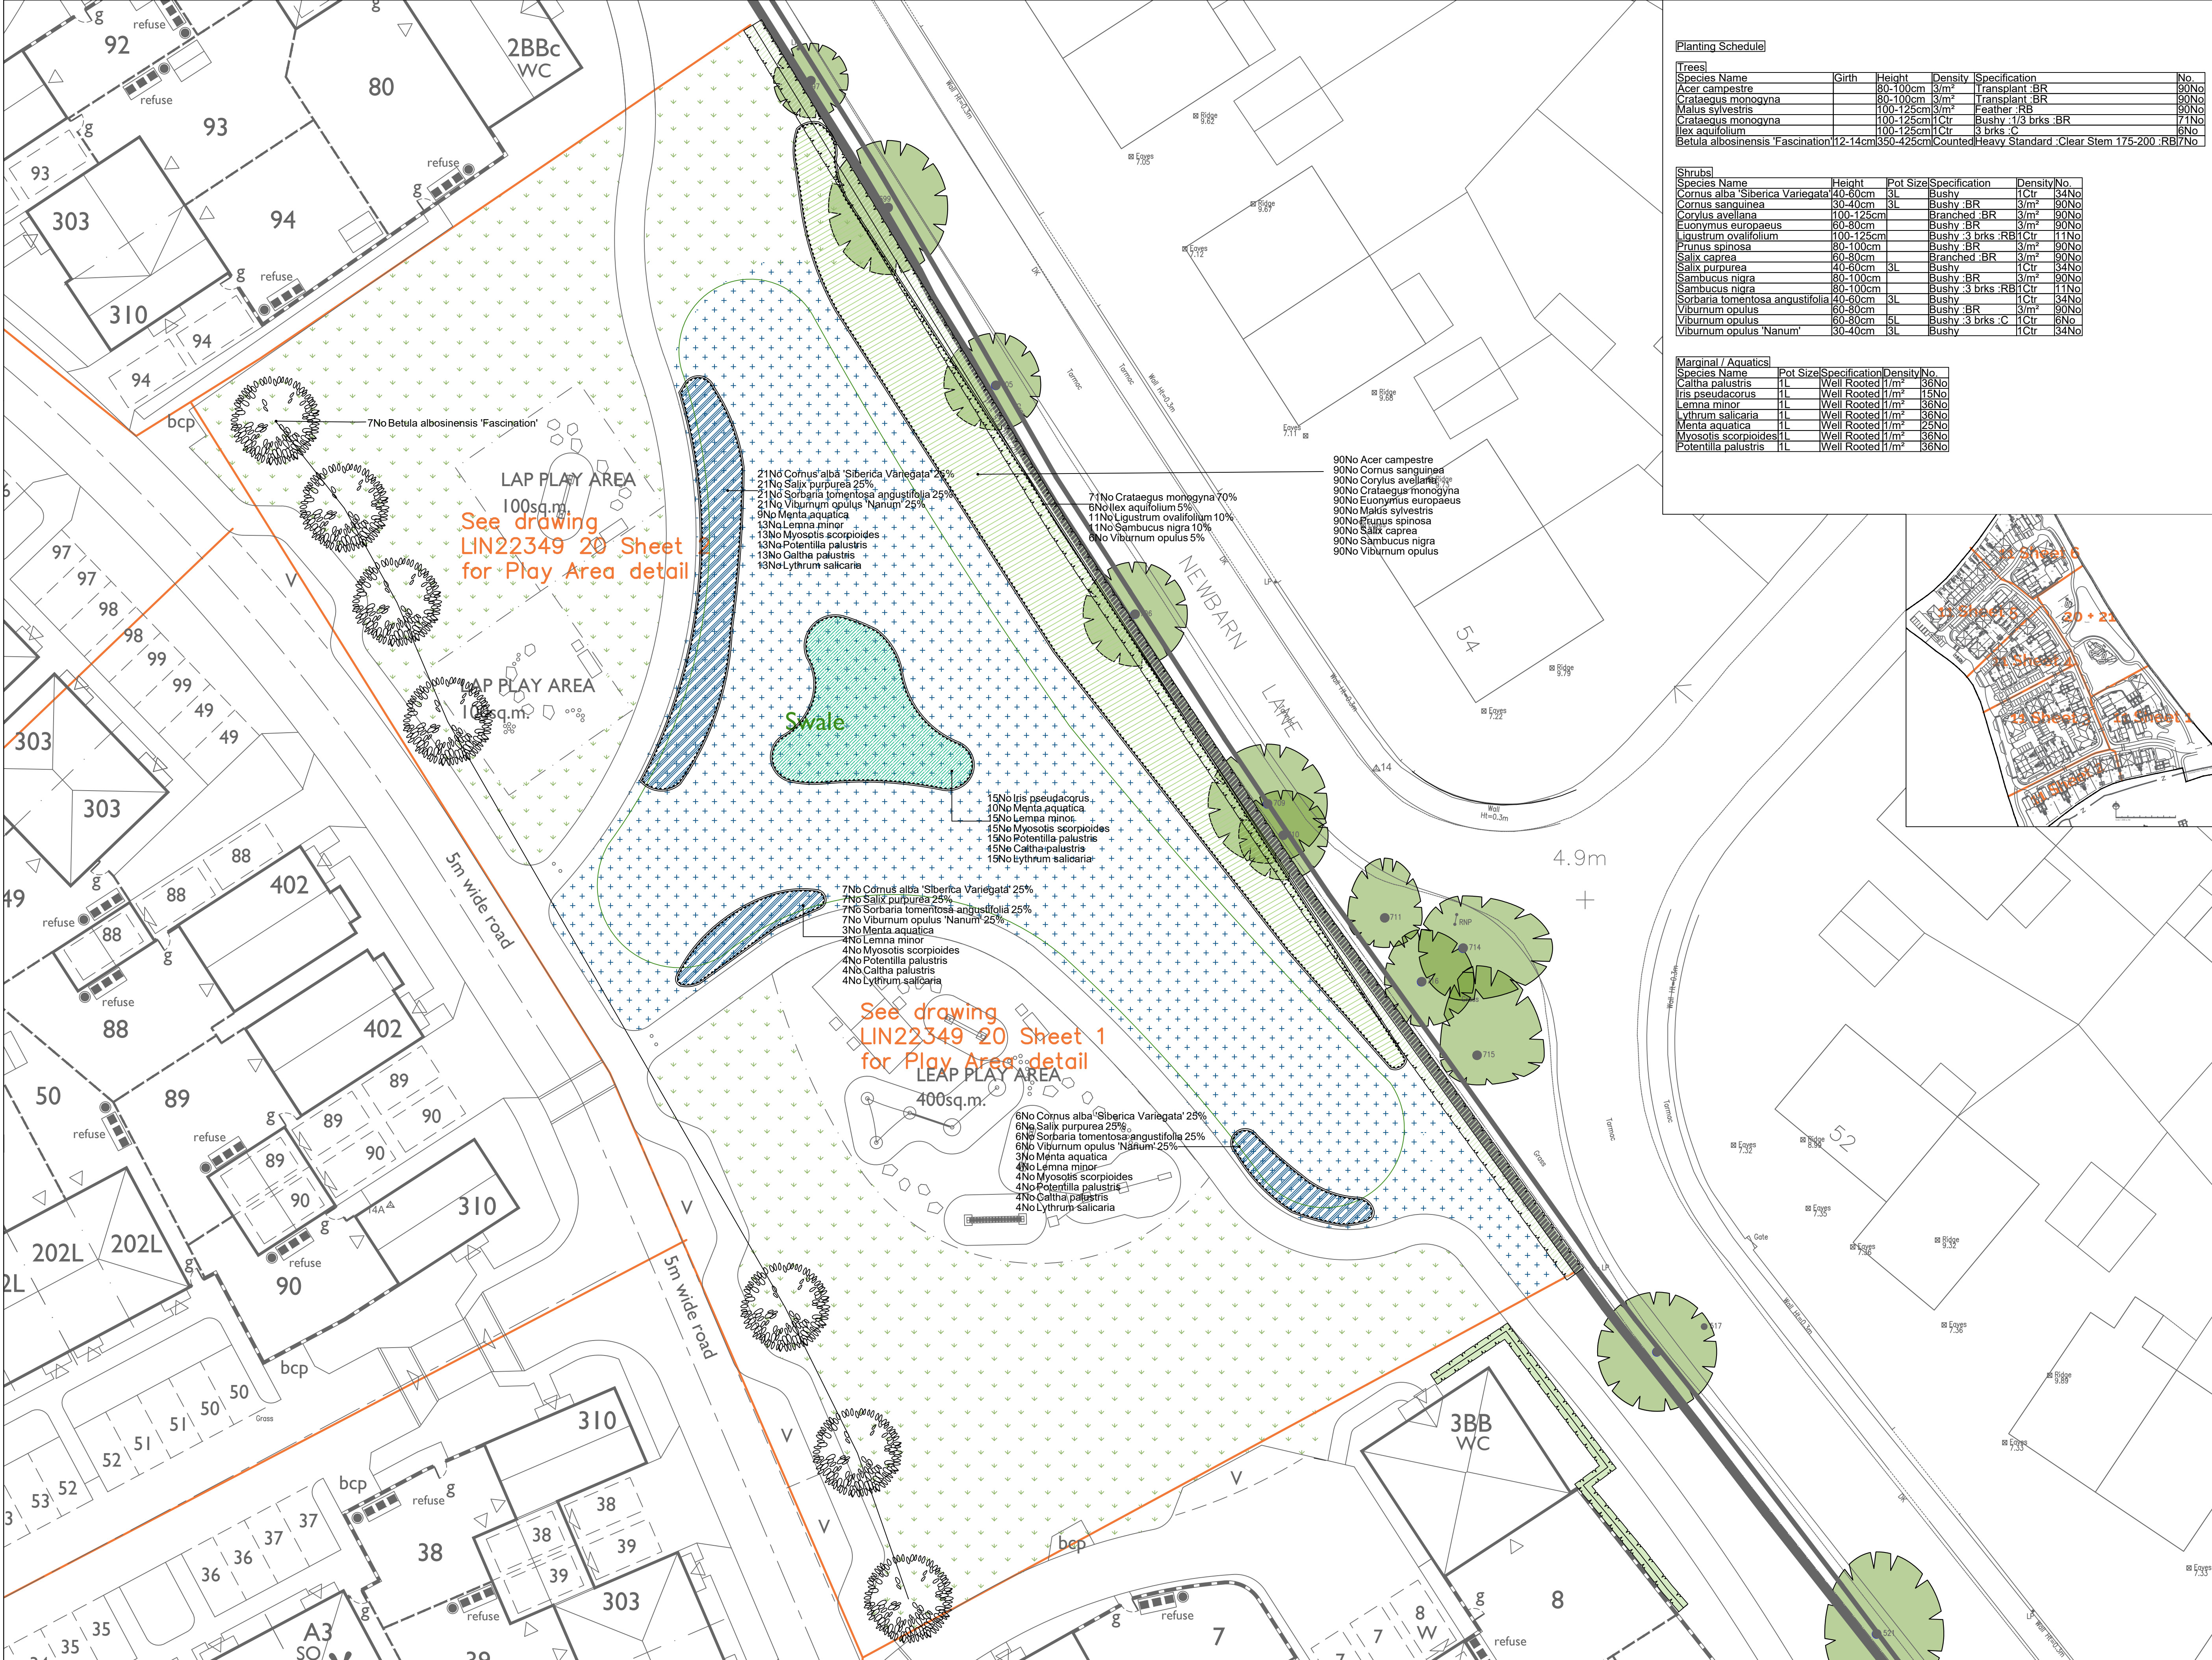

Planting Schedule						
Trees						
Species Name	Girth	Height	Density	Specification	No.	
Acer campestre		80-100cm	3/m²	Transplant BR	90No	
Crataegus monogyna		80-100cm	3/m²	Transplant BR	90No	
Malus sylvestris		100-125cm	3/m²	Feather RB	90No	
Crataegus monogyna		100-125cm	1/Ctr	Bushy 1/3 brks BR	71No	
Ilex aquifolium		100-125cm	1/Ctr	3 brks C	6No	
Betula albosinensis 'Fascination'	12-14cm	350-425cm	Counted	Heavy Standard Clear Stem 175-200 RB	7No	
Shrubs						
Species Name	Height	Pot Size	Specification	Density	No.	
Cornus alba 'Siberica Variegata'	40-60cm	3L	Bushy	1/Ctr	34No	
Cornus sanguinea	30-40cm	3L	Bushy BR	3/m²	90No	
Corylus avellana	100-125cm		Branches BR	3/m²	90No	
Euonymus europaeus	60-80cm		Bushy BR	3/m²	90No	
Ligustrum ovalifolium	100-125cm		Bushy 3 brks RB	1/Ctr	11No	
Prunus spinosa	80-100cm		Bushy BR	3/m²	90No	
Salix caprea	60-80cm		Branches BR	3/m²	90No	
Salix purpurea	40-60cm	3L	Bushy	1/Ctr	34No	
Sambucus nigra	80-100cm		Bushy BR	3/m²	90No	
Sambucus nigra	80-100cm		Bushy 3 brks RB	1/Ctr	11No	
Sorbaria tomentosa angustifolia	40-60cm	3L	Bushy	1/Ctr	34No	
Viburnum opulus	60-80cm		Bushy BR	3/m²	90No	
Viburnum opulus	60-80cm	5L	Bushy 3 brks C	1/Ctr	6No	
Viburnum opulus 'Nanum'	30-40cm	3L	Bushy	1/Ctr	34No	
Marginal / Aquatics						
Species Name	Pot Size	Specification	Density	No.		
Caltha palustris	1L	Well Rooted 1/m²	36No			
Iris pseudacorus	1L	Well Rooted 1/m²	15No			
Lemna minor	1L	Well Rooted 1/m²	36No			
Lythrum salicaria	1L	Well Rooted 1/m²	36No			
Mentha aquatica	1L	Well Rooted 1/m²	25No			
Myosotis scorpioides	1L	Well Rooted 1/m²	36No			
Potentilla palustris	1L	Well Rooted 1/m²	36No			

SPECIFICATION

All works generally, to comply with the written Soft Landscape Specification.

NOTE: DO NOT SCALE FROM DRAWING

Legend

- Existing trees to be retained and protected during construction
- Proposed tree planting within soft landscape. See detail on sheet 1
- Proposed mixed native hedge planting to be planted in a double staggered row 300mm apart and at 500mm centres in each row. To be maintained at 1m height and 1.8m height adjacent to site boundaries
- Proposed native mix shrub planting to be planted in groups of 5-7no. of each species and as above
- Wetland edge mix
- Proposed SUDS area, to be seeded with EM8 (Meadow mixture for wetlands) from Emorsgate or similar and approved.
- Proposed wildflower areas to receive WFG5 seed mix supplied by Germinal seeds or similar and approved
- Aquatic planting
- Cut lines

Scale bar: 0m to 10m

North arrow

C	12/07/19	Client Comments	JO
B	11/07/19	Client Comments	JO
A	11/07/19	Planting amended around drainage	JO
Rev	Date	Details	Drawn

ACD ENVIRONMENTAL

HEAD OFFICE
Rodbourne Rail Business Centre, Grange Lane,
Malmesbury, SN16 0ES
Tel: 01666 825646

Courtyard House, Mill Lane, Codrington, GU7 1EY
Tel: 01483 425714

Suite 6, Crescent House, Yonge Close, Eastleigh, SO50 9SX
Tel: 02382 026300

9 Brownlow Road, Cambridge, CB4 3NG
Tel: 07825 868654

email: mail@acdenv.co.uk
www.acdenvironmental.co.uk

Linden HOMES

scheme: Land West of New Barn Lane, North Bersted, 'Alternative Application'

client: Linden Homes

drawing: Open Space Proposals

date: February 2019

scale: 1:200@A1

drawing no: LIN22349 21C Sheet

drawn: JO checked: DKM

Copyright of ACD Environmental Ltd. All rights described in Chapter IV of the Copyright, Designs and Patents Act 1988 have been generally asserted. 2011. Copyright of this plan remains with ACD until all fees have been paid in full.