




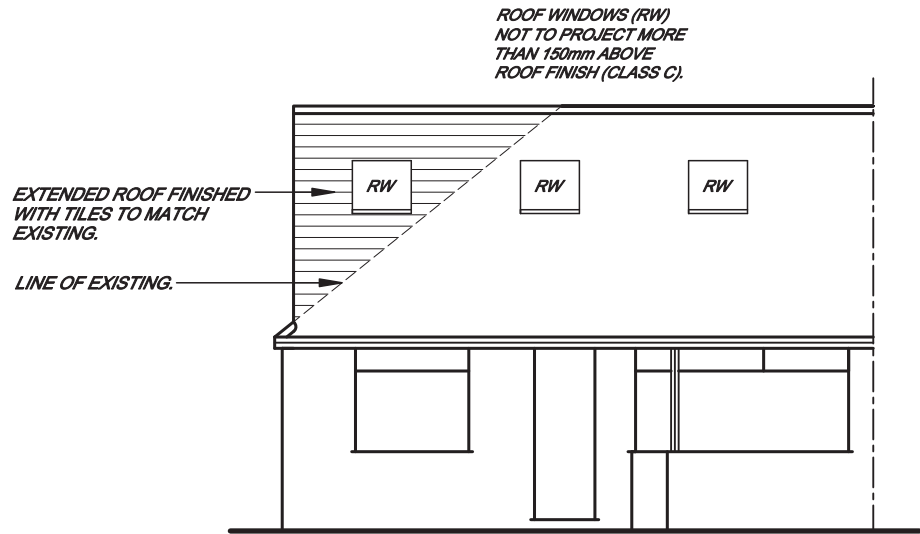

**PROPOSED FRONT
ELEVATION**

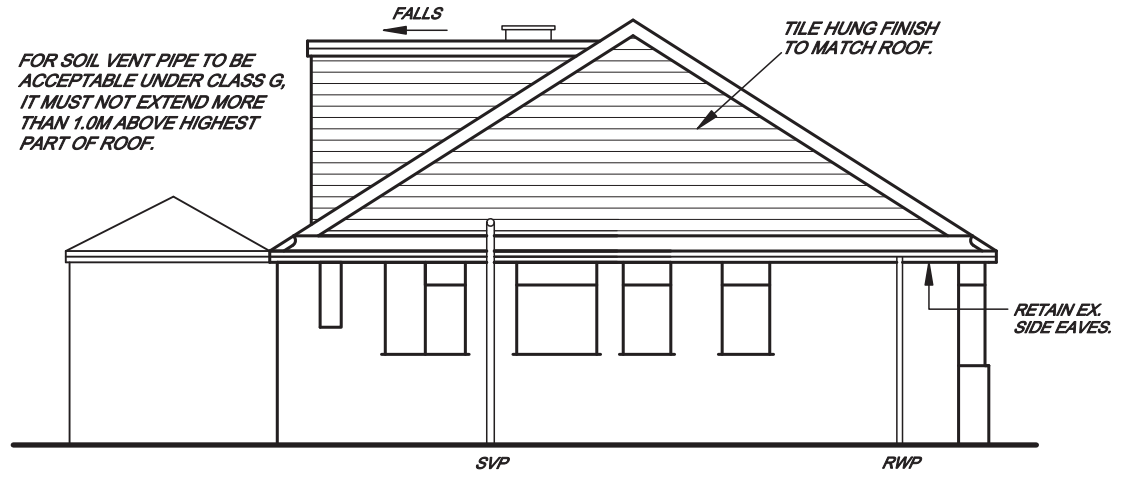


**PROPOSED SIDE
ELEVATION**

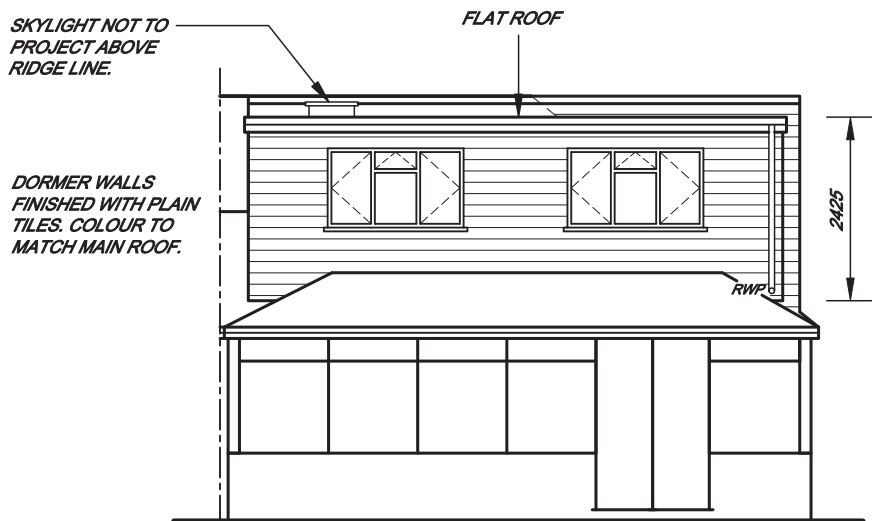

**PROPOSED REAR
ELEVATION**

CUBIC AREAS	
NEW GABLE	15.2M ³
NEW DORMER	32.9M ³
TOTAL	48.1M ³
(I.E. UNDER 50M ³)	

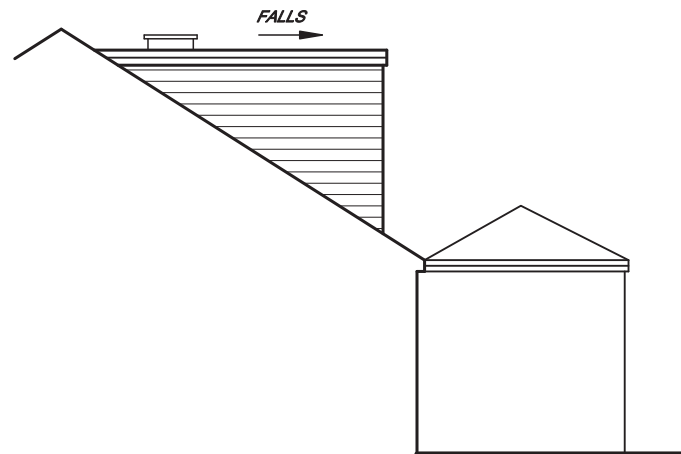

**PROPOSED SIDE
ELEVATION**