


NOTES:
Dimensions to be checked on site before commencing work.
Any discrepancies shall be reported to the architect immediately.


Do not scale ~~from these drawings~~ except for planning purposes.
Use figured dimensions only.

Where applicable this drawing is to be read in conjunction with other consultants drawings.

This drawing is the copyright of hda projects ltd.

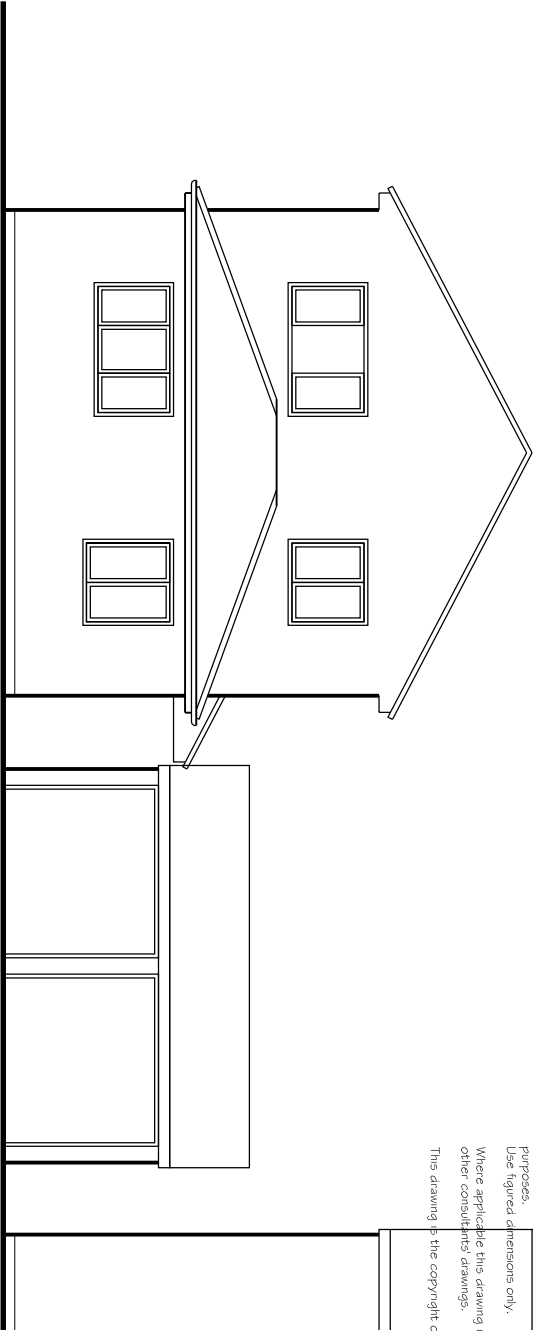


North West Elevation

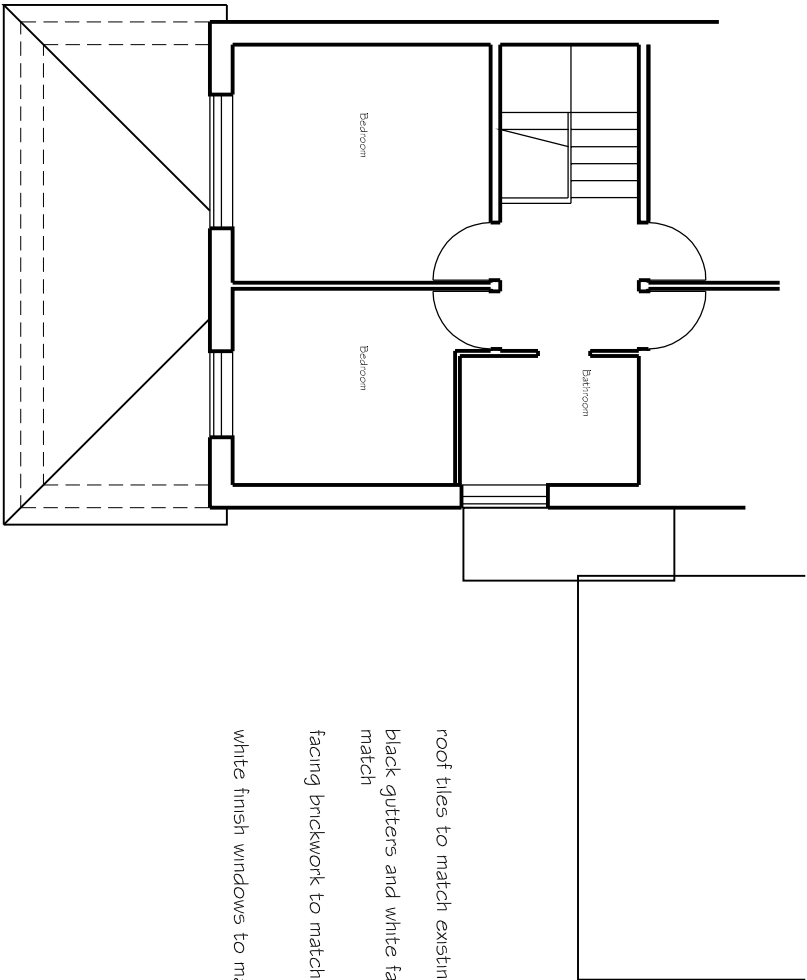


Part First Floor/ Roof Plan


roof tiles to match existing
black gutters and white fascias to match
facing brickwork to match existing
white finish windows to match existing

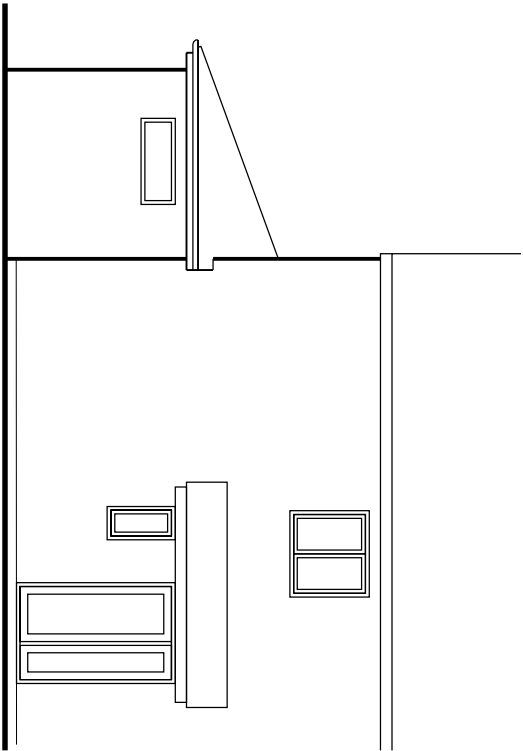

Part South West Elevation

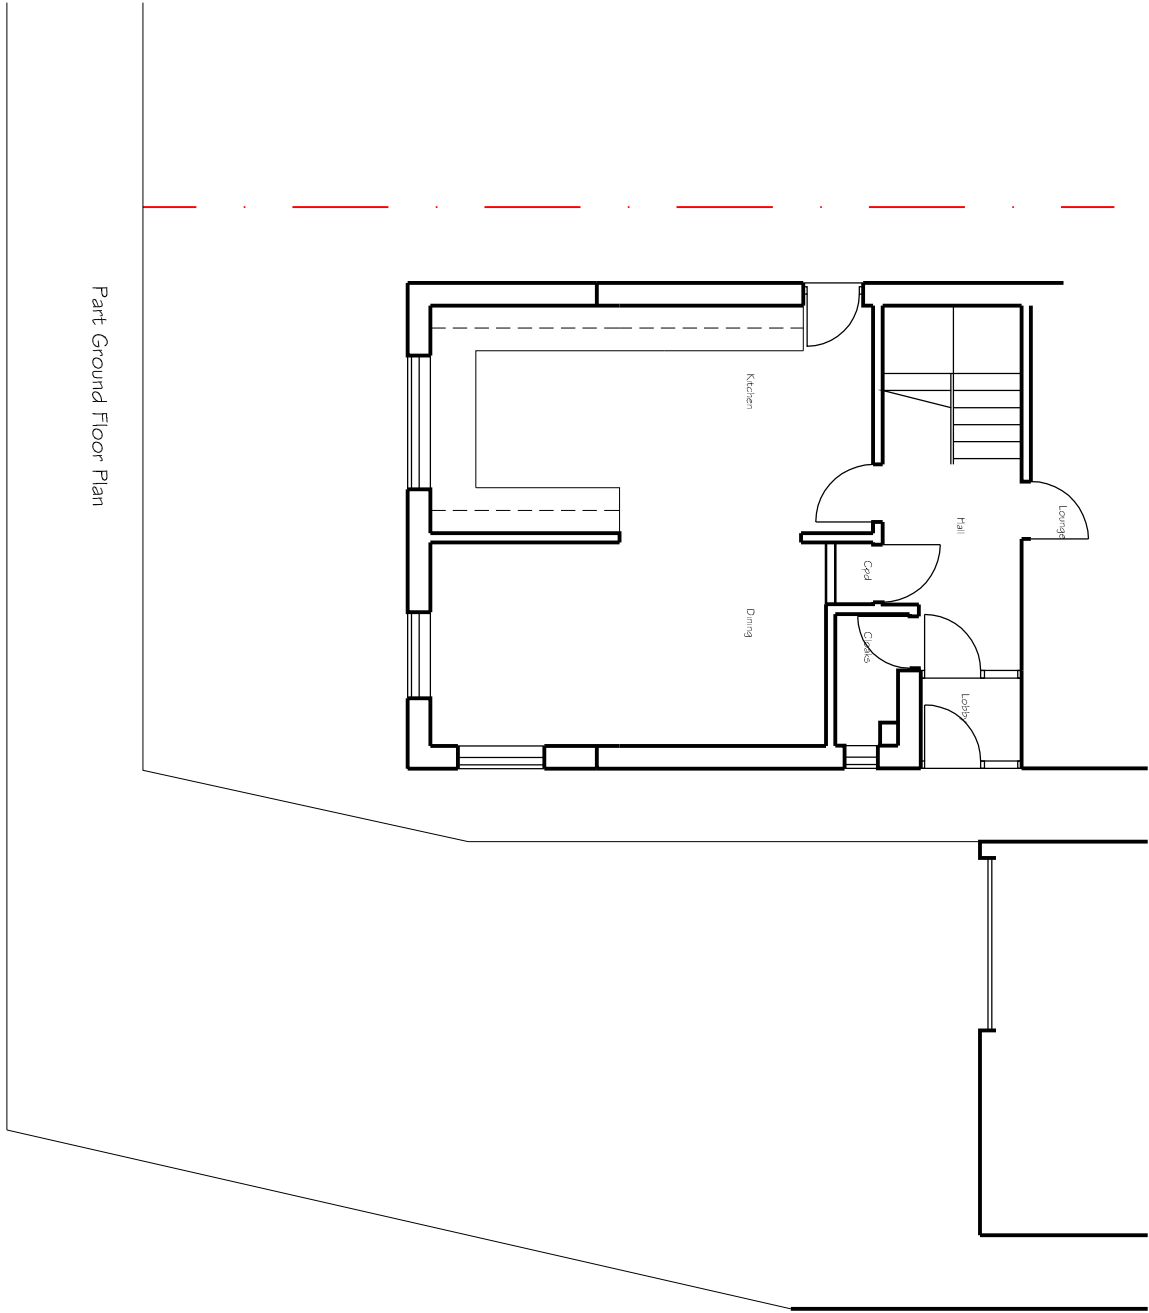

Part Ground Floor Plan

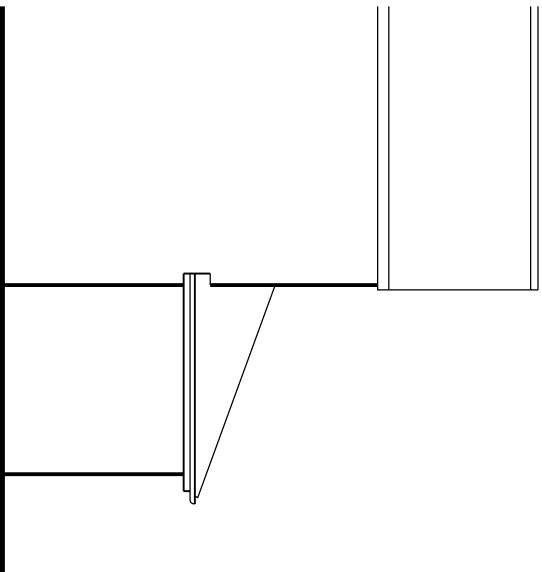

Part South East Elevation

Rev	Date	Amendment
-----	------	-----------

6 The Old Flour Mill - Queen Street - Emsworth - Hampshire - PO10 7BT -
Tel: +44 (0) 1243 373655 Mob 07867978618
e-mail: hdaprojects@talktalk.net

For
Mr+Mrs M Chandler

Project
53 Sunningdale Gardens
Bognor Regis
PO22 9LE

Title
Plans as Proposed

Date	Drawn	Scale	Checked
Feb 2012	wjm	1 : 100 @ A3	
Job Number	Prefix	Drawing Number	Revision
1203	P	03	