



NOTES

ROOF - Concrete interlocking pan tiles to pitched roof.


WALLS - Face brickwork external walls.

WINDOWS/DOORS - White framed PVC double glazed units.


FRONT ELEVATION

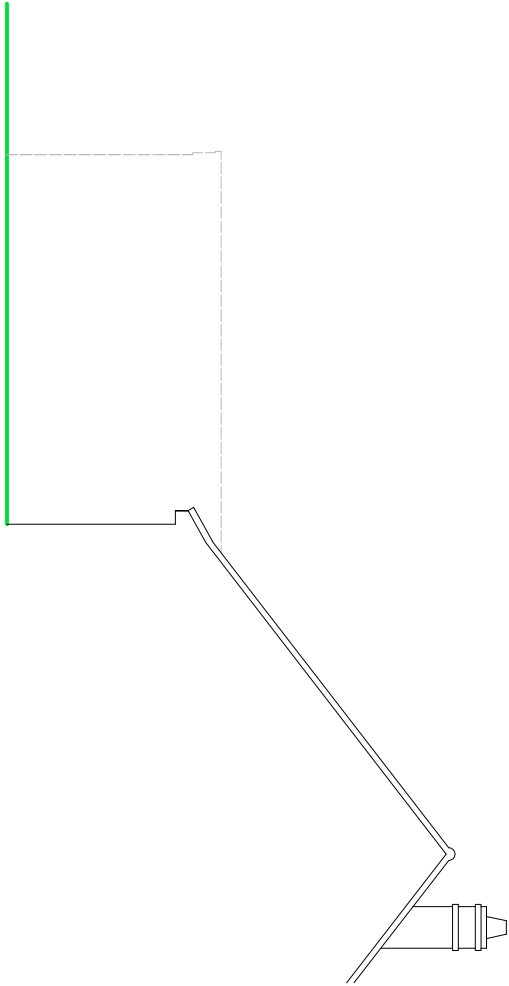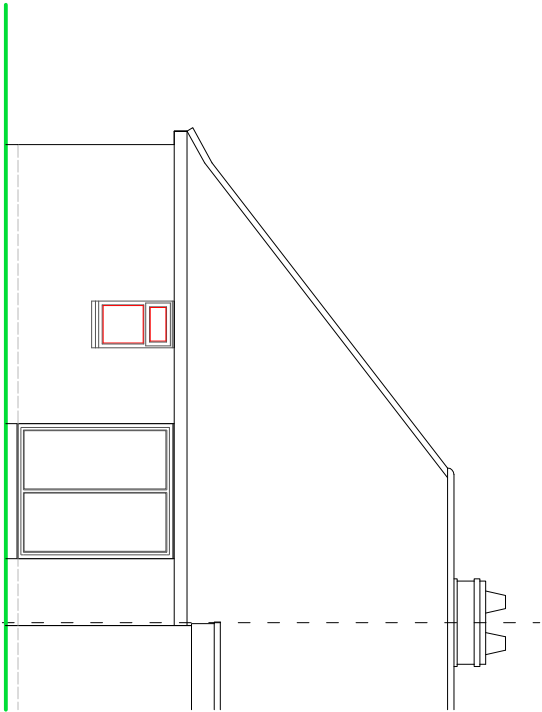

REAR ELEVATION

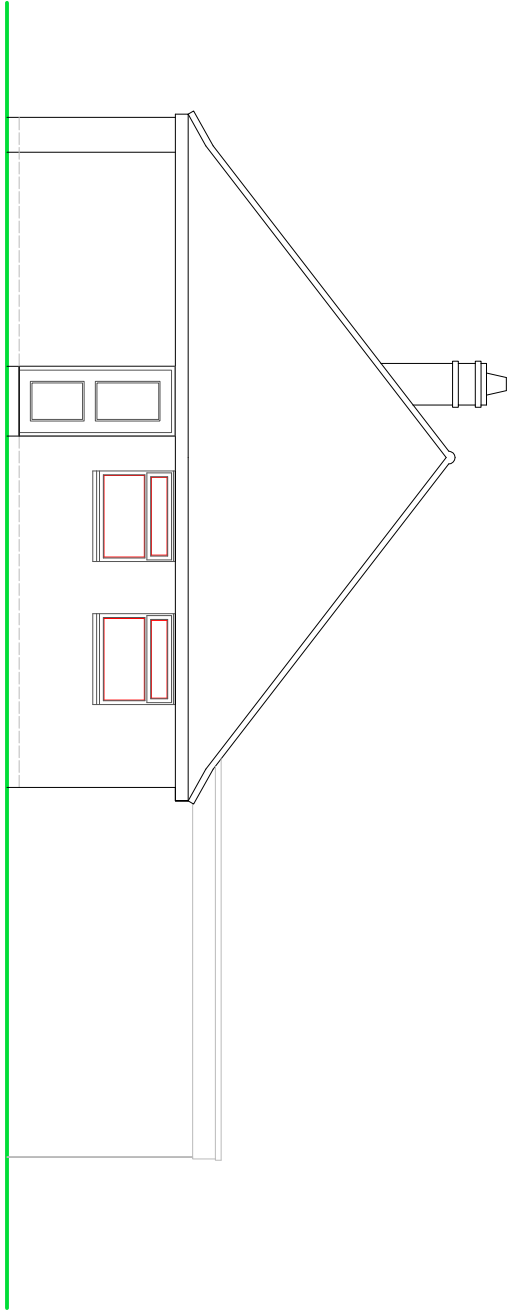

SIDE ELEVATION

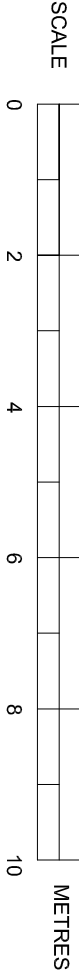

EXISTING ELEVATIONS

SUSSEX BUILDING CONSULTANCY LIMITED

54 MANSFIELD ROAD,
BOGNOR REGIS, WEST SUSSEX.

SCALE - 1/100 REV - DATE - 01/03/2019

LABC partner

3 NORTHGATE ROAD
BOGNOR REGIS
PO21 3LZ
TEL - (01243) 981379