


NOTES


ROOF - Concrete interlocking pan tiles to pitched roof to match existing with glass fibre covered flat roof behind.

WALLS - Face brickwork external walls to match.


WINDOWS/DOORS - White framed PVC double glazed units.

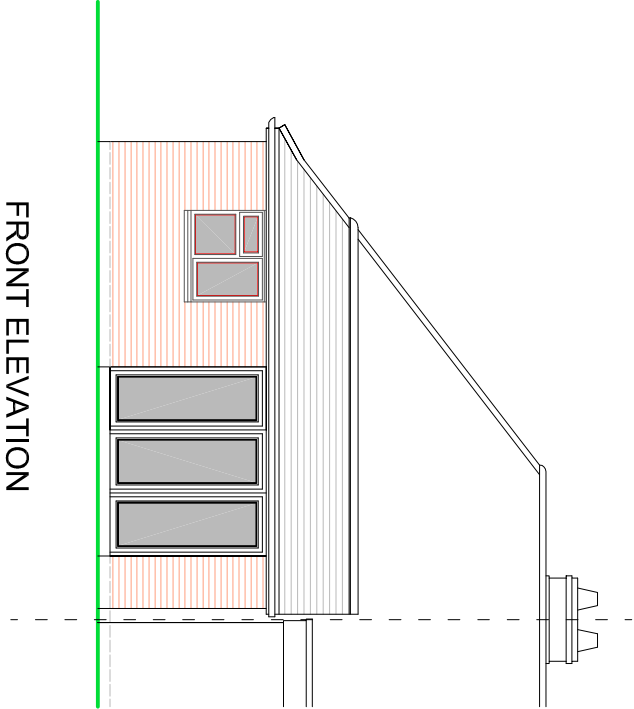


FRONT ELEVATION

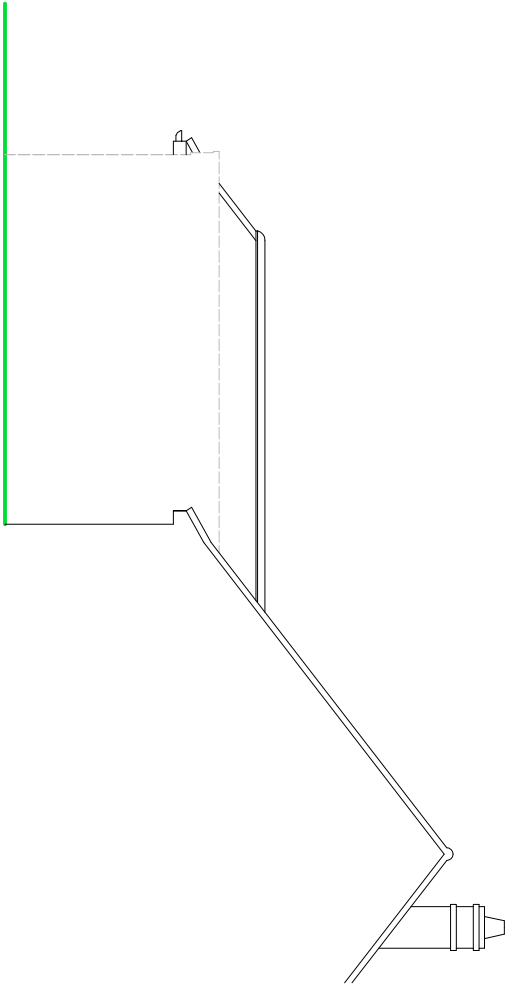

REAR ELEVATION

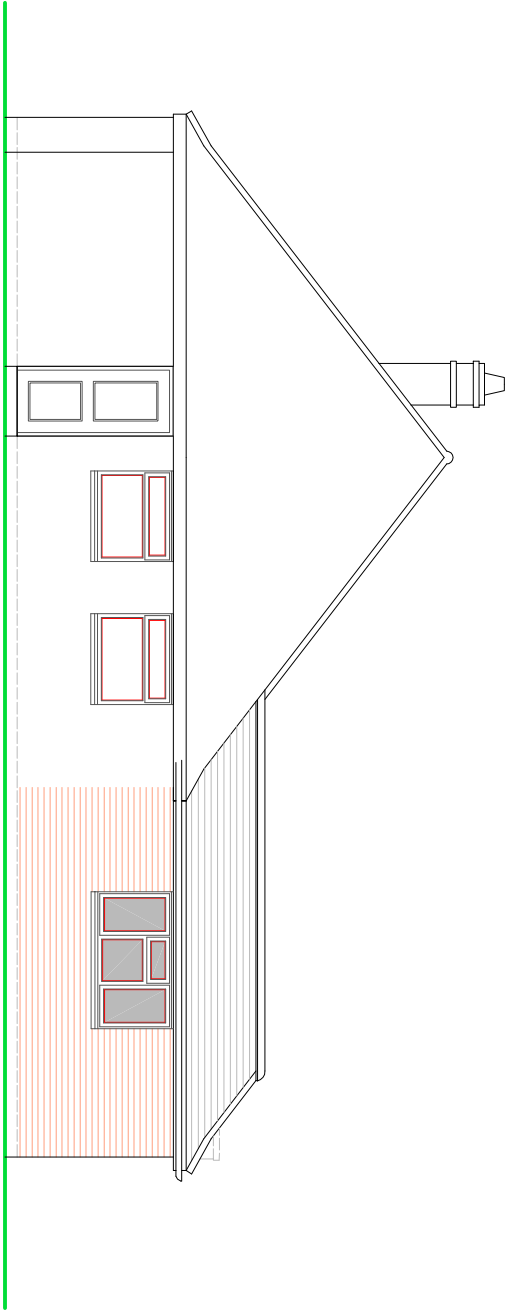

SCALE

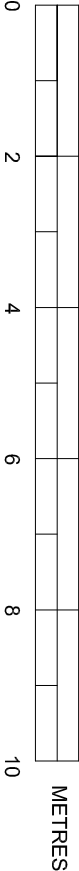

METRES

PROPOSED ELEVATIONS

SUSSEX BUILDING CONSULTANCY LIMITED

54 MANSFIELD ROAD,
BOGNOR REGIS, WEST SUSSEX.

SCALE - 1/100 REV - DATE - 03/03/2019



partner
LABC

3 NORTHGATE ROAD
PO21 8LZ
TEL - (01243) 981379