



Illuminated Stainless Steel lettering
4646 x 580mm cap height with 30mm return

Lights will give out between 550 - 650 candelos per sq mrt.

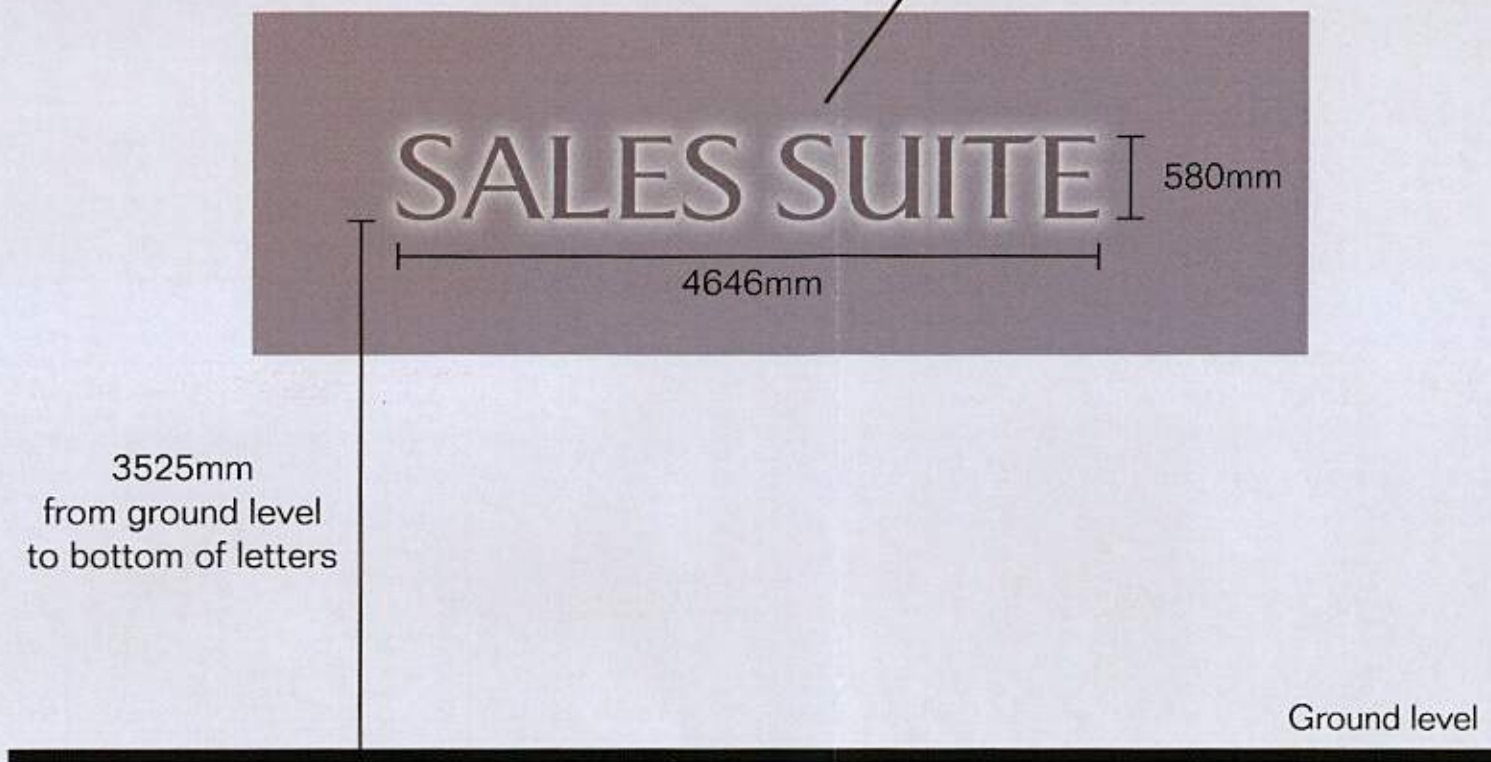

30mm returns on letters

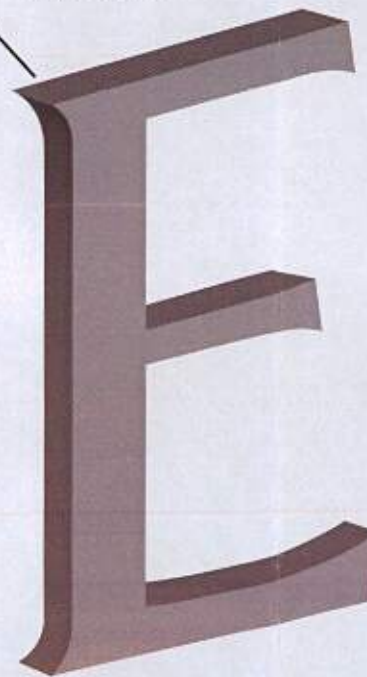

Scale: 1:50 at A3