




EXISTING ROOF PLAN

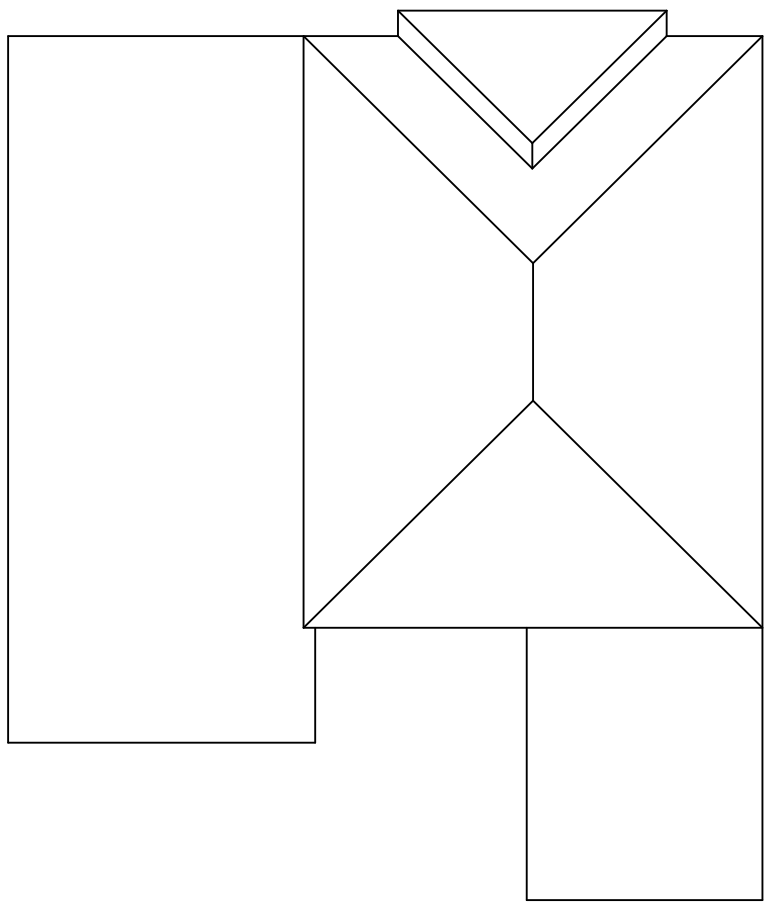

EXISTING GROUND FLOOR PLAN

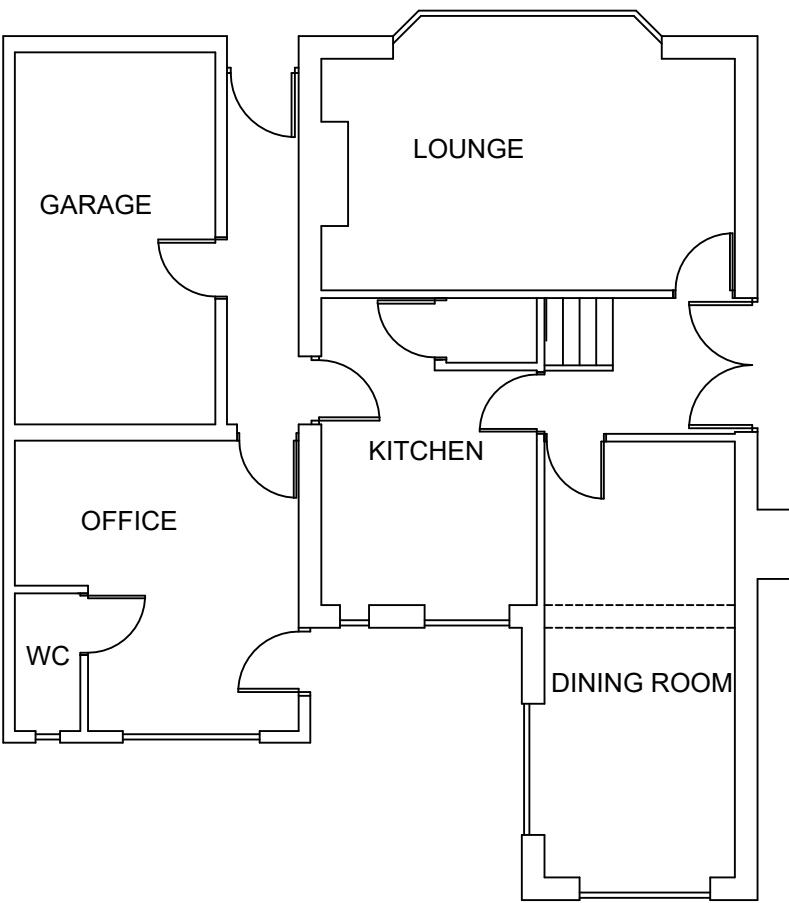



EXISTING FIRST FLOOR PLAN

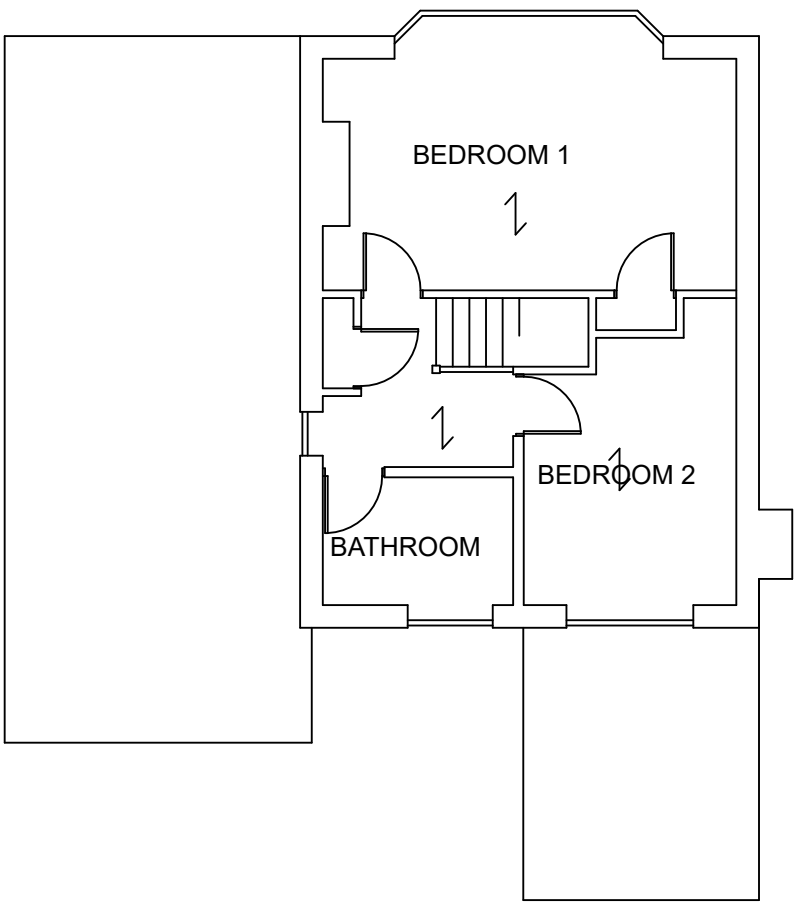


EXISTING REAR ELEVATION




EXISTING FRONT ELEVATION

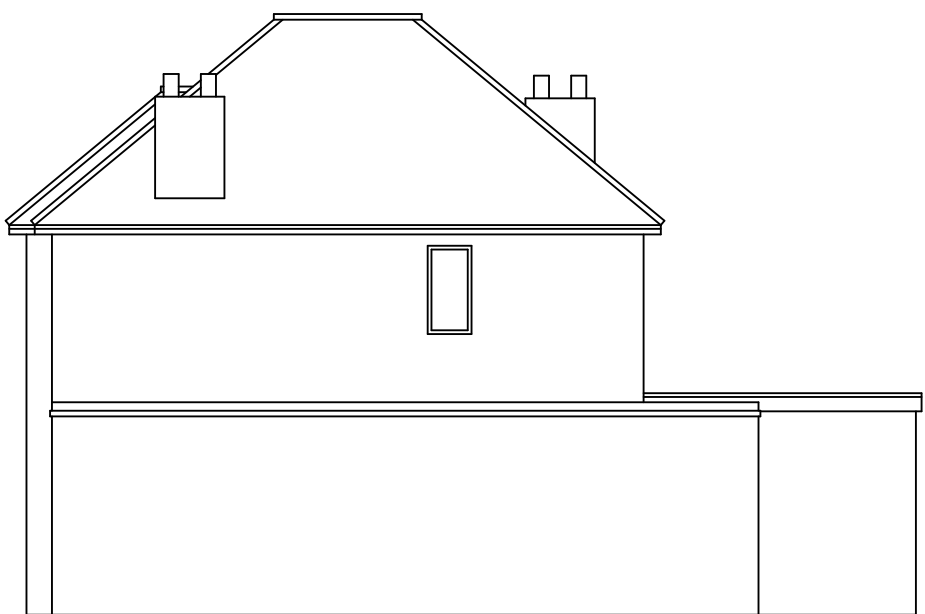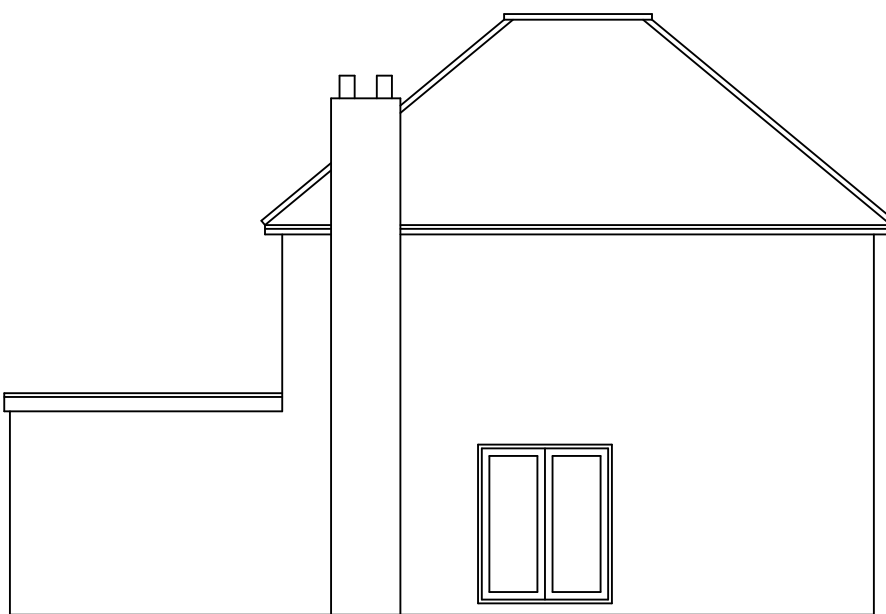


PROPOSED ROOF PLAN

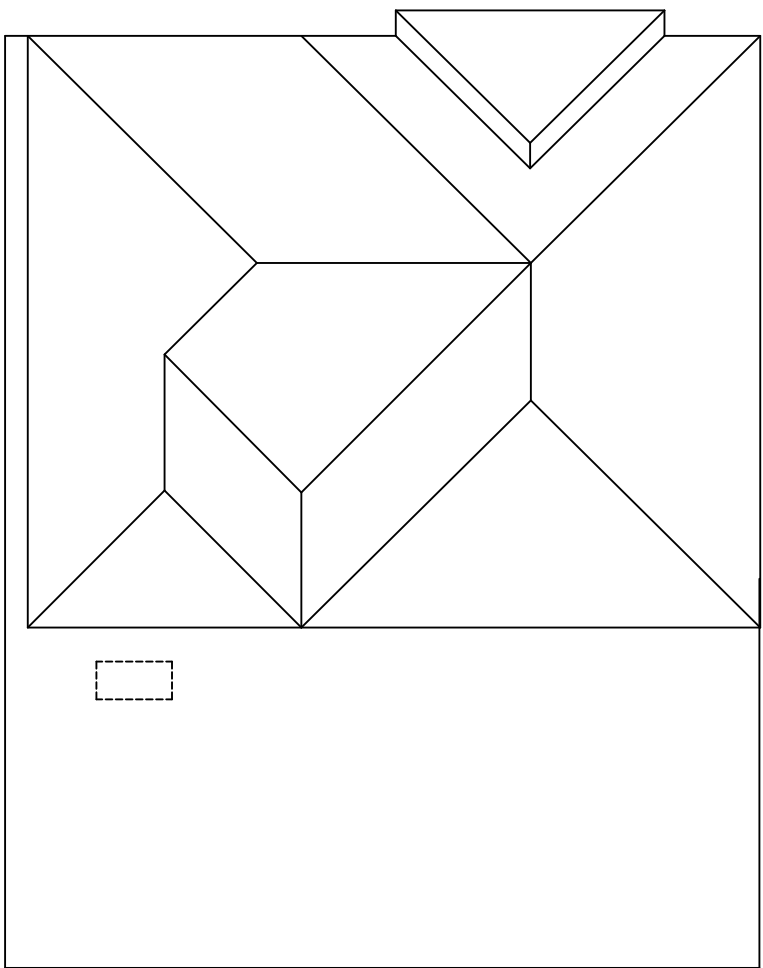

PROPOSED GROUND FLOOR PLAN

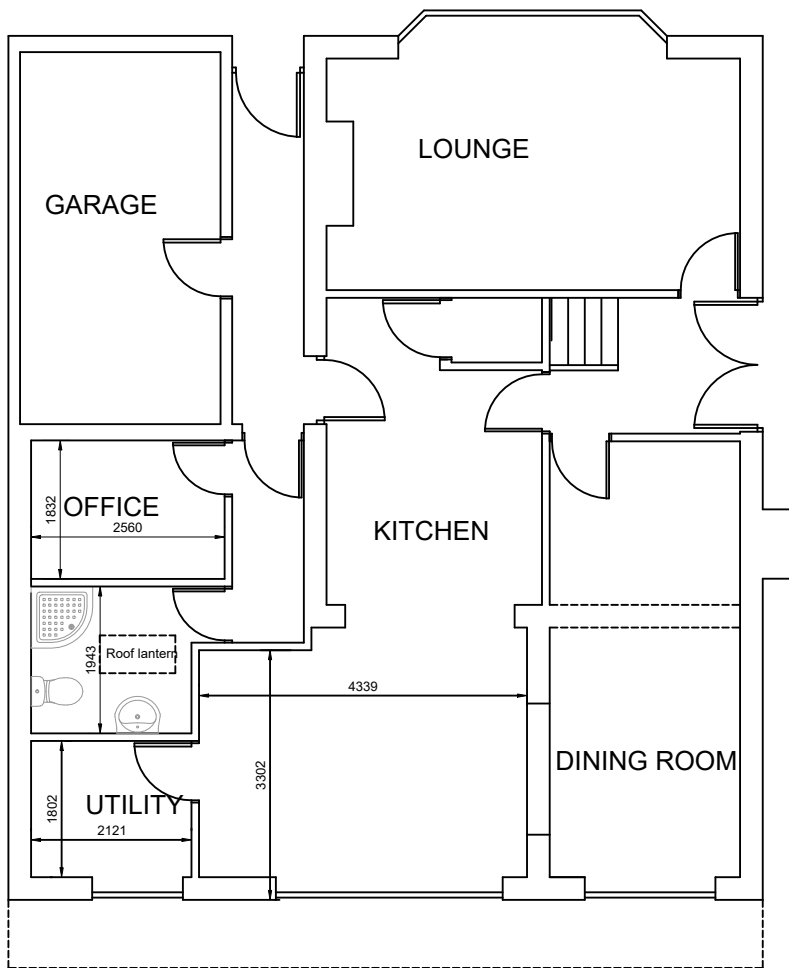

PROPOSED FIRST FLOOR PLAN

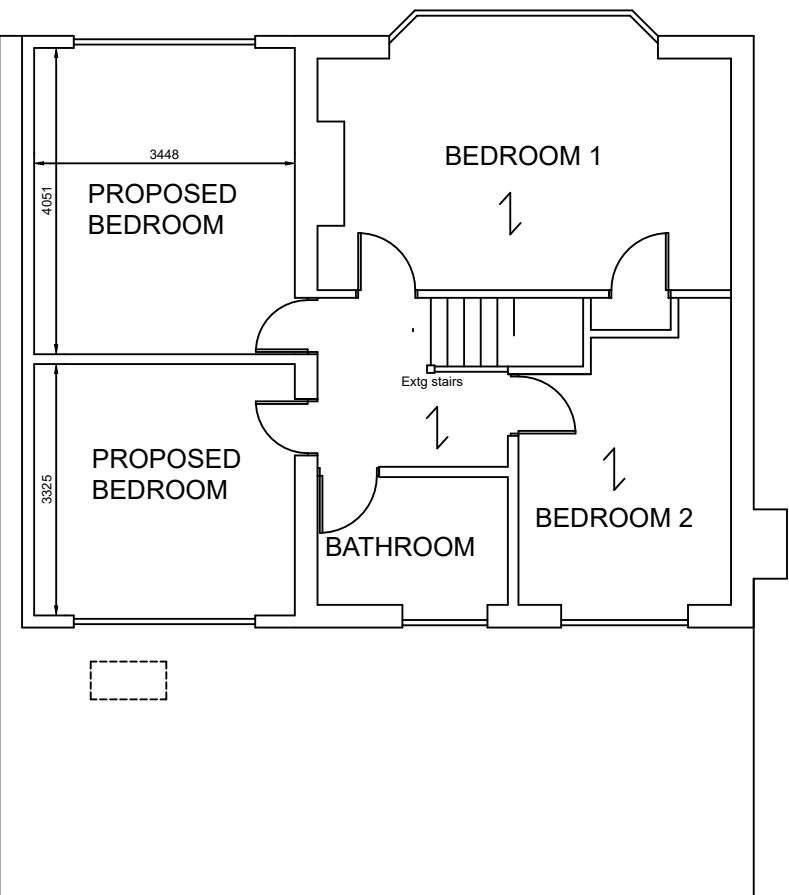


PROPOSED REAR ELEVATION



PROPOSED FRONT ELEVATION



PROPOSED FLANK ELEVATION

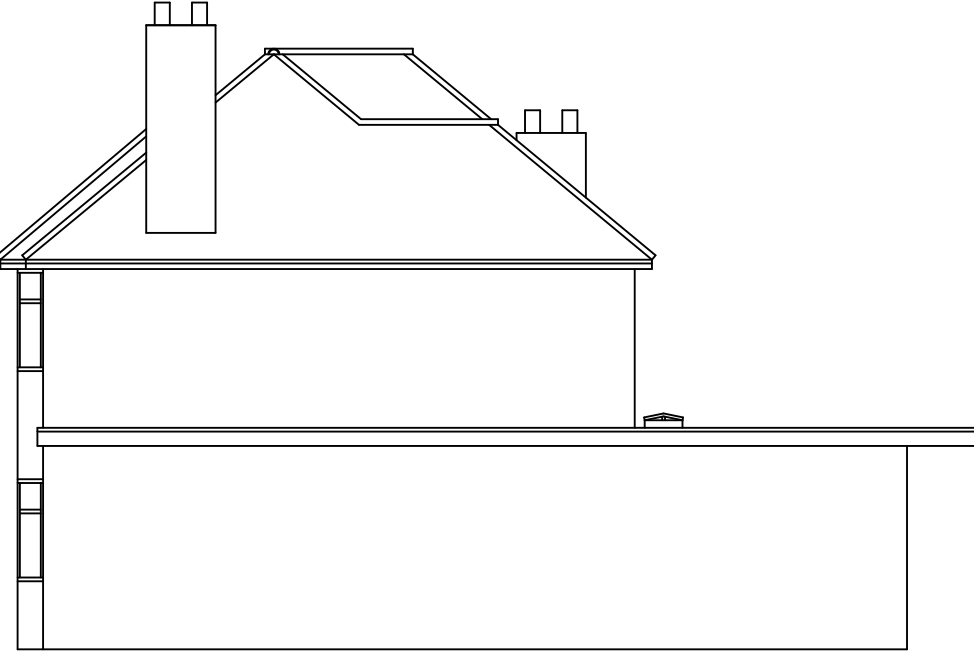

PROPOSED FLANK ELEVATION



REVISIONS	
Notes 1. These are computerised drawings for the purposes of obtaining planning & building regulations approvals & are based on certain overall measurements. 2. Dimensions shown must not be relied upon and must be checked on site and verified prior to commencement of work. 3. Where applicable this drawing is to be read in conjunction with other consultants' drawings & calculations. 4. Do not scale from these drawings, except for planning purposes. 5. Any work undertaken prior to Planning and Building Regulations Approval is done so entirely at the Client's/Contractors own risk. © 2020 - T. Murray	
TIM MURRAY CBuildE MCABE BUILDING CONSULTANT 48 Pier Road Littlehampton West Sussex, BN17 5LP Tel: 01903 730228	
PROJECT DETAIL 392 CHICHESTER ROAD BOGNOR REGIS WEST SUSSEX PO21 5DR	
EXTENSION FOR: BARRY NASH	
DRAWING PLANNING DATE: JANUARY 2020 DRAWN: T. Murray	SCALE 1/100 REVISION: