



24 STROUP GREEN DRIVE
BE/35/26/HH
FRONT ELEVATION (WEST)

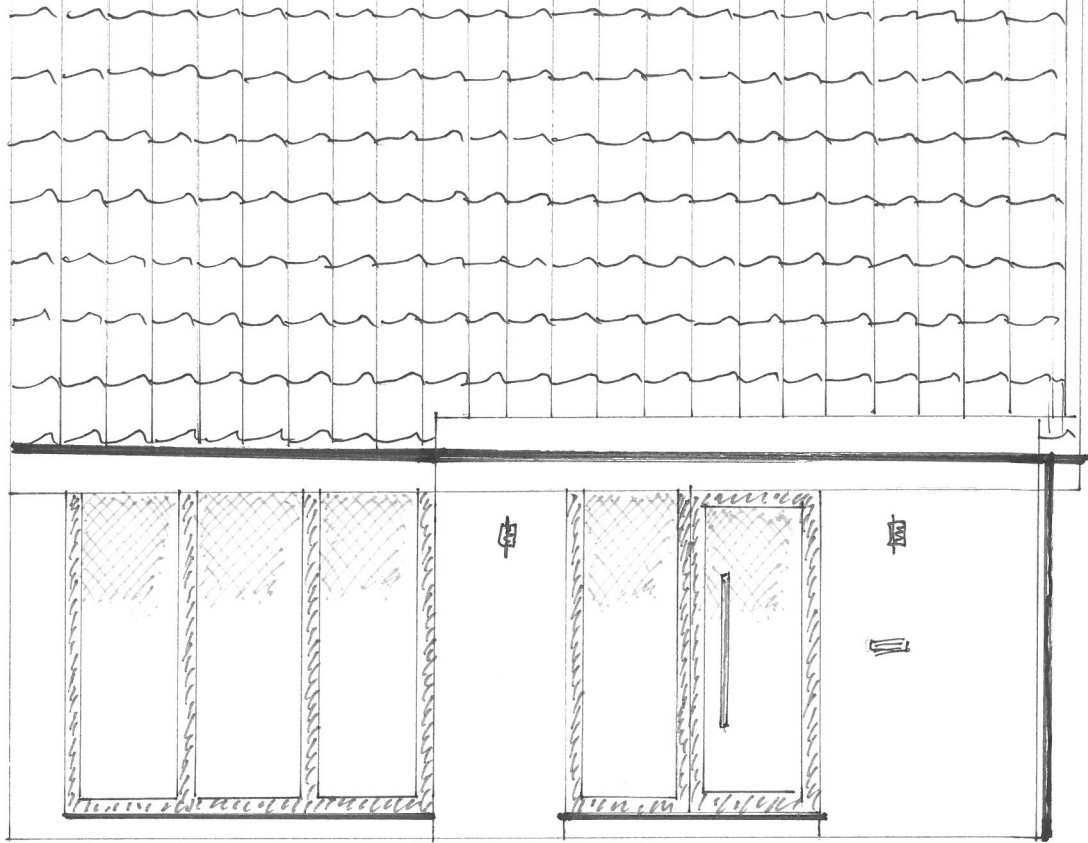

2800mm

1650 mm
4000 mm

NORTH ELEVATION

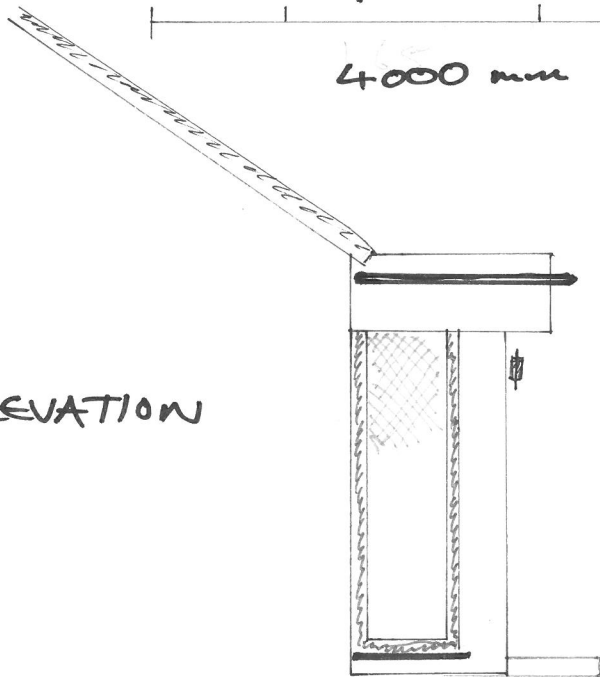

2800mm

1000mm