




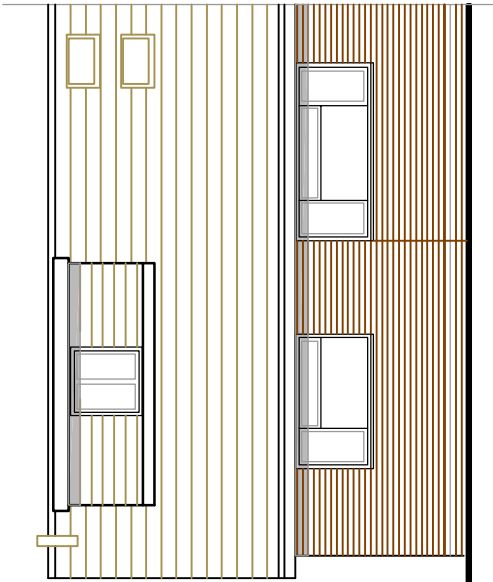


PROPOSED NORTH ELEVATION 1:100

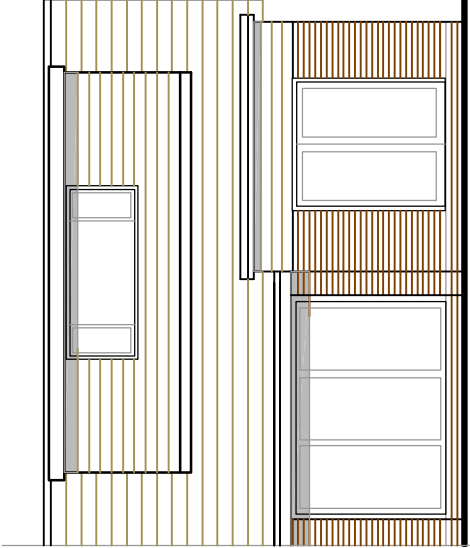


PROPOSED SOUTH ELEVATION 1:100

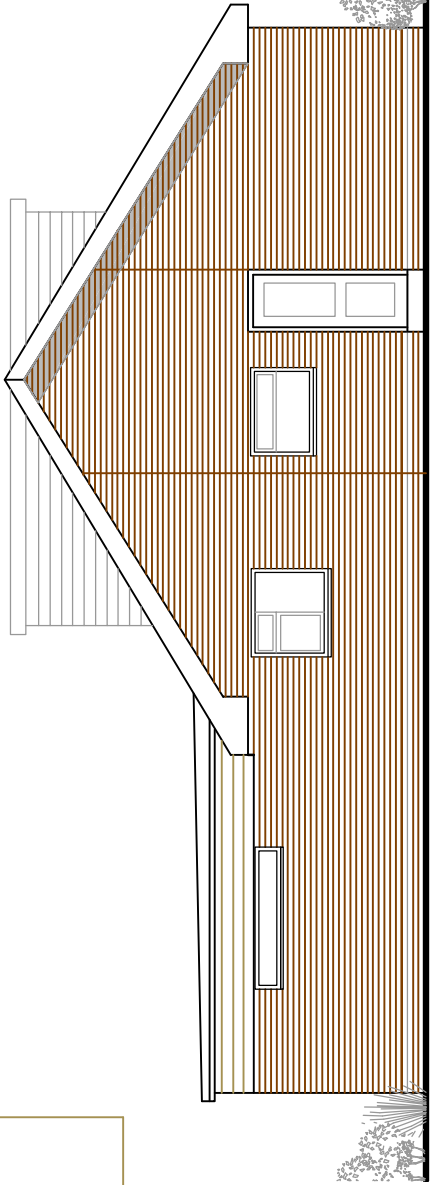


PROPOSED EAST ELEVATION 1:100

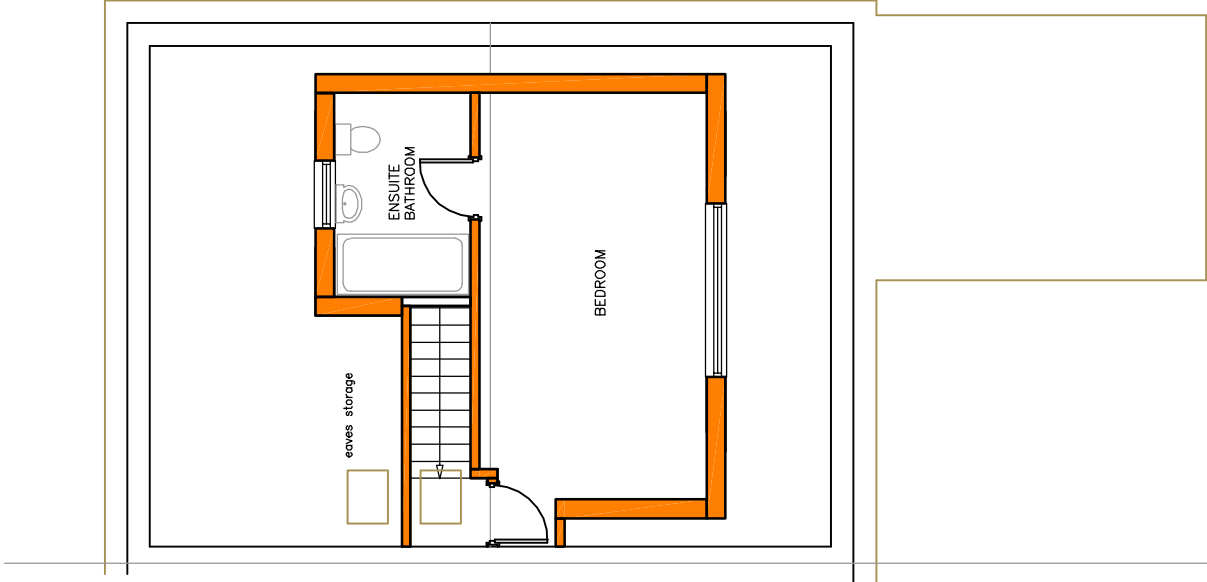

PROPOSED FIRST FLOOR PLAN 1:100

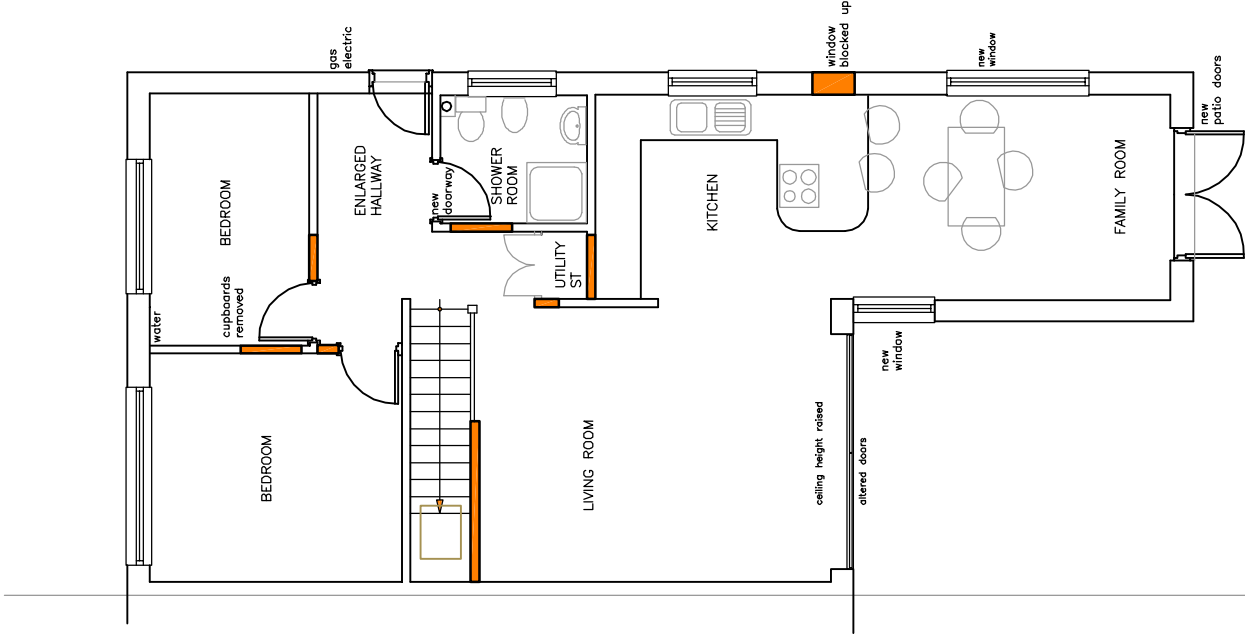

PROPOSED GROUND FLOOR PLAN 1:100

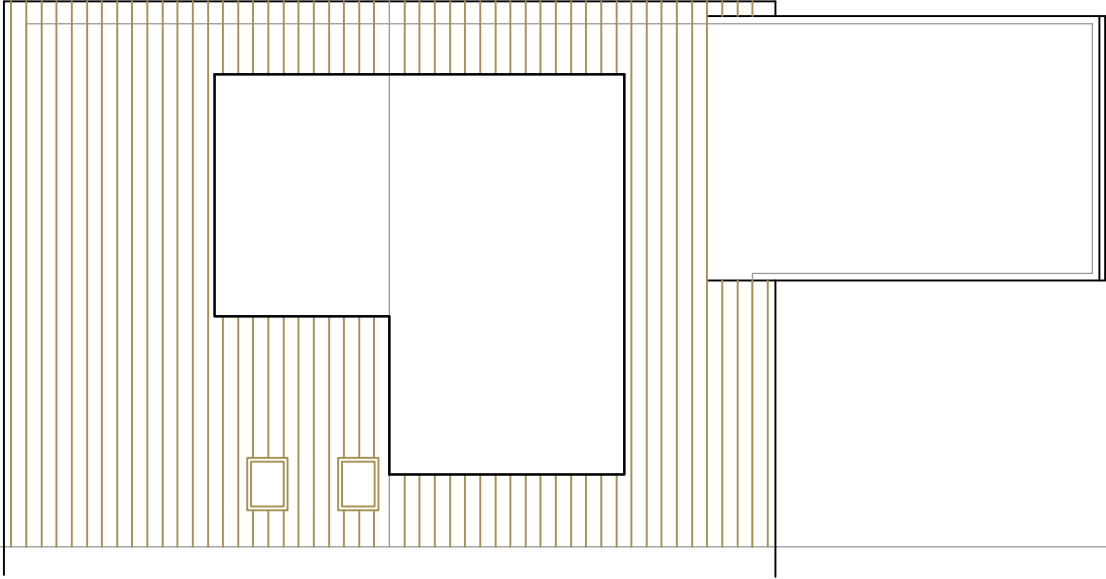

PROPOSED ROOF PLAN 1:100



Amdesign
ARCHITECTURE DESIGN DEVELOPMENT
Leeza Aldis-Hobbs ARB RIBA SPAB
/ob: 07756 329400
-mail: leeza@amdesignltd.co.uk

PROJECT
52 STROUD GREEN DR
BOGNOR REGIS
WEST SUSSEX
PO21 5TJ
PROJECT STAGE
PI ANNING

DRAWING
PROPOSED PLANS

DRAWING No
250/03

SCALE
1:100

DATE
MAY 2019

REVISION
DRAWN
CHECKED
LA

LETTER	REVISION	DATE
This scheme is subject to town planning and all other necessary consents. All dimensions and levels to be checked on site. This drawing is to be read in conjunction with other relevant drawings and documents. Report all discrepancies to the Architect before work commences.		