




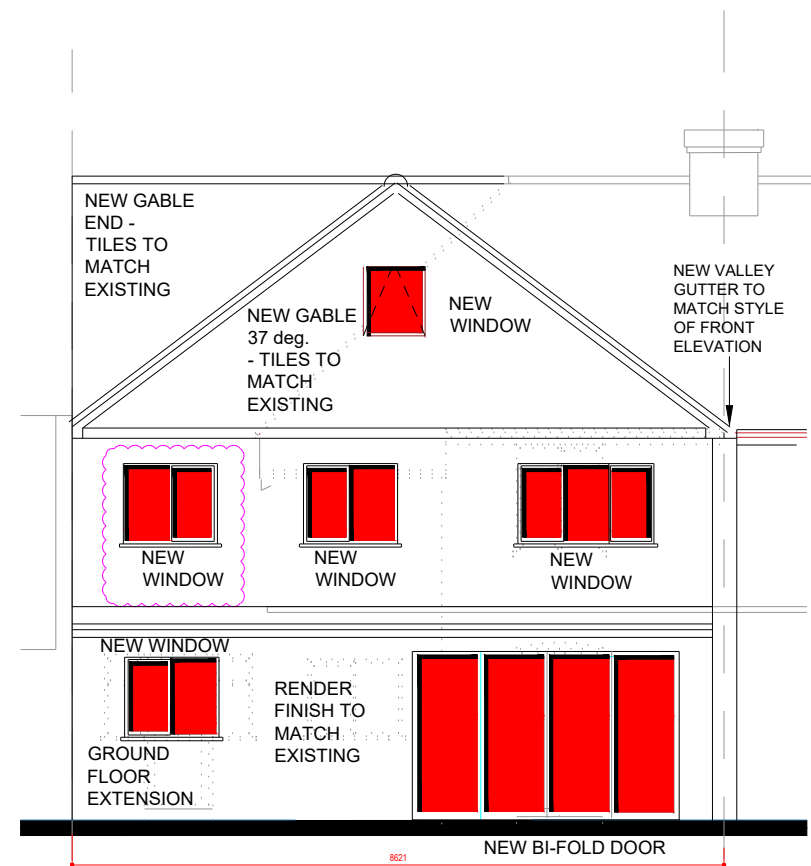


NORTH (FRONT) ELEVATION
PROPOSED

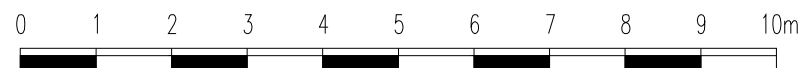

SOUTH (REAR) ELEVATION
PROPOSED

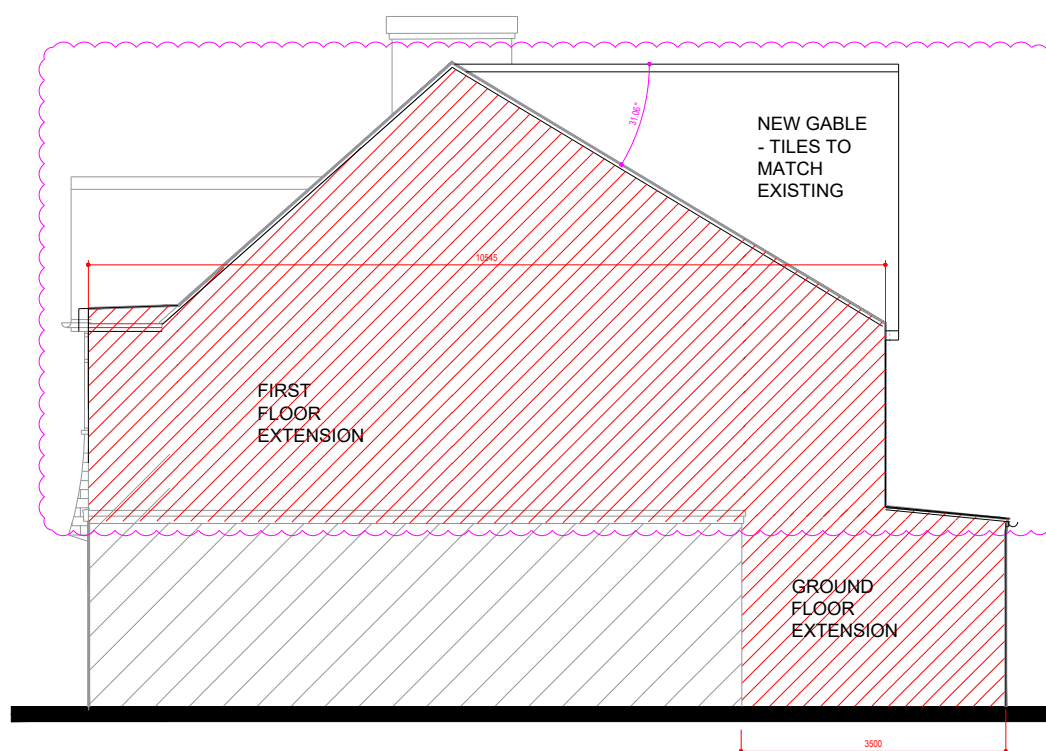

WEST (SIDE) ELEVATION
PROPOSED

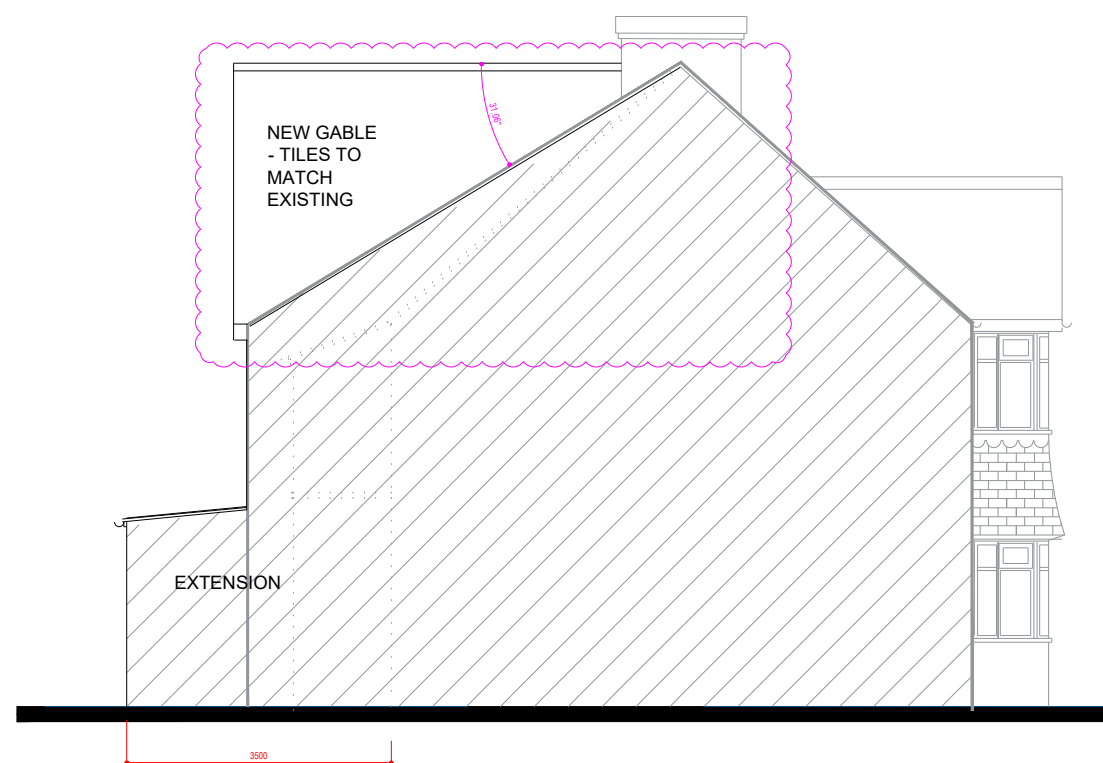

EAST (SIDE) ELEVATION
PROPOSED

REVISIONS REV A 03.03.2021 Alterations to new east boundary wall, rear extension, and west 1st fl extension	
PROJECT 32 Norbren Avenue Bognor Regis PO21 5HE	
DRAWING Proposed Elevations	
SCALE 1:100 • A3	DATE July 19
DWG.NO. 1903-01-04	REV. A