




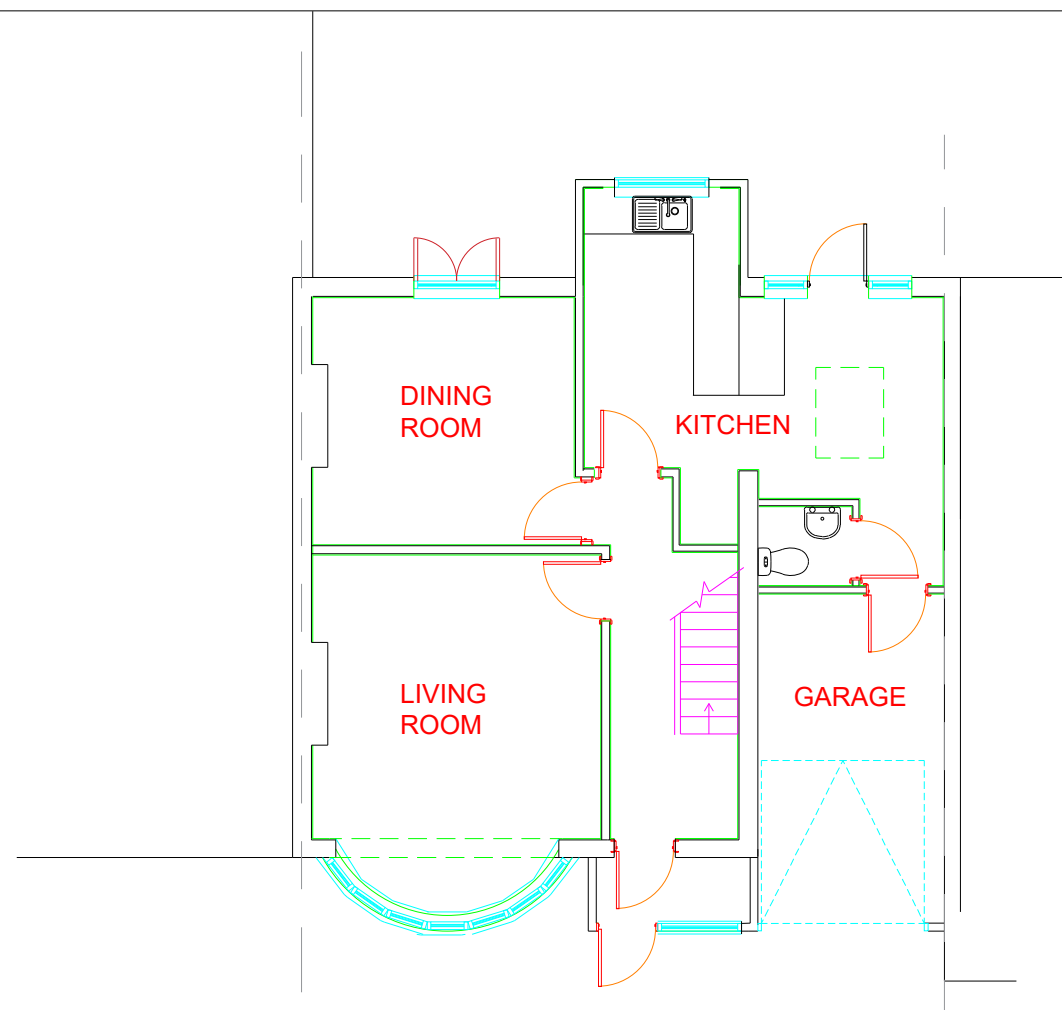

GROUND FLOOR - EXISTING

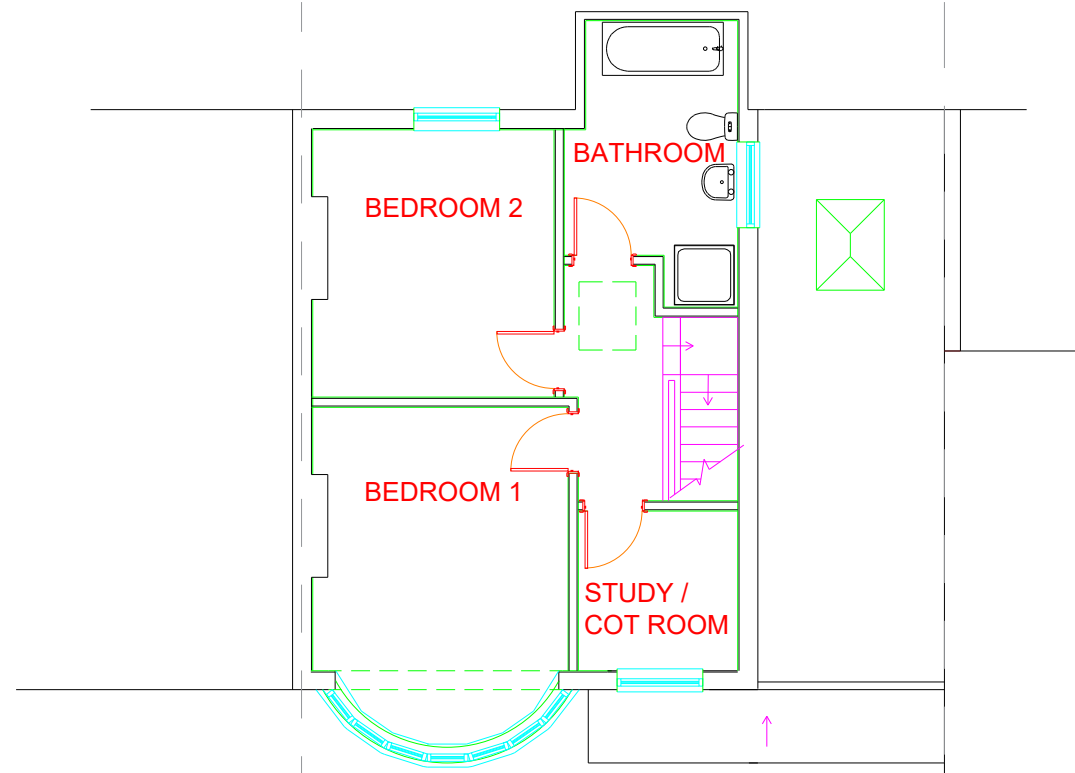

FIRST FLOOR - EXISTING

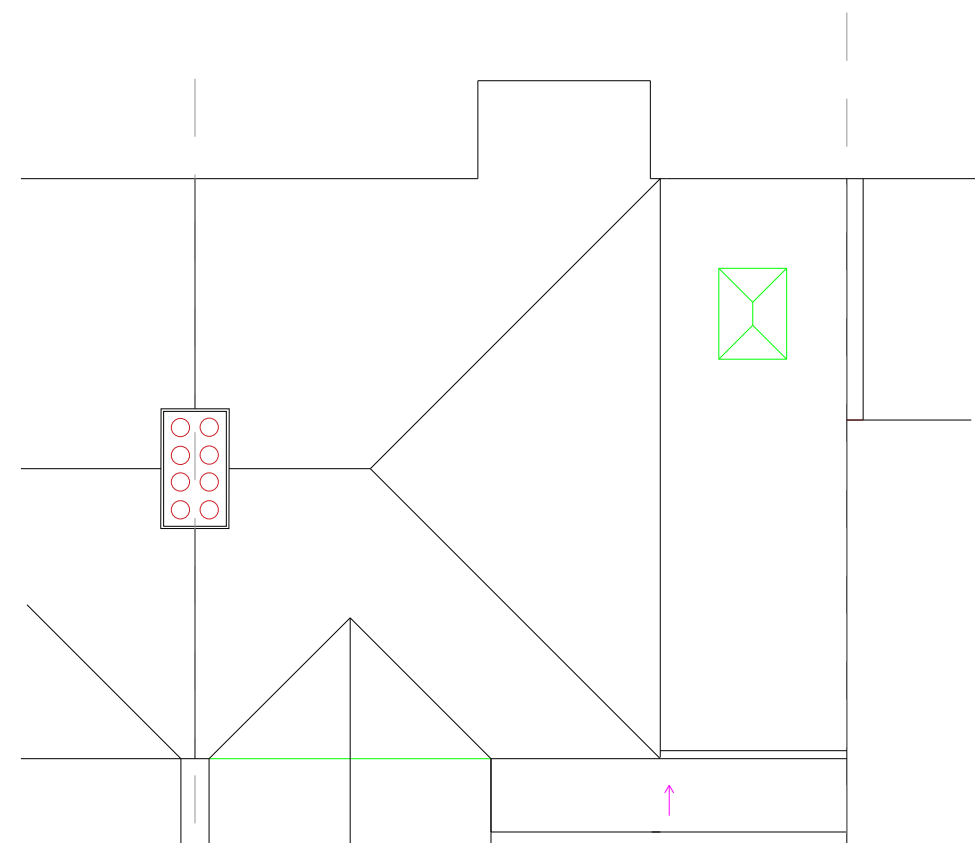

ROOF PLAN - EXISTING

PROJECT
32 Norbren Avenue
Bognor Regis
P021 5HE

DRAWING
Existing floor plans

SCALE 1:100 • A3 DATE JUNE 19

DWG.NO. 1903-01-01 REV.

ARUN DISTRICT COUNCIL BE/36/21/HH